




Key Plan 1:1000



Street Scene F-F

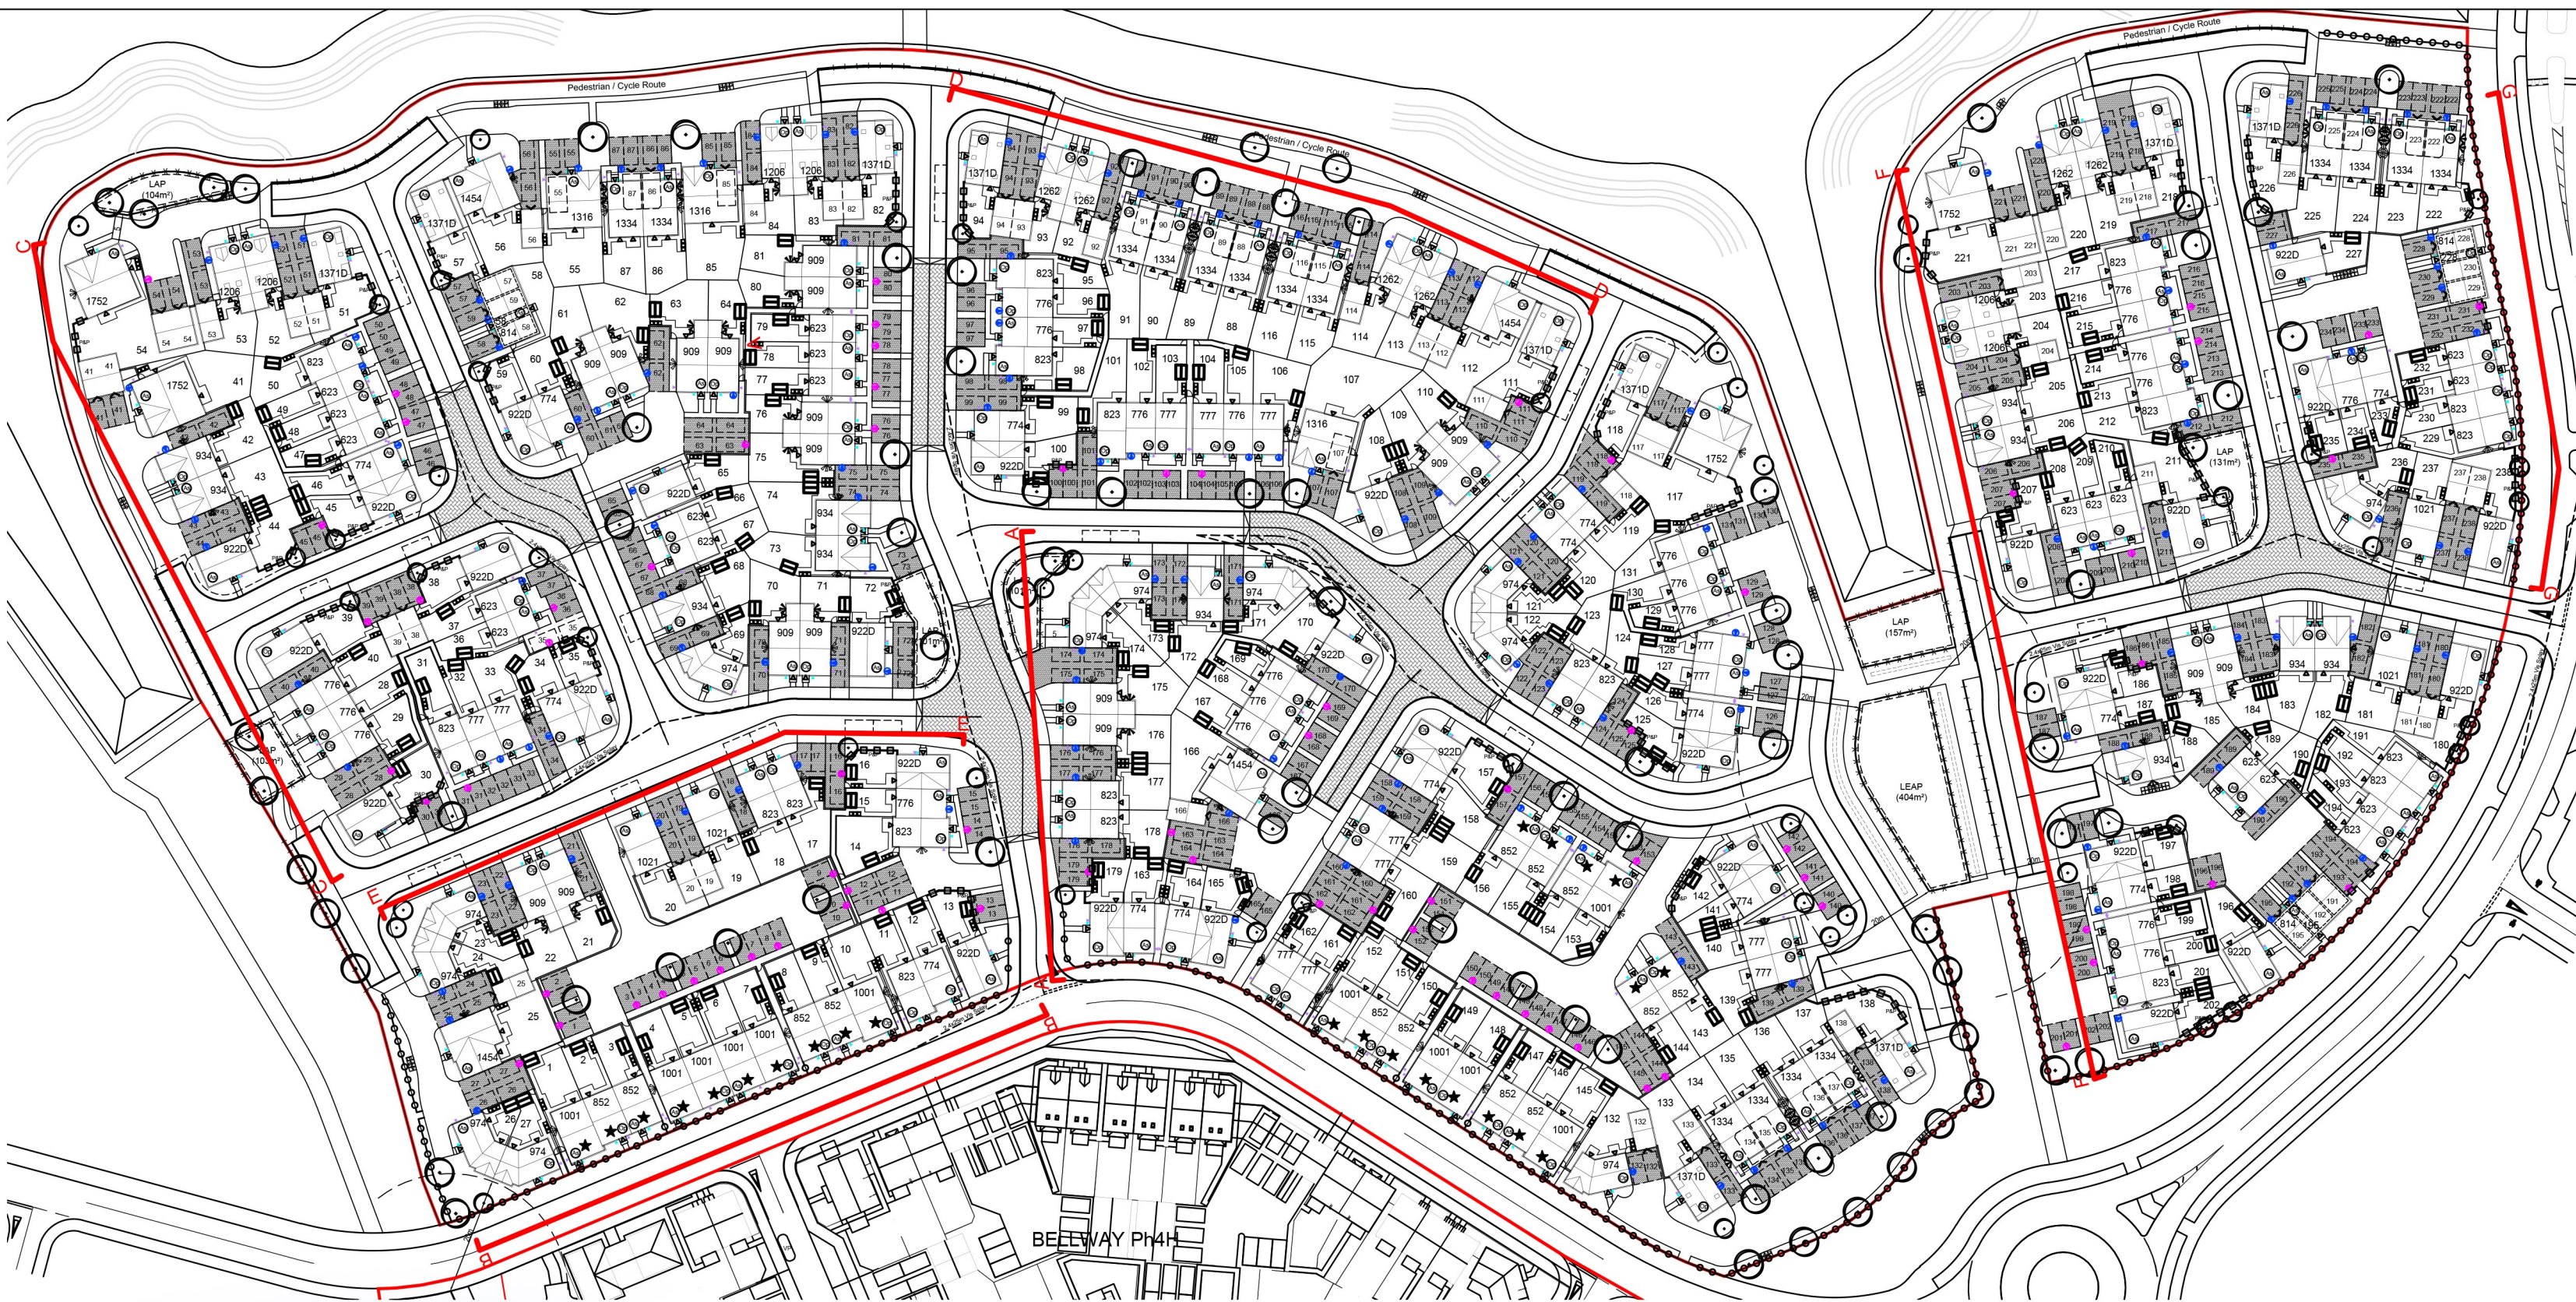

Street Scene F-F Continued



Street Scene G-G

Pos	First Issue	CD	AG	13/02/25
Rev	Description	By	Ckd	Date
1	For guidance only. Do not scale off this drawing.			
1:20	0 200mm 400mm 600mm 800mm 1000 1200 1400 1600 1800 2000			
1:50	0 20 40 60 80 100 120 140 160 180 200			
1:10	0 10 20 30 40 50 60 70 80 90 100			
1:5	0 100mm 200mm 300mm 400mm 500mm 600mm			

ST.MODWEN HOMES
Two, Devon Way, Birmingham B31 2TS
T: 0121 647 3000

Project Llanwern Ph 4E & 4G
Ph 4E

Title Street Scenes

Status	Drawn By	Checked by
Planning	CD	AG

Project Ref	Scale @ A0	Date Created
R9138	1:200	February 2025

VFP Drawing Reference	Rev
R9138-SMH-25-EL-DR-A-0019 P01	

stmowden.co.uk