APPLICATION FOR A LAWFUL DEVELOPMENT CERTIFICATE

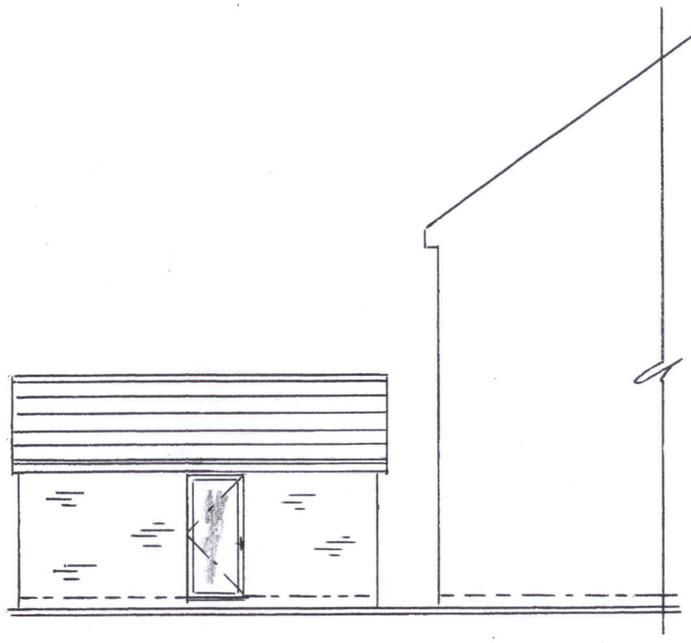

PART SIDE ELEVATION EXISTING

REAR ELEVATION EXISTING

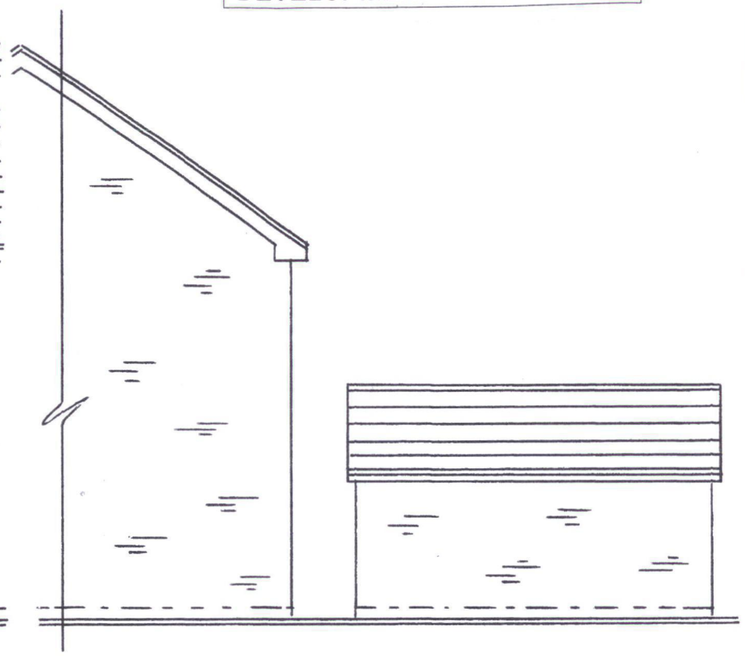

PART SIDE ELEVATION EXISTING

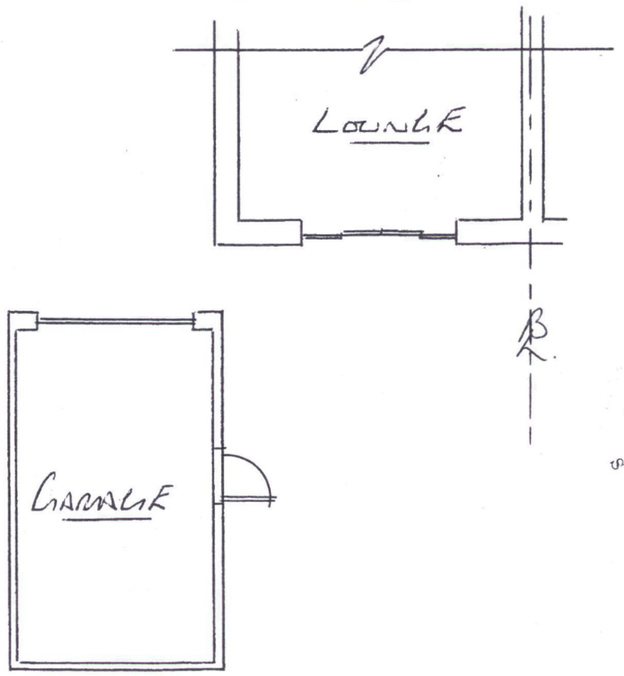

EXISTING FLOOR PLAN

NOTES

EXTERNAL MATERIALS

WALLS: FACE BRICK MATCH EXISTING BRICKS
WHITE UPVC FRAMES, GLAZING CLEAR TOUGH
ROOF BARS: URBAN GREY
ROOF GLAZING URBAN GREY PANELS, PART ULTRA ELEMENT BLUE GLASS

DUNRAVEN
Windows - Doors - Conservatories
St Davids House, Heol Mostyn, Village Farm Ind. Est
Pyle, Bridgend. CF33 6BJ
T: 01656 743 572 / 745 035 F: 01656 745 918

Client: MR & MRS GEO

Job Title: PROPOSED CONSERVATORY FOR: 15 EXCALIBUR DR NEWPORT NP20 2QQ

Drawing Title: EXISTING CONSERVATORY TO THE REAR ELEVATION

Scale: 1:100 (0, 1m, 2m, 3m, 4m, 5m)

Date: 19-07-2025 | Drawn by: D THOMAS

1 of 2

Drg No.: 1K3035 | Rev.: