



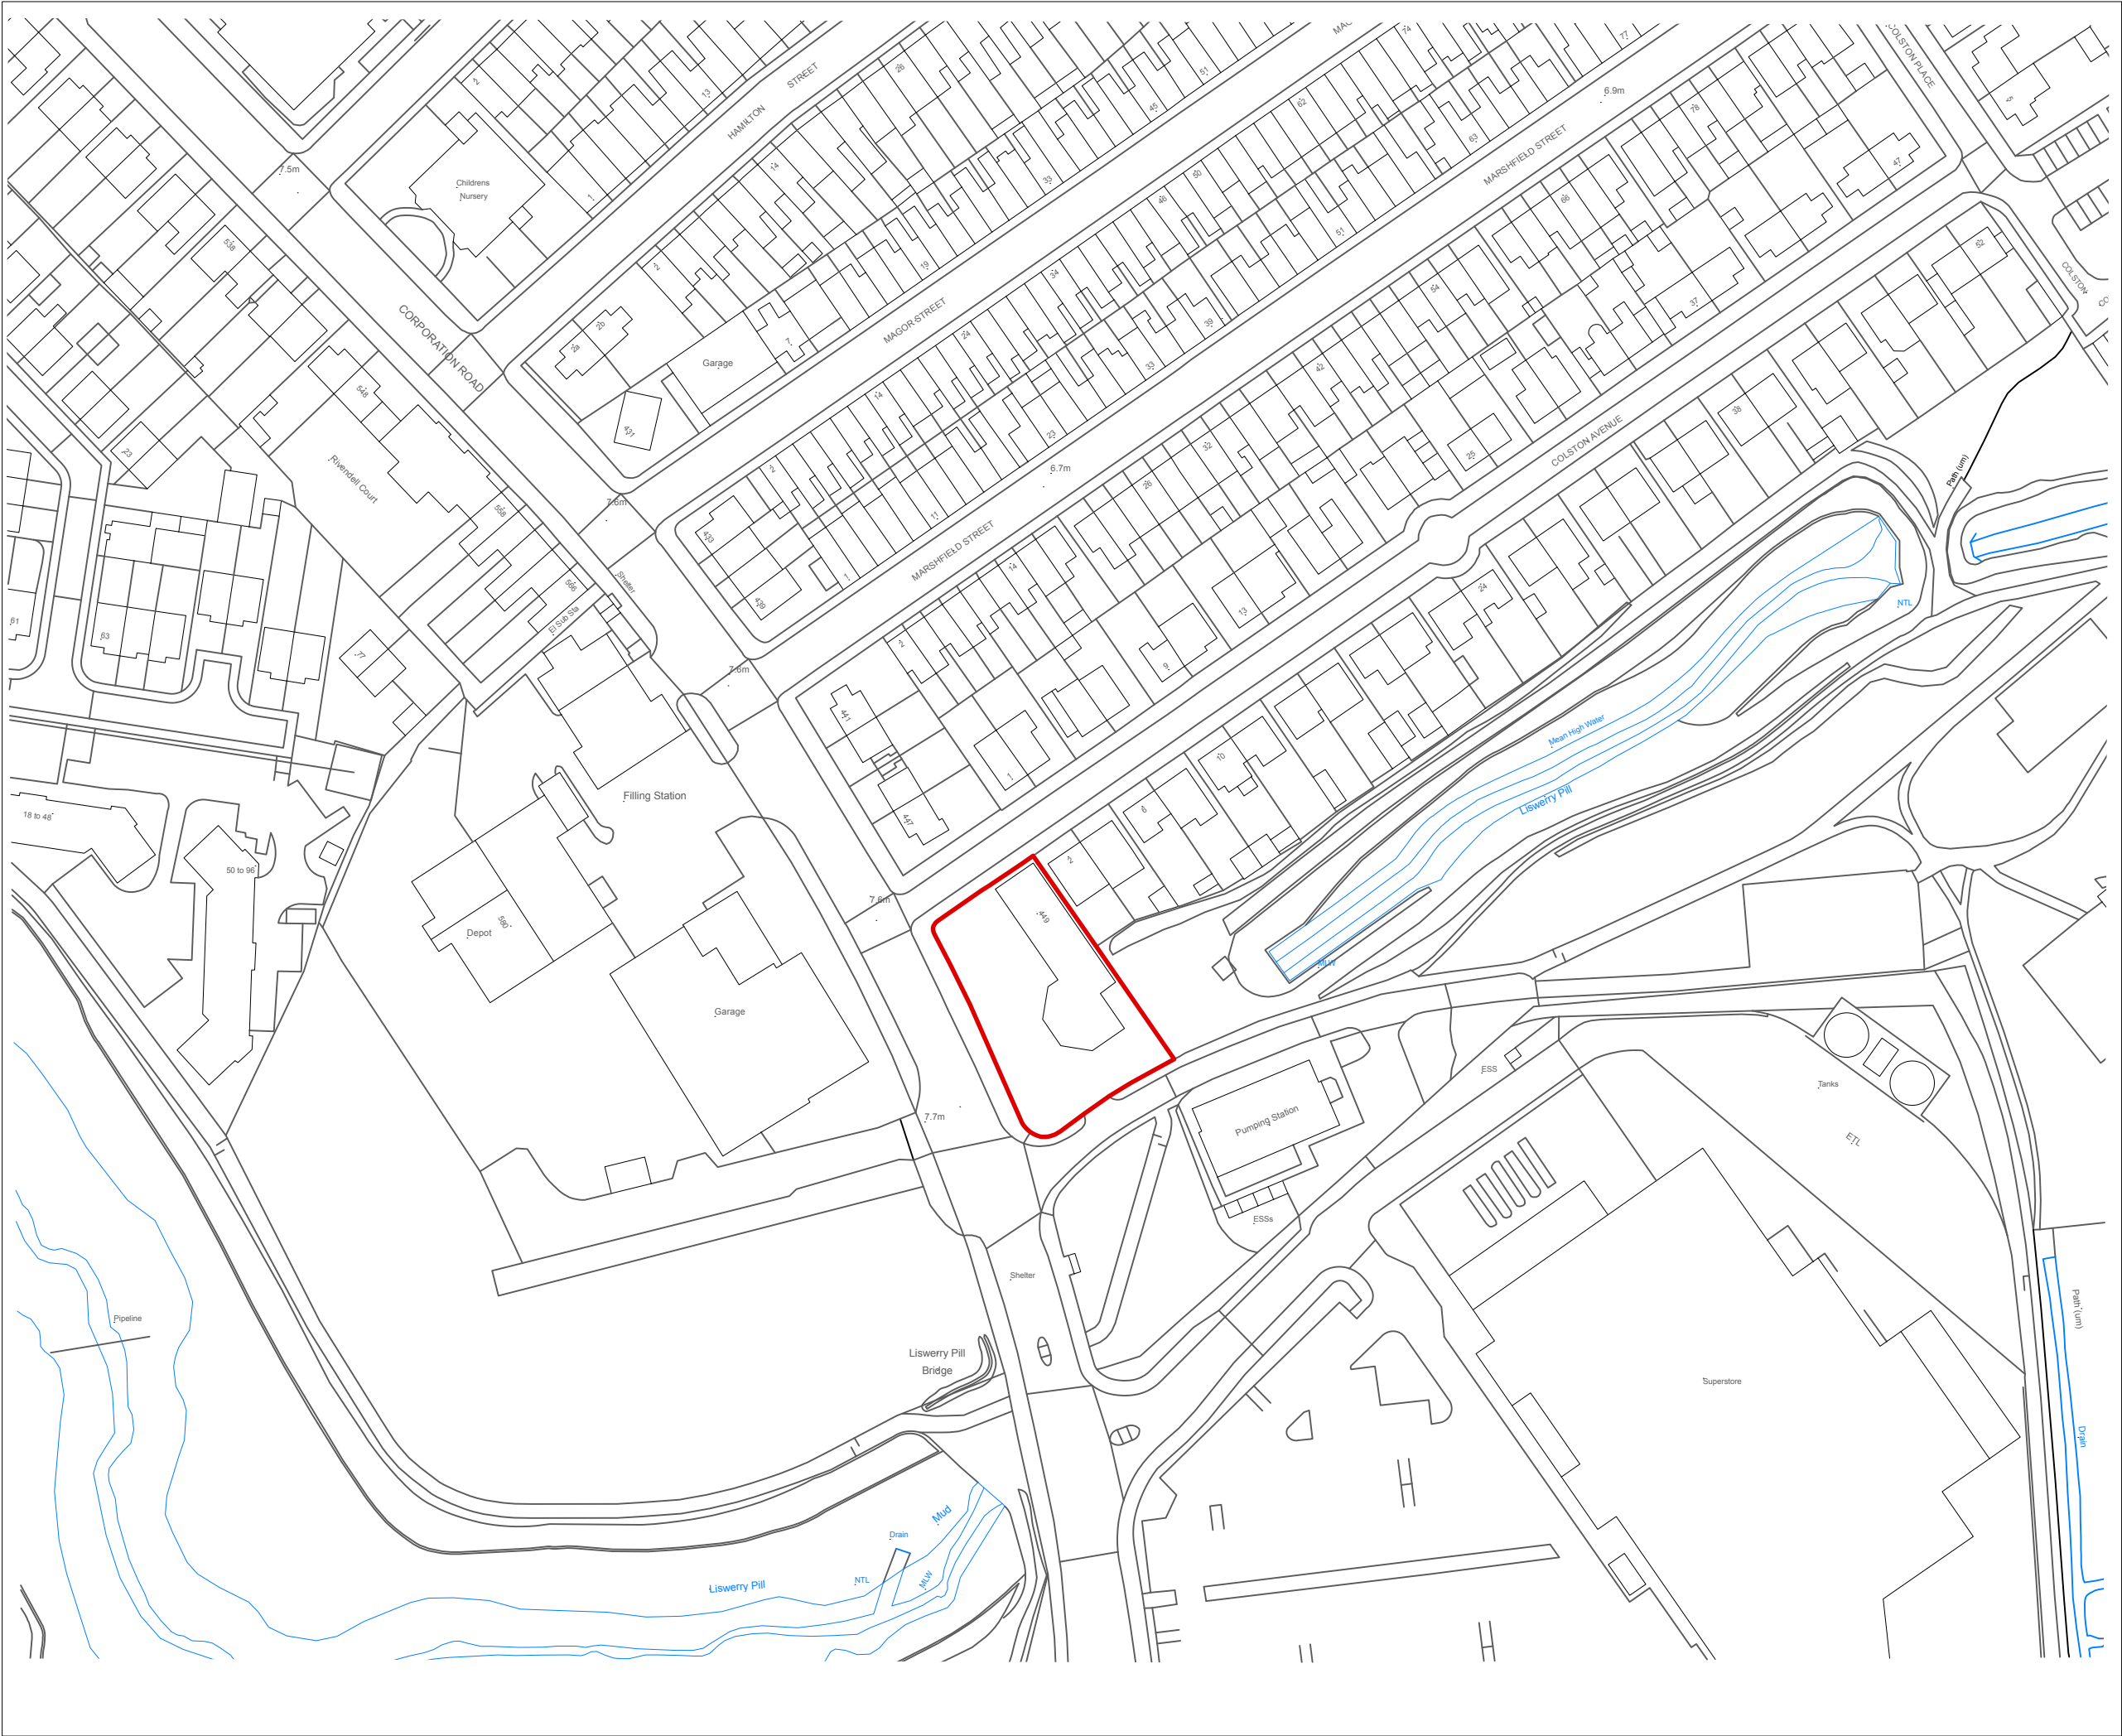

 Site boundary

Notes/Revisions

449 Corporation Road, Newport
Micheldever Tyre Services Ltd

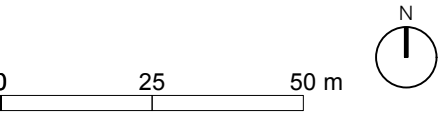

Site location

Status:		Drawn by:	Checked by:
		JA	EC
Project Number:	Scale @ A3:	Date:	
292802	1:1250	01/04/2026	
Drawing Number:			Revision:
TOR-SK001			

© Crown Copyright and database rights 2023 OS Licence no. AC0000849896

© tor&co 2026 Do not scale from this drawing

**tor
&co**

Everdene House
Deansleigh Road
Bournemouth BH7 7DU
020 3664 6755
enquiries@torandco.com
www.torandco.com