


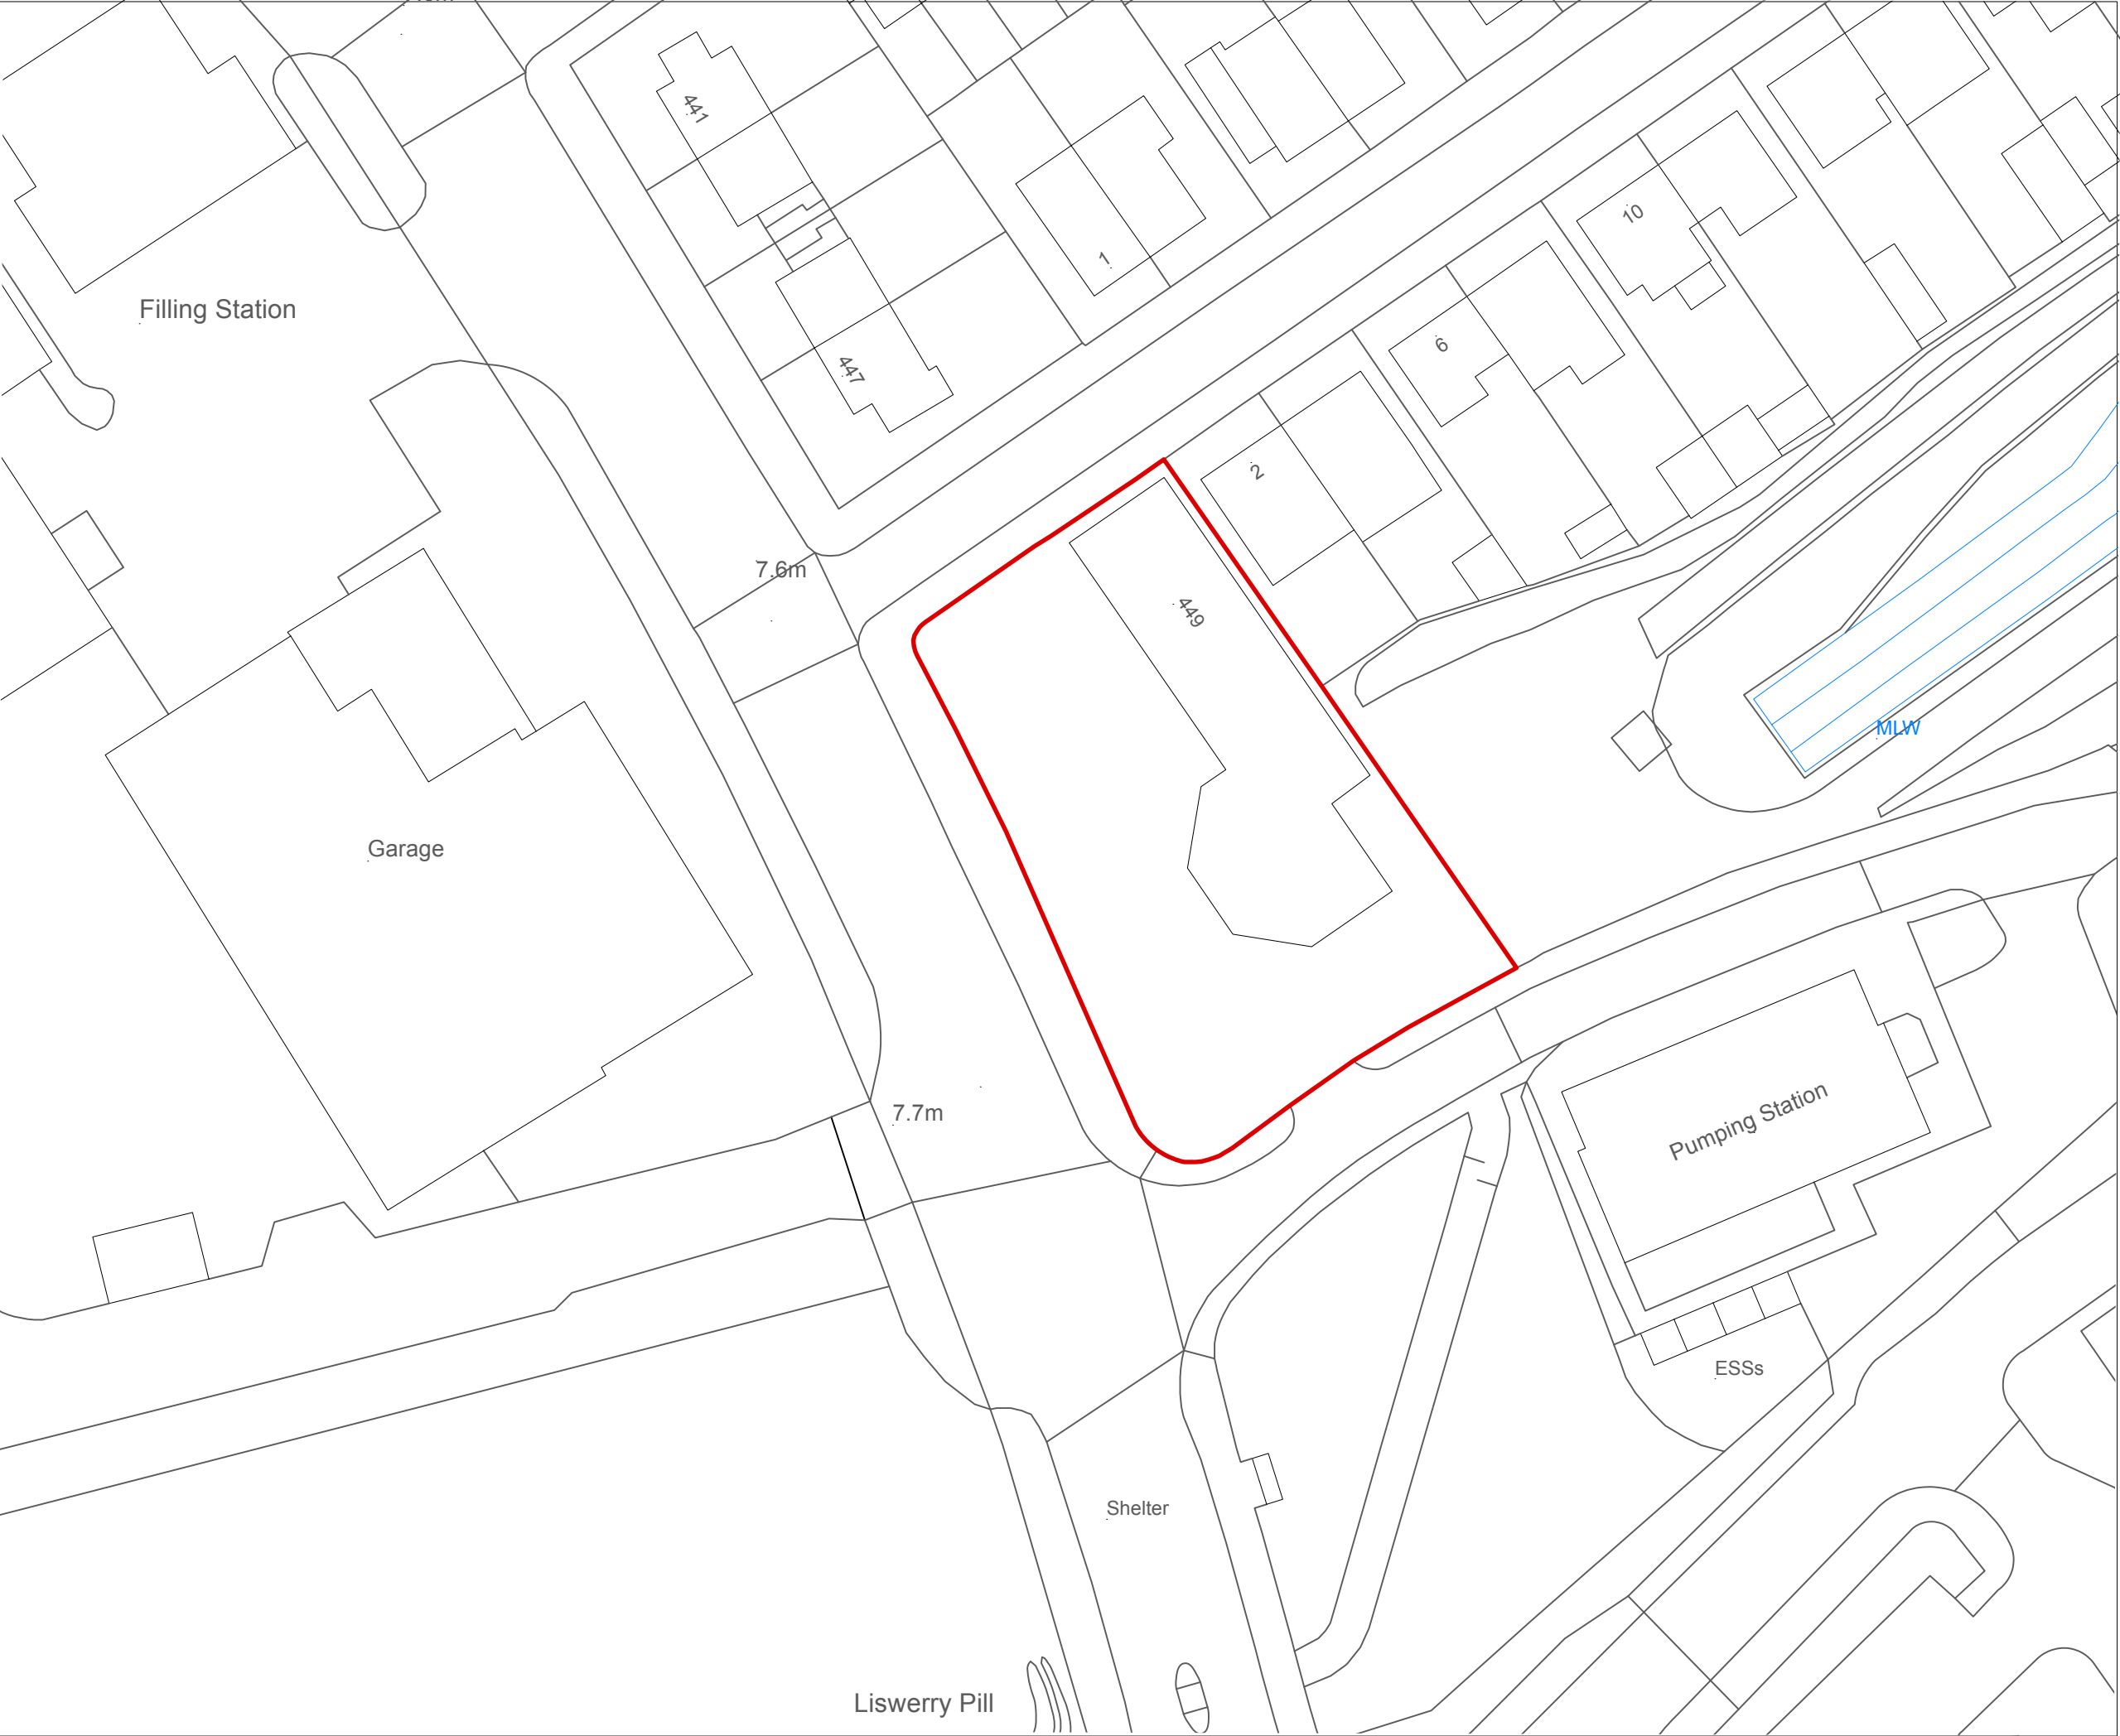

 Site boundary

Notes/Revisions

449 Corporation Road, Newport
Micheldever Tyre Services Ltd



Block plan

Status:		Drawn by:	Checked by:
		JA	EC
Project Number:	Scale @ A3:	Date:	
292802	1:500	01/04/2026	
Drawing Number:			Revision:
TOR-SK002			

© Crown Copyright and database rights 2023 OS Licence no. AC0000849896

© tor&co 2026 Do not scale from this drawing