


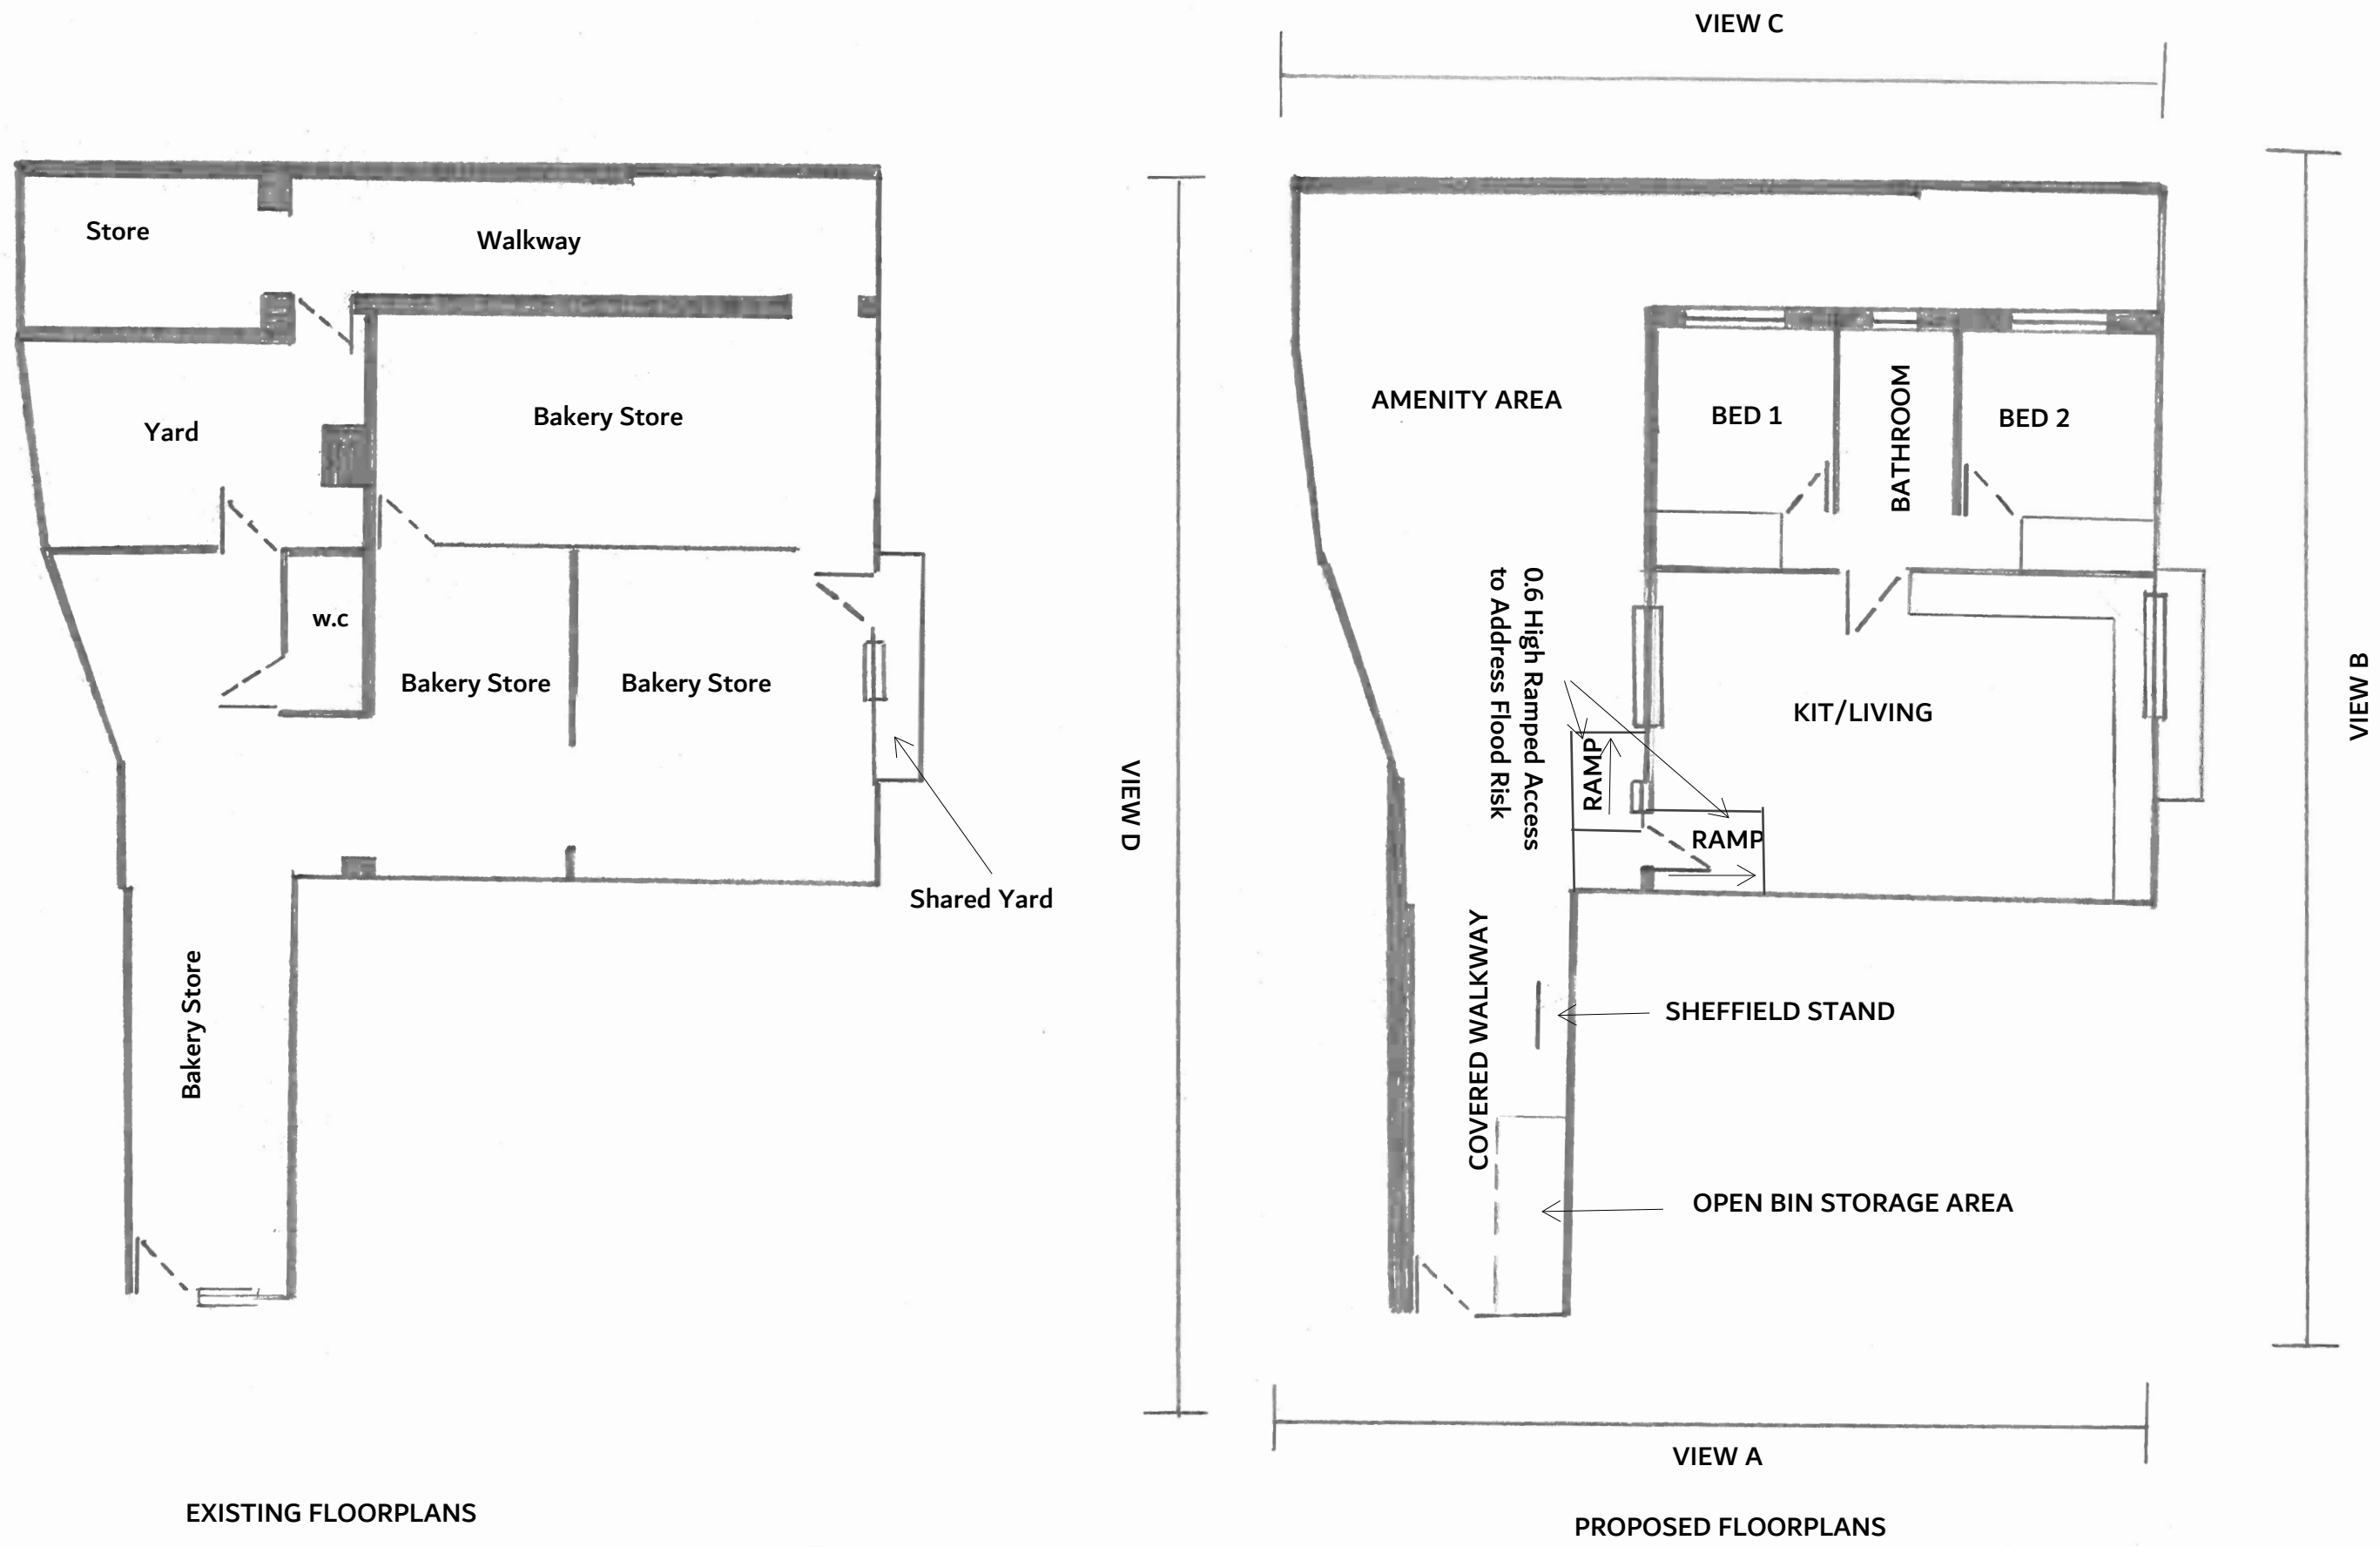

EXISTING FLOORPLANS

PROPOSED FLOORPLANS