




N:\51021-00 NEEDED PRIMARY SUBSTATION, ALEXANDRA DOCKS\01 PRODUCTION FORM\01 DRAWINGS\02 CIVIL\51021-BUR-XX-XX-D-C-10120_PROPOSEDSITEELEVATIONS.DWG
10 cm - Caution as distortion can occur.
ALL CIVIL DIMENSIONS ARE IN METRES - ALL STRUCTURAL DIMENSIONS ARE IN MILLIMETRES - ALL LEVELS ARE IN METRES.

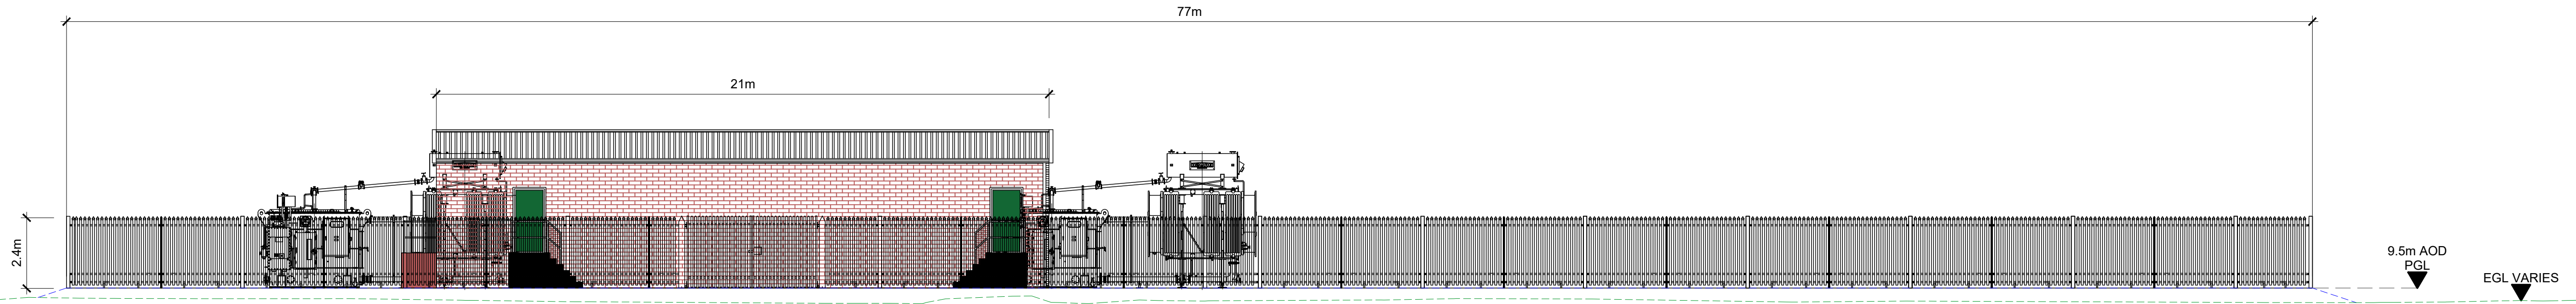


ELEVATION A
SCALE 1:125

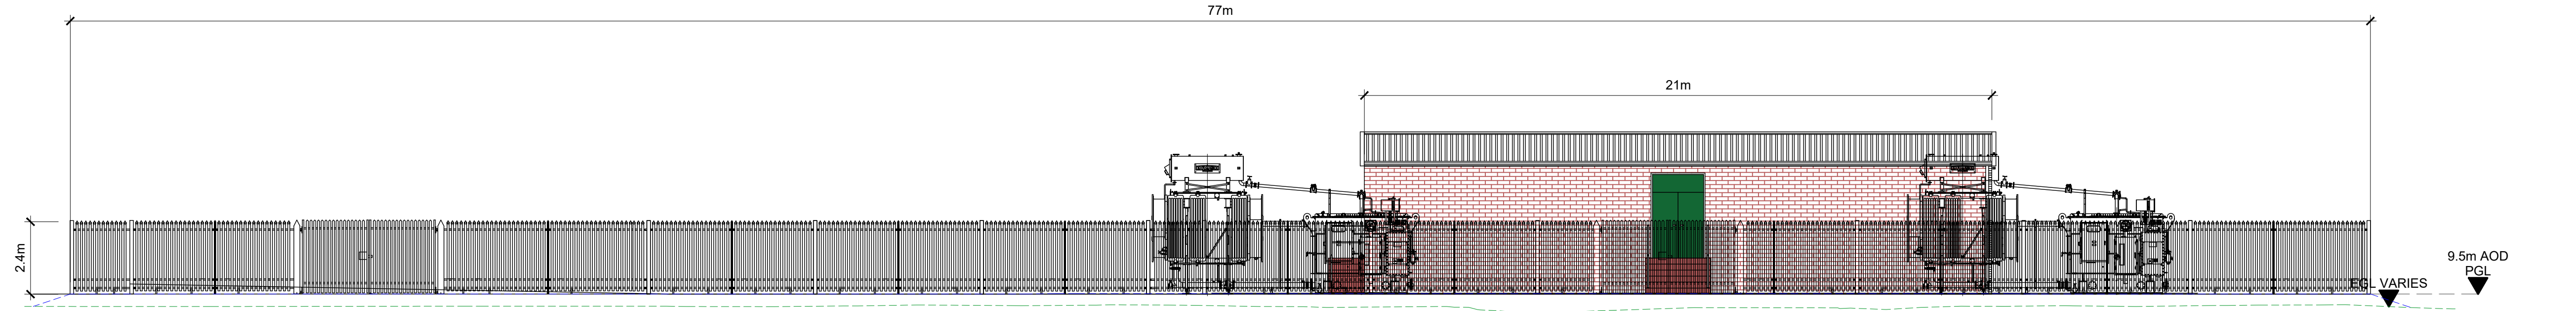


ELEVATION B
SCALE 1:125

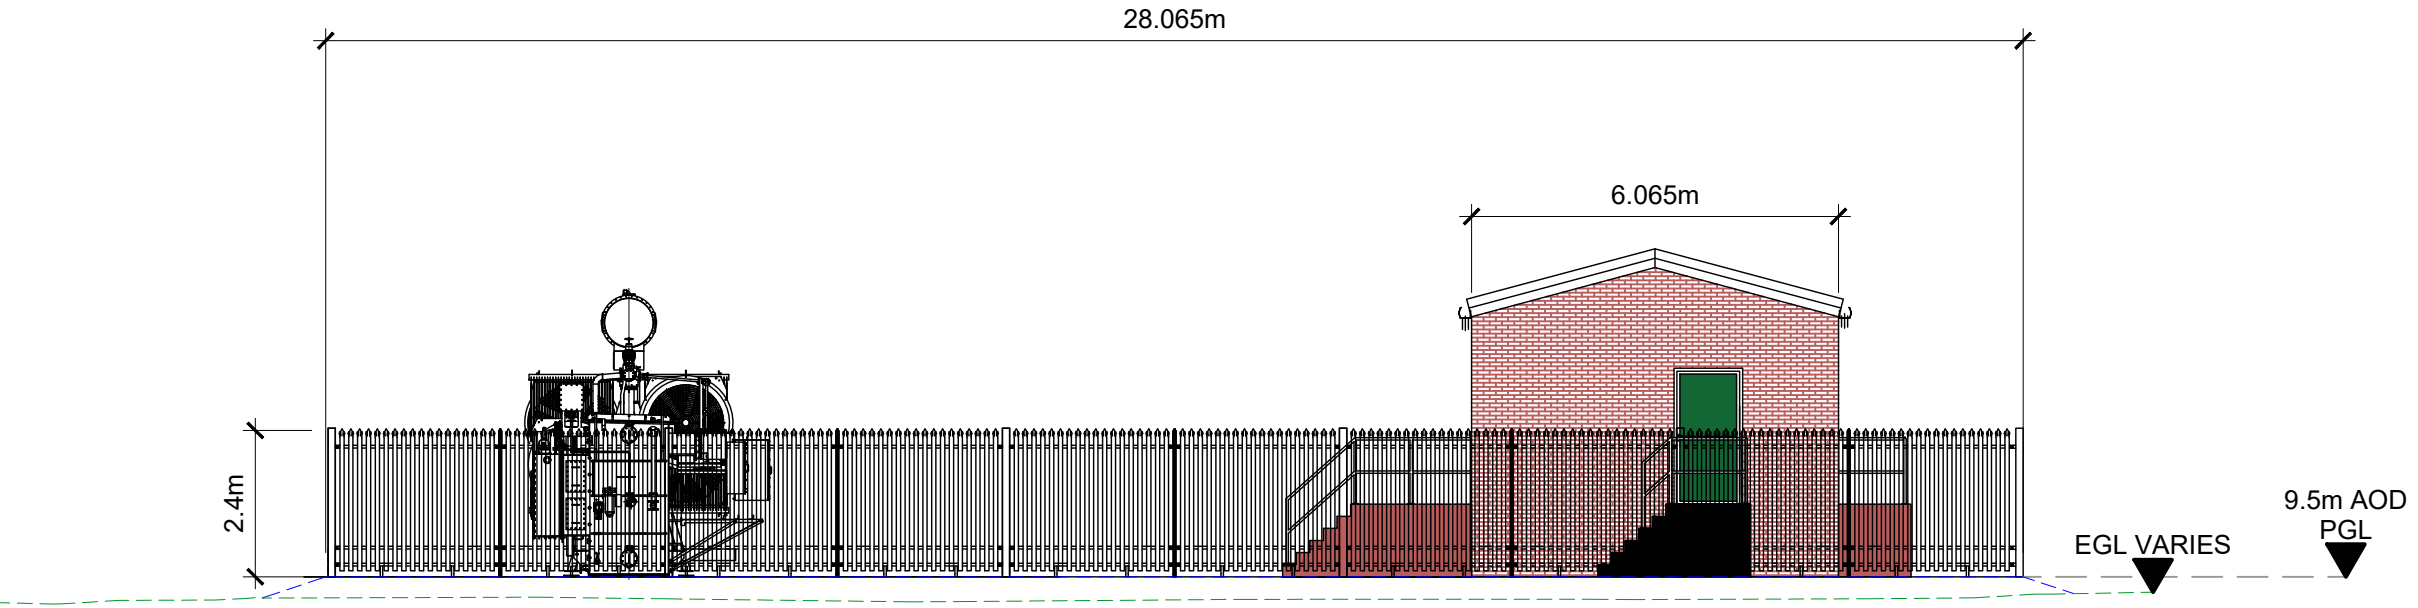

ELEVATION C
SCALE 1:125

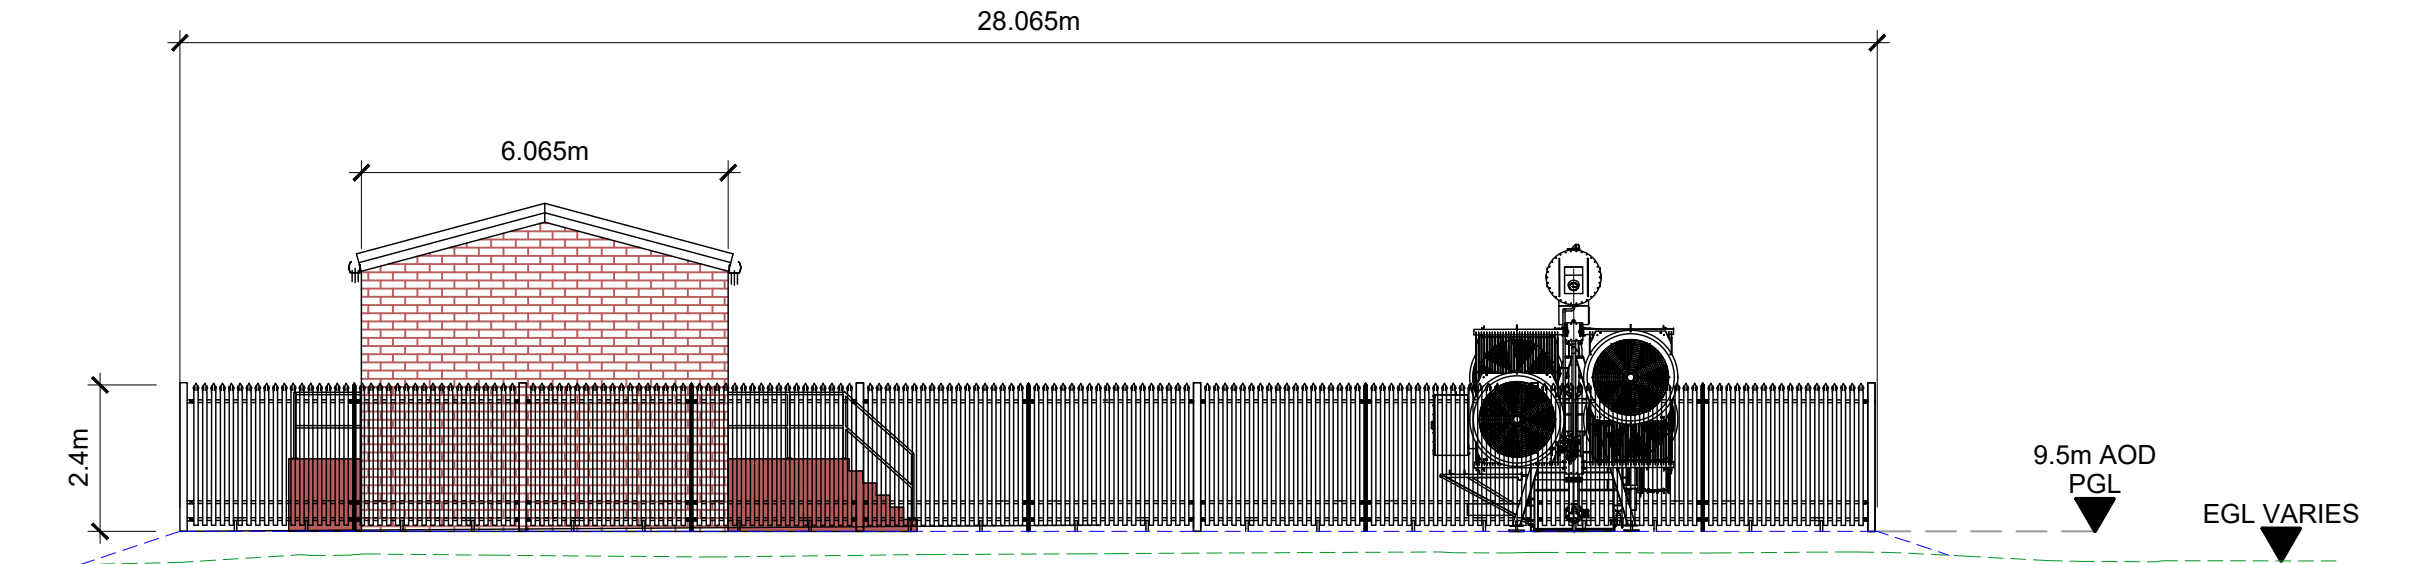

ELEVATION D
SCALE 1:125

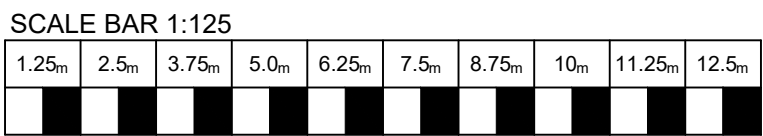

- THIS DRAWING IS TO BE READ IN CONJUNCTION WITH ALL RELEVANT ARCHITECTS AND ENGINEERS DRAWINGS AND SPECIFICATIONS.
- DO NOT SCALE FROM THIS DRAWING. ANY AMBIGUITIES, OMISSIONS AND ERRORS ON DRAWINGS SHALL BE BROUGHT TO THE ENGINEER'S ATTENTION IMMEDIATELY. ALL DIMENSIONS MUST BE CHECKED AND VERIFIED ON SITE.
- ALL DIMENSIONS ARE IN METERS UNLESS OTHERWISE NOTED.
- FOR GENERAL NOTES, REFER TO DRAWING:

Project:
NGED PRIMARY SUBSTATION,
ALEXANDRA DOCKS

DRAWING NOTES:
1. FOR PROPOSED SITE GA PLEASE REFER TO DRAWING: 51021-BUR-XX-XX-D-C-10102

LEGEND:
EXISTING GROUND LEVEL
PROPOSED GROUND LEVEL

P1.0	ORIGINAL ISSUE	06/03/26	JAH	SB
REV	DESCRIPTION	DATE	DRW	CHK

Drawing Title:
SERIES 100 - PRELIMINARY
PROPOSED SITE ELEVATIONS

Burroughs Project No.: 51021-00
Scale: 1:125
Original Paper Size: A1

Drawing Number:
51021-BUR-XX-XX-D-C-10120

Status: S3
Status Description: SUITABLE FOR REVIEW AND COMMENT

This document is copyright of Burroughs Ltd. Use figured measurements only! DO NOT SCALE FROM DRAWING. Verify all dimensions prior to construction. Immediately report any discrepancies to Burroughs and if in doubt ASK. This drawing should be read in conjunction with all other associated project information