

N:\51021-00 NEED PRIMARY SUBSTATION, ALEXANDRA DOCK\501 PRODUCTION FORM\01 DRAWINGS\502 CIVIL\51021-BUR-XX-XX-D-C-10551_DRAINAGEDETAILS.DWG
10 cm - Caution as distortion can occur.
ALL CIVIL DIMENSIONS ARE IN METRES - ALL STRUCTURAL DIMENSIONS ARE IN MILLIMETRES - ALL LEVELS ARE IN METRES.


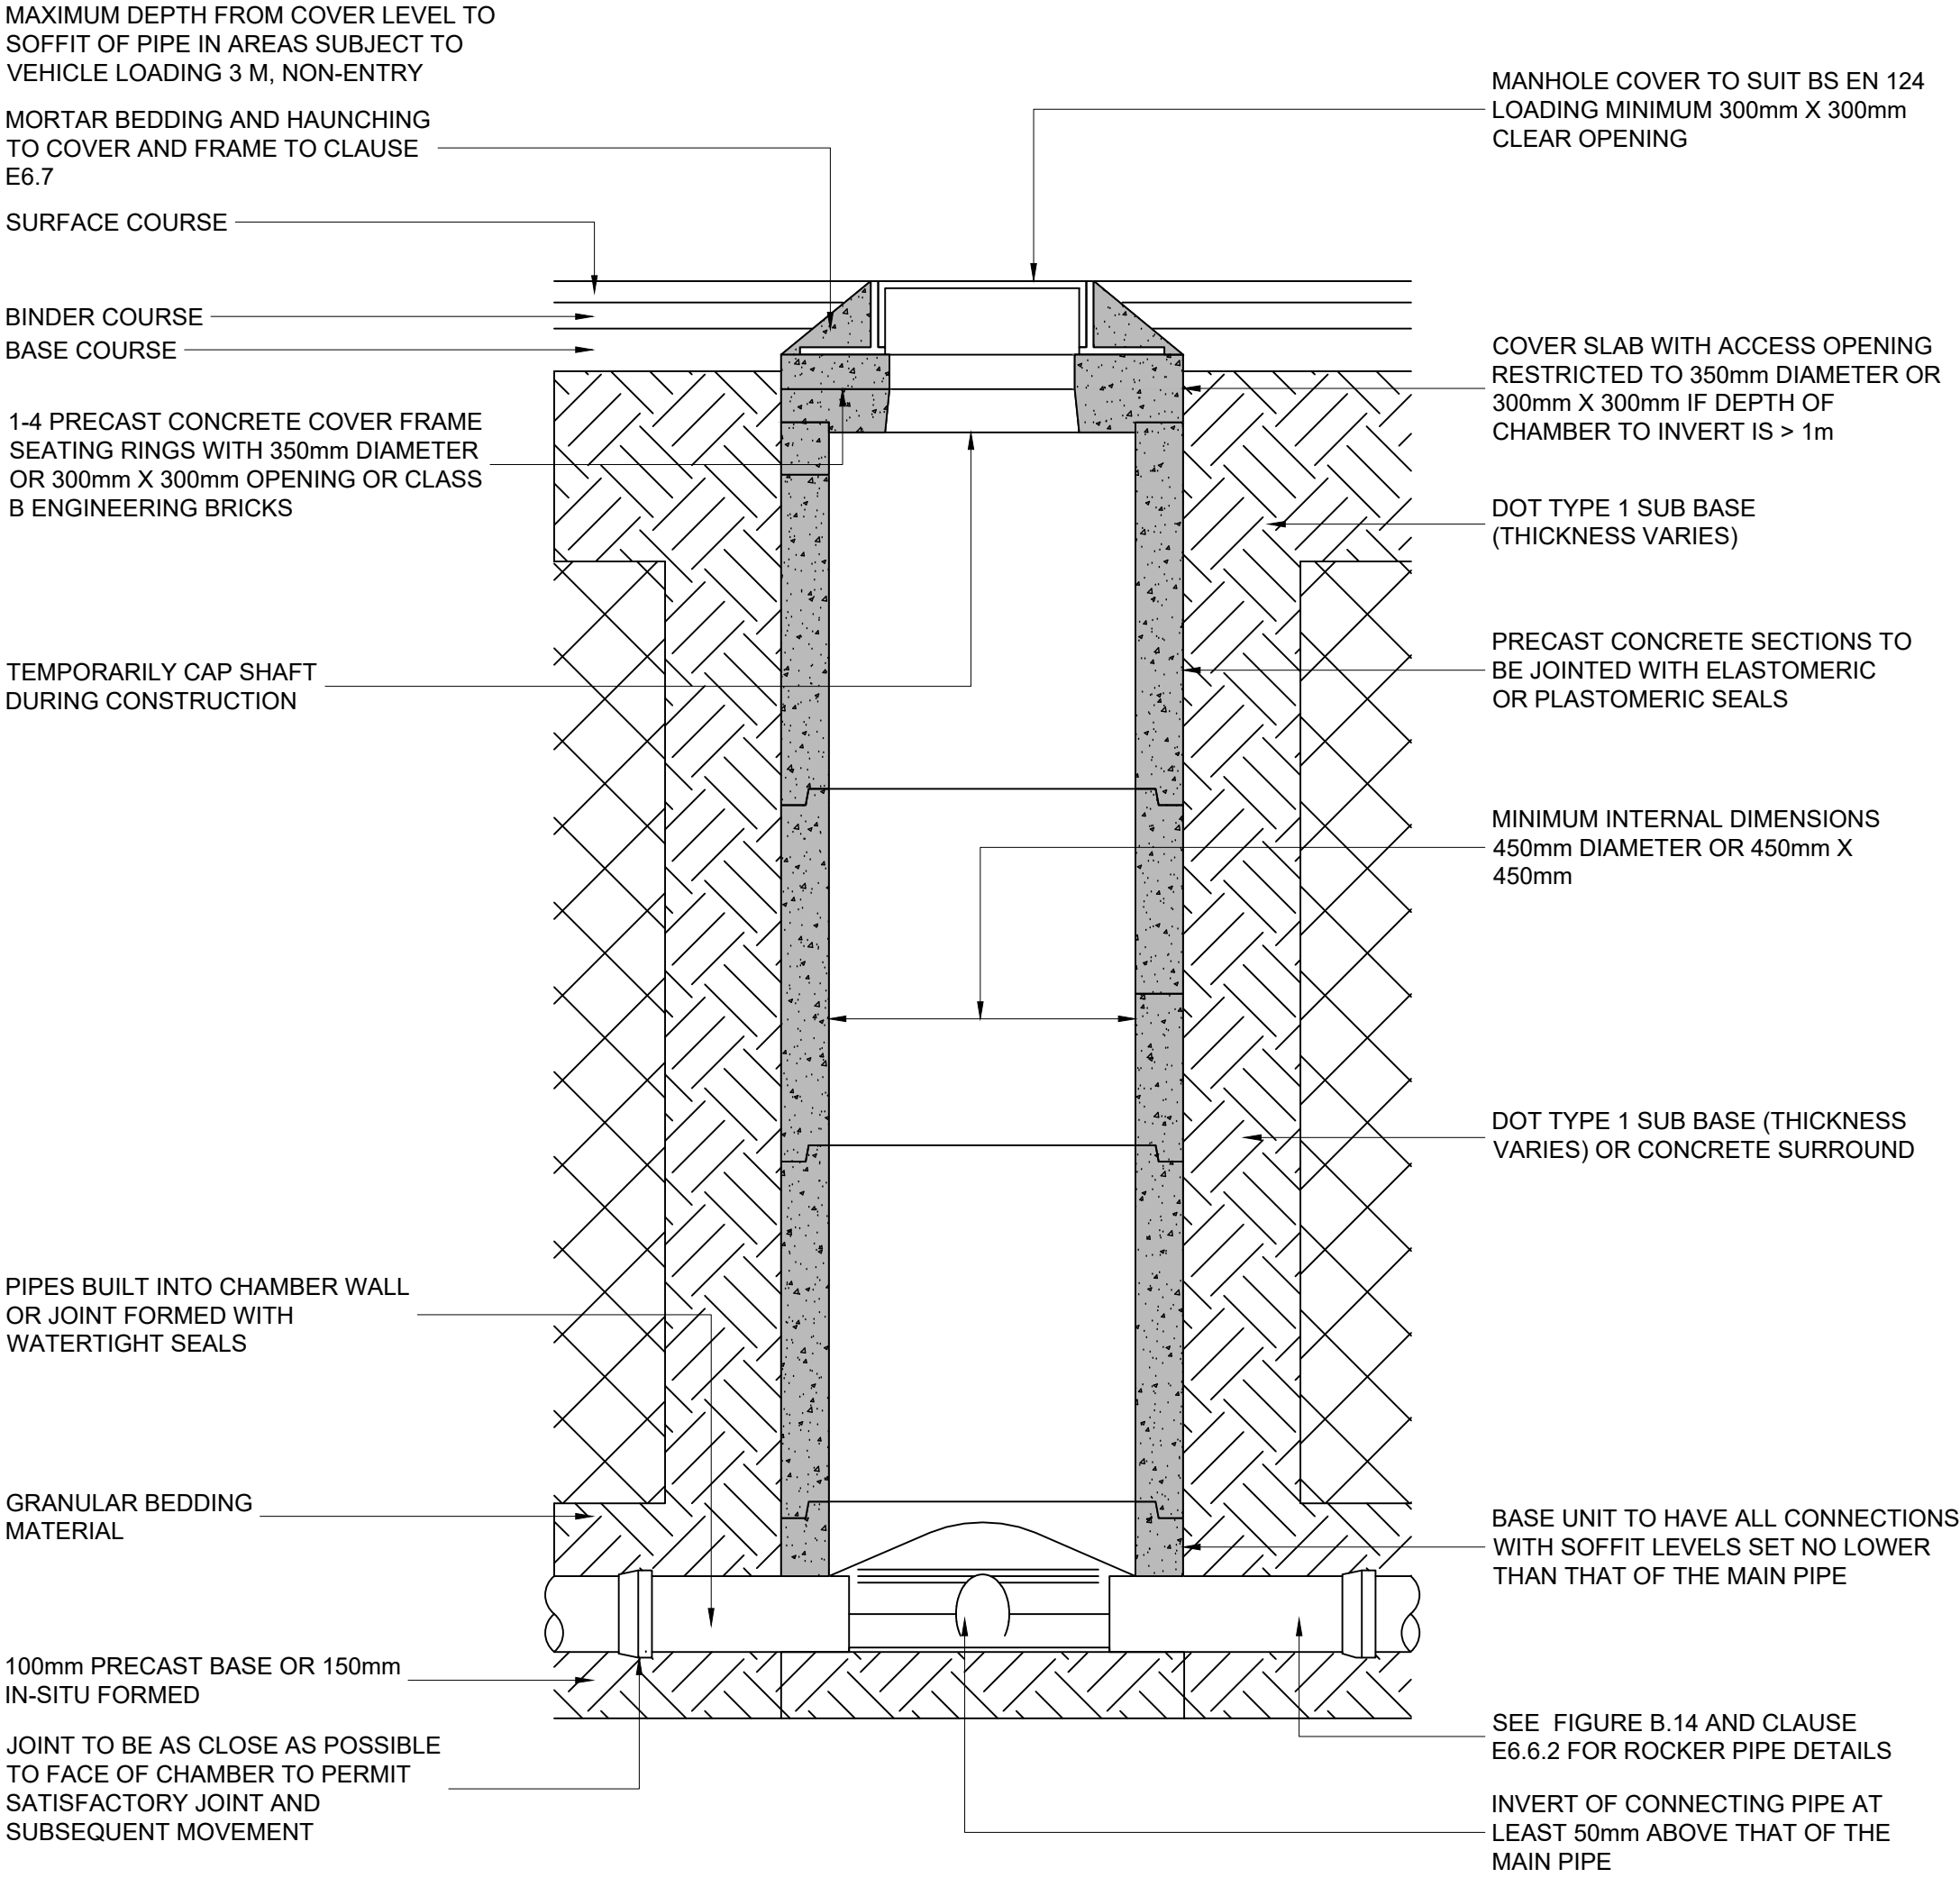



FIGURE B.18 - TYPICAL INSPECTION CHAMBER DETAIL - TYPE 3 (RIGID MATERIAL DETAIL)

MAXIMUM DEPTH FROM COVER LEVEL TO SOFFIT OF PIPE IN AREAS SUBJECT TO VEHICLE LOADING 3m, NON-ENTRY

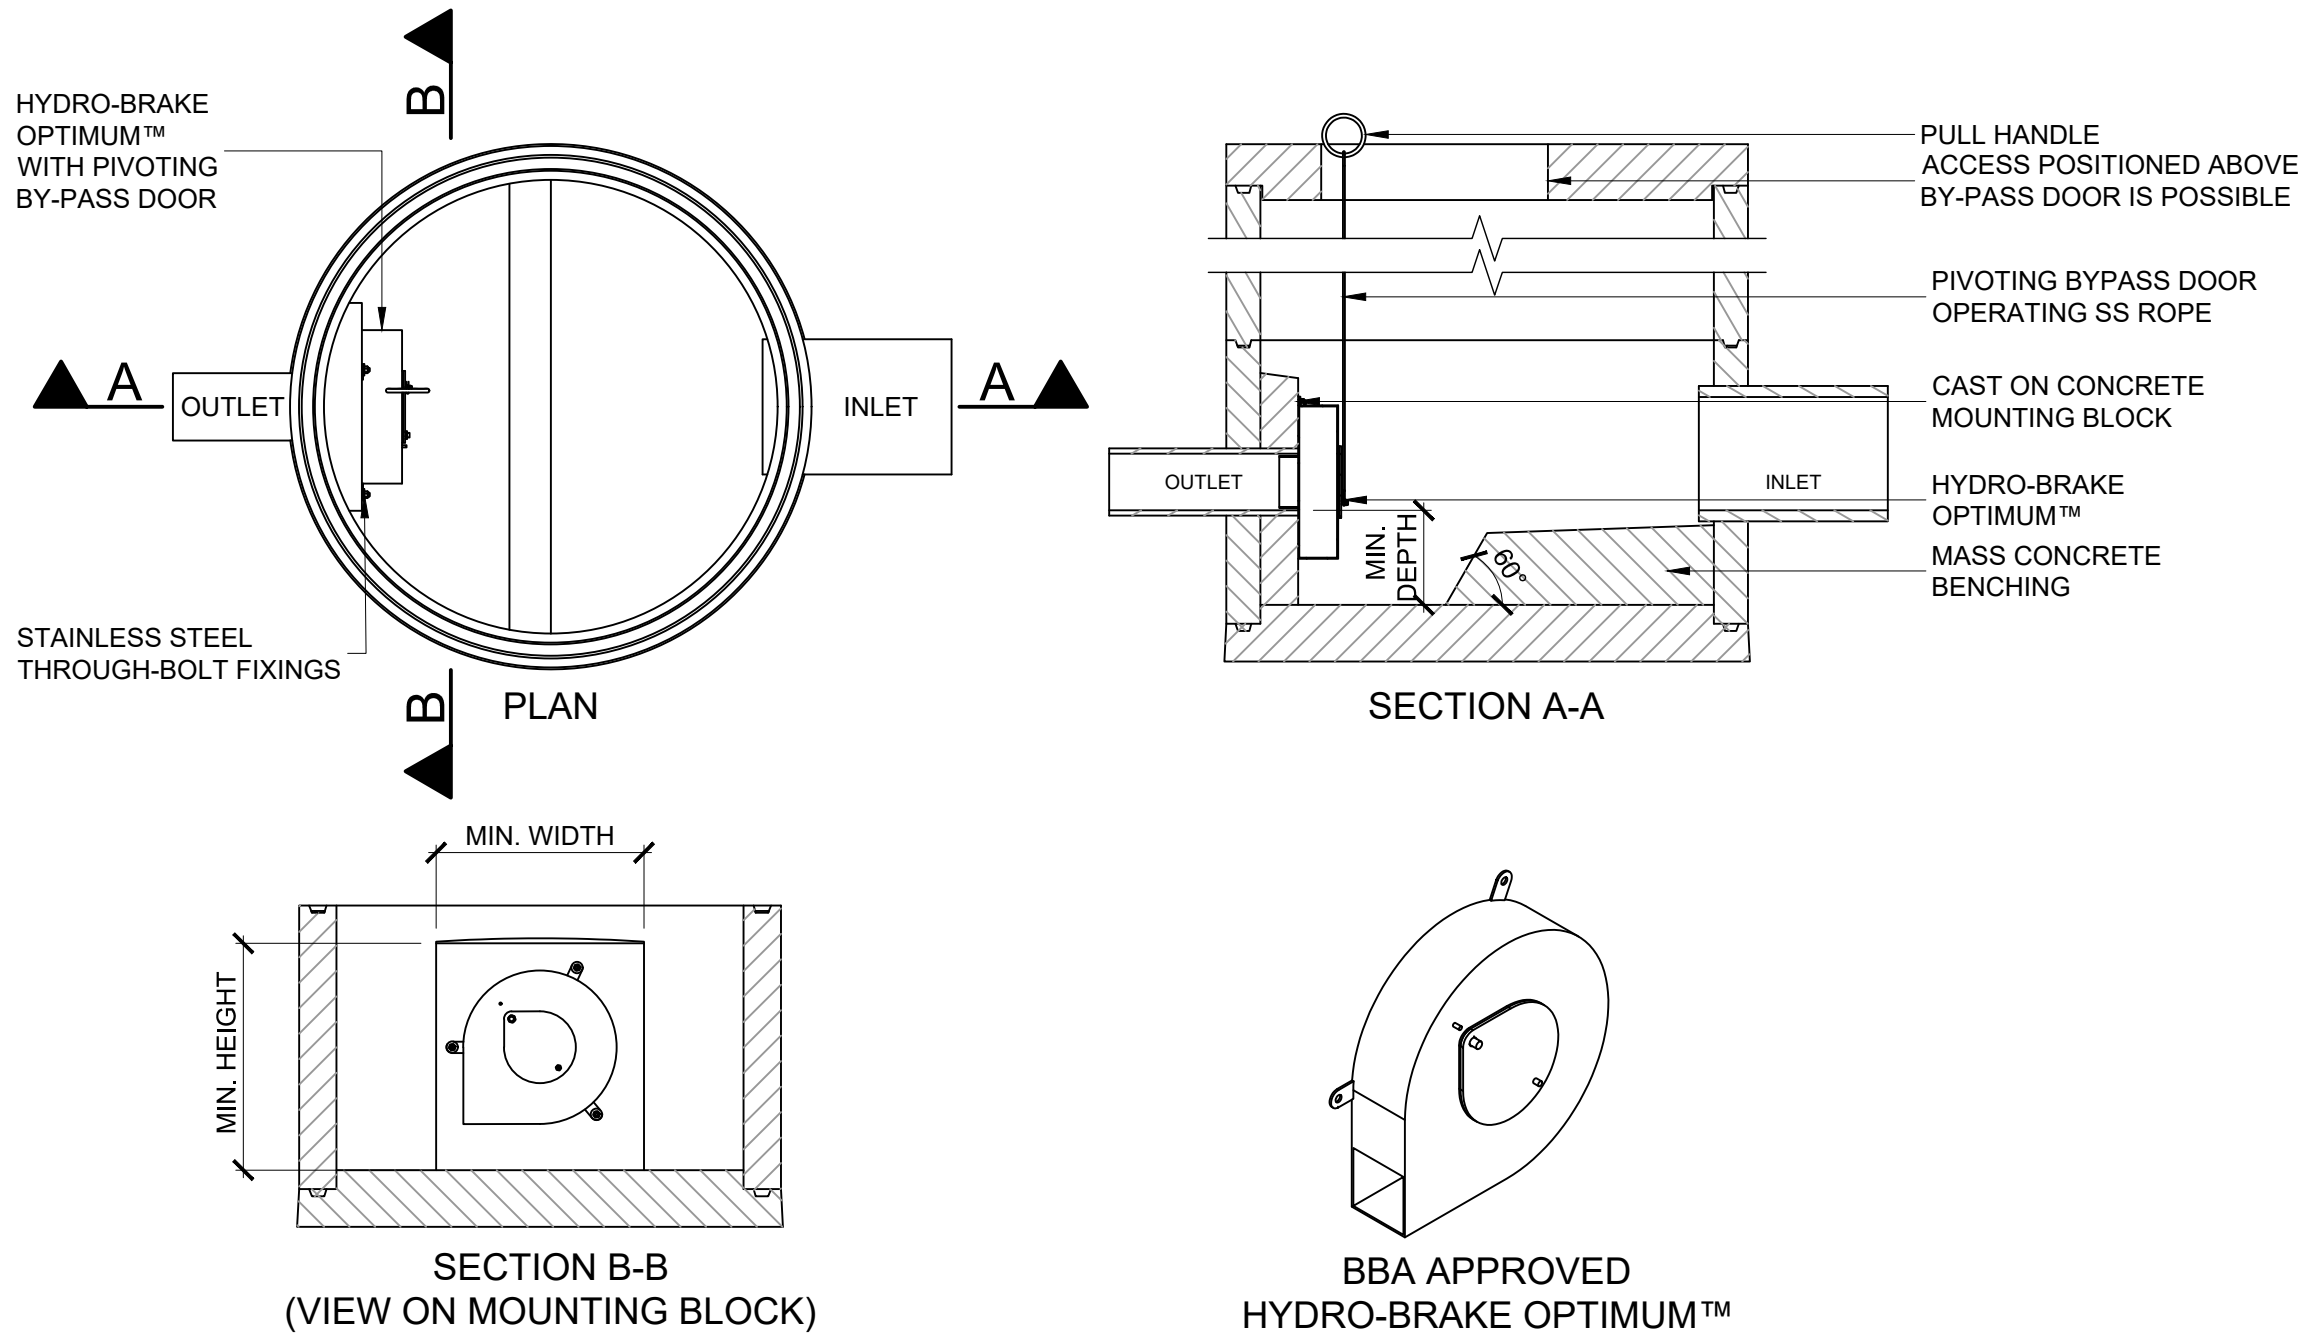

FLOW CONTROL MANHOLE SYSTEM

SCALE 1:20

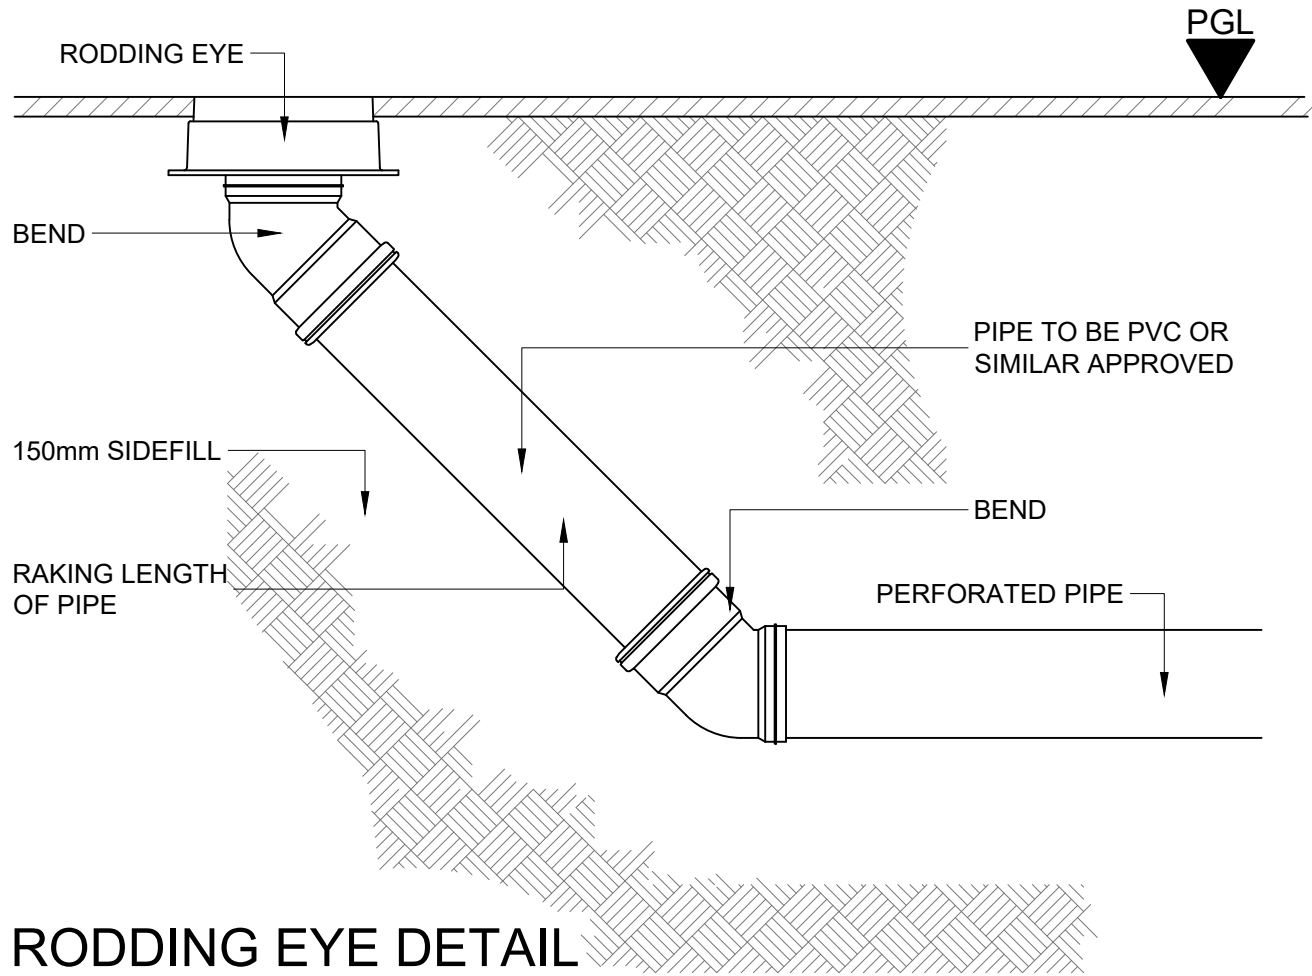

RODDING EYE DETAIL

NOT TO SCALE

NOTES:

1. THIS DRAWING SHALL BE READ IN CONJUNCTION WITH ALL RELEVANT GENERAL ARRANGEMENT & DETAIL DRAWINGS.
2. ALL COMPONENTS SHALL BE MANUFACTURED IN ACCORDANCE WITH THE PRODUCTION SPECIFICATION HRD-FM09/15.
3. HYDRO-BRAKE OPTIMUM IS ALSO AVAILABLE WITH ALTERNATIVE FIXING MOUNTS (E.G. CURVED BACK PLATE, PUSH FIT).



1. THIS DRAWING IS TO BE READ IN CONJUNCTION WITH ALL RELEVANT ARCHITECTS AND ENGINEERS DRAWINGS AND SPECIFICATIONS.
2. DO NOT SCALE FROM THIS DRAWING. ANY AMBIGUITIES, OMISSIONS AND ERRORS ON DRAWINGS SHALL BE BROUGHT TO THE ENGINEER'S ATTENTION IMMEDIATELY. ALL DIMENSIONS MUST BE CHECKED AND VERIFIED ON SITE.
3. ALL DIMENSIONS ARE IN METERS UNLESS OTHERWISE NOTED.
4. FOR GENERAL NOTES, REFER TO DRAWING:

Project:

NGED PRIMARY SUBSTATION,
ALEXANDRA DOCK

P1.0	ORIGINAL ISSUE	06/03/26	JAH	SB
REV	DESCRIPTION	DATE	DRW	CHK

Drawing Title:

SERIES 500 - DRAINAGE
DRAINAGE DETAILS

Burroughs Project No.:	Scale:	Original Paper Size:
51021-00	AS SHOWN	A1


Drawing Number:

51021-BUR-XX-XX-D-C-10551

Status: S3 - SUITABLE FOR REVIEW AND COMMENT

This document is copyright of Burroughs Ltd. Use figured measurements only! DO NOT SCALE FROM DRAWING. Verify all dimensions prior to construction. Immediately report any discrepancies to Burroughs and if in doubt ASK. This drawing should be read in conjunction with all other associated project information

SCALE BAR 1:20

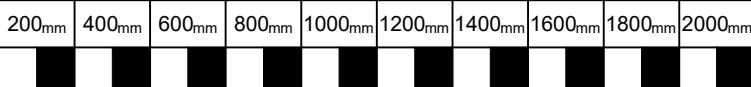

SCALE BAR 1:10

