



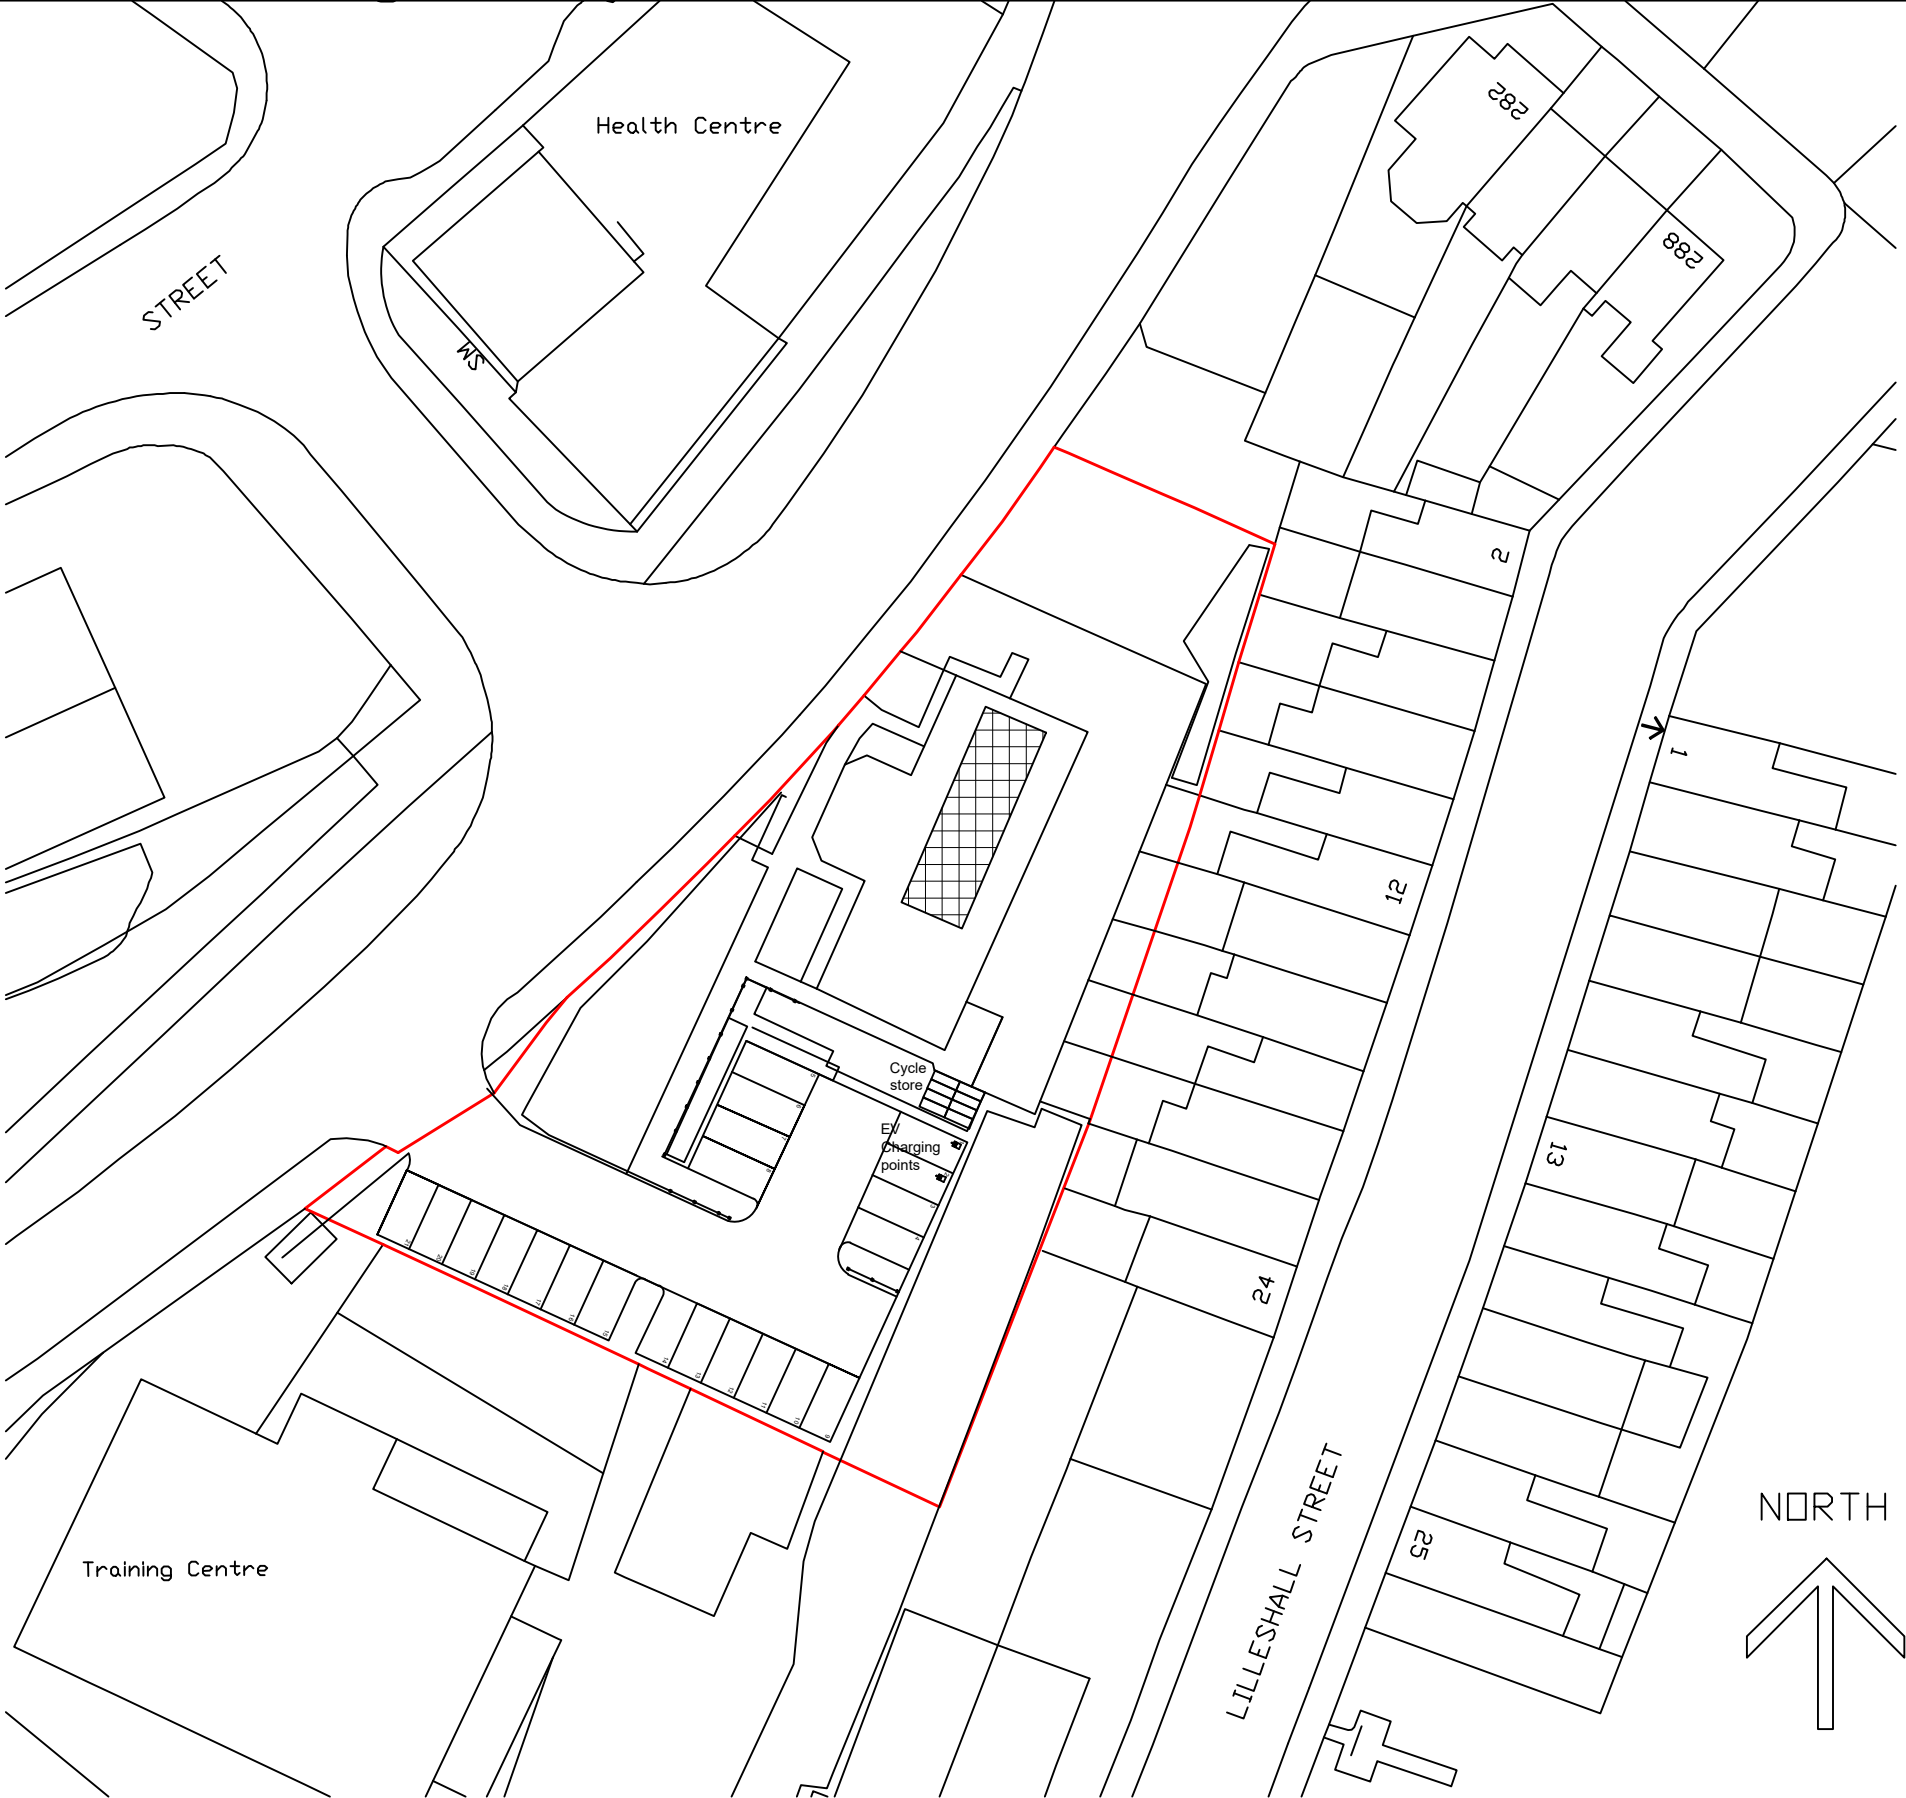

Serial number: 297992
© Crown copyright and database right 2024
Ordnance Survey licence AC0000848283
Reproduction in whole or in part is prohibited
without the prior permission of Ordnance Survey.

Block Plan 1:500

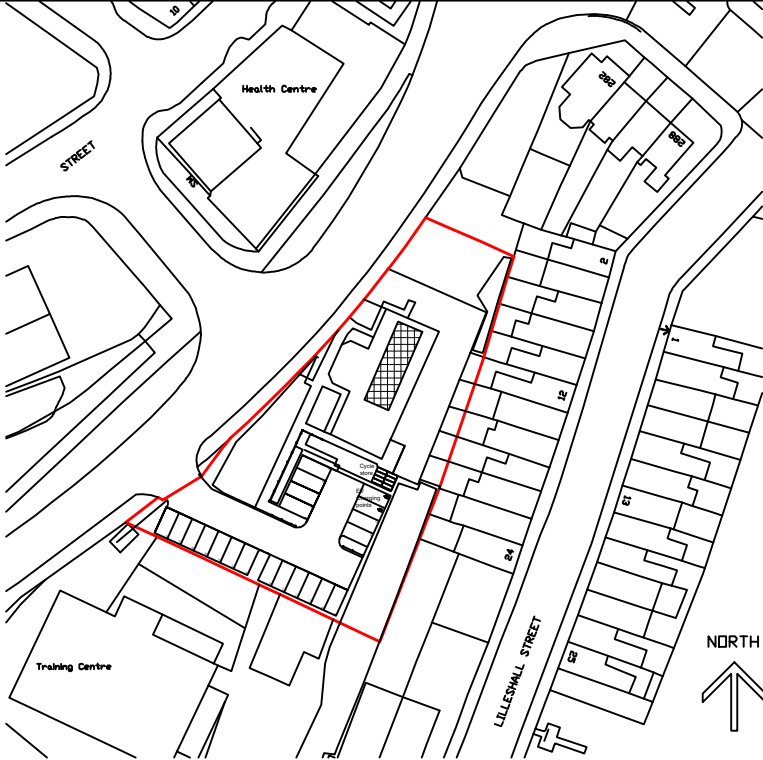

Serial number: 297992
© Crown copyright and database right 2024
Ordnance Survey licence AC0000848283
Reproduction in whole or in part is prohibited
without the prior permission of Ordnance Survey.

Location Plan 1:1250

SKETCH
DRAWING

NOTES:
~ Copyright of this drawing remains the property of
Buchan Rum Architects Ltd and should not be reproduced
in full or parts or re-issued without written permission
from Buchan Rum Architects Ltd
~ These drawings must be read in conjunction
with the structural engineers drawings & details,
and with all other consultants, sub-contractor
and specialist's drawings & details.

~ All dimensions are in millimetres, unless
stated otherwise.
~ All goods materials workmanship to conform with current
building regulations BSS and COP's.

~ All dimensions must be checked on site,
and any discrepancies verified with the architect.

~ Do not scale from the drawing

~ Any discrepancies between the drawings,
details and specification must be reported to
the architect immediately before work is put in hand.

~ All works to be carried out in full accordance with
current Building Regulations, British Standards
and all Health & Safety Regulations

~ If in doubt please ask.

rev.	date	comment
amendments		
Client		
Site address Blue Cross, Willenhall St, Newport NP19 0GE		
Job Title Meditation Centre		
Block plan and location plan		
buchan rum 9 SAVILL ROAD LINDFIELD WEST SUSSEX RH162NY E : info@buchanrumarchitects.co.uk		
Scale 1:1250 1:500		Size A3
		Drn By
Drawing number. 24_189_PL_106		Rev.