



Section From Front

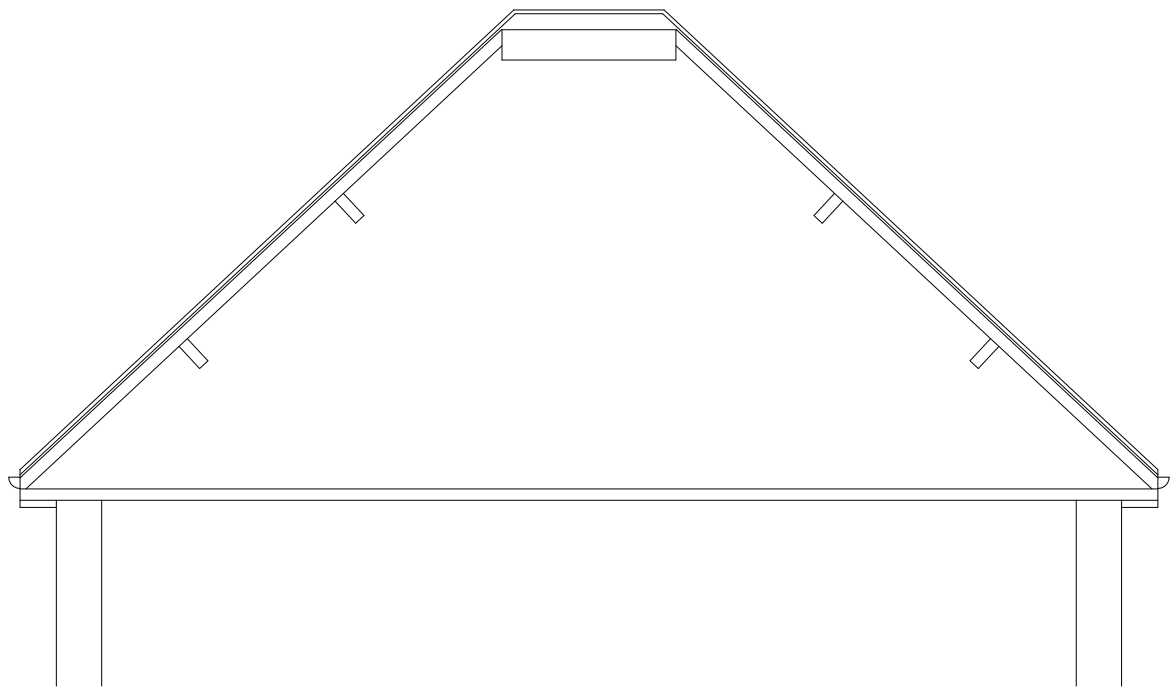

Section From Side

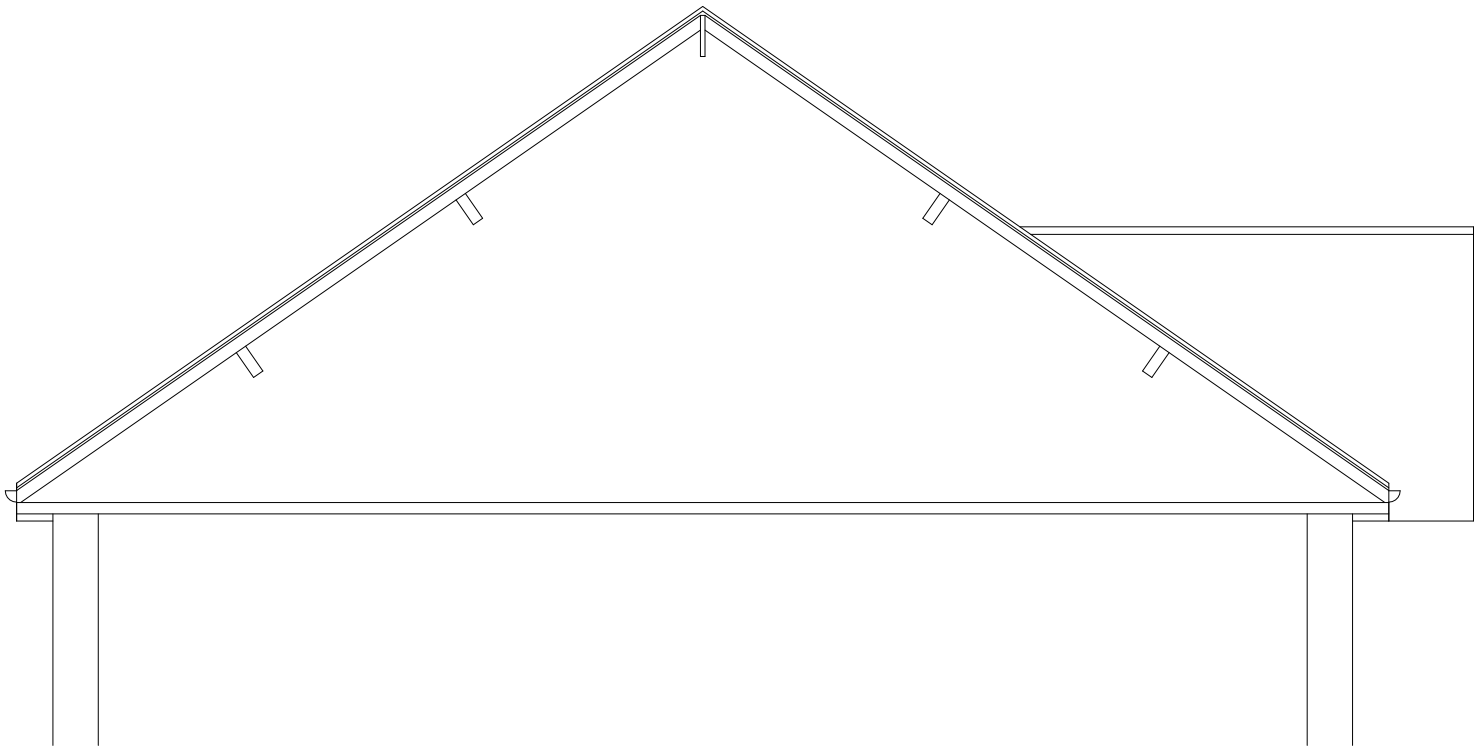

Clifton Design (Bristol)
17 Lower Redland Road
Redland
Bristol
BS6 6TB
0117 973 6000

Rev:
-

1:50 @ A3

Description of Changes:
-

0 1m 2m 3m 4m 5m

Drawn:
-

0 1m 2m 3m 4m 5m

Date:
-

0 1m 2m 3m 4m 5m

Client:
Mrs R Kavanagh

Address:
24 The Coldra, Newport

Postcode:
NP18 2LP

Date:
Sep 2026

Drawing Title:
Sections - Existing

Drawing No: 24/TC/N/09/P
Drawn: D.H Option: - Rev: -