

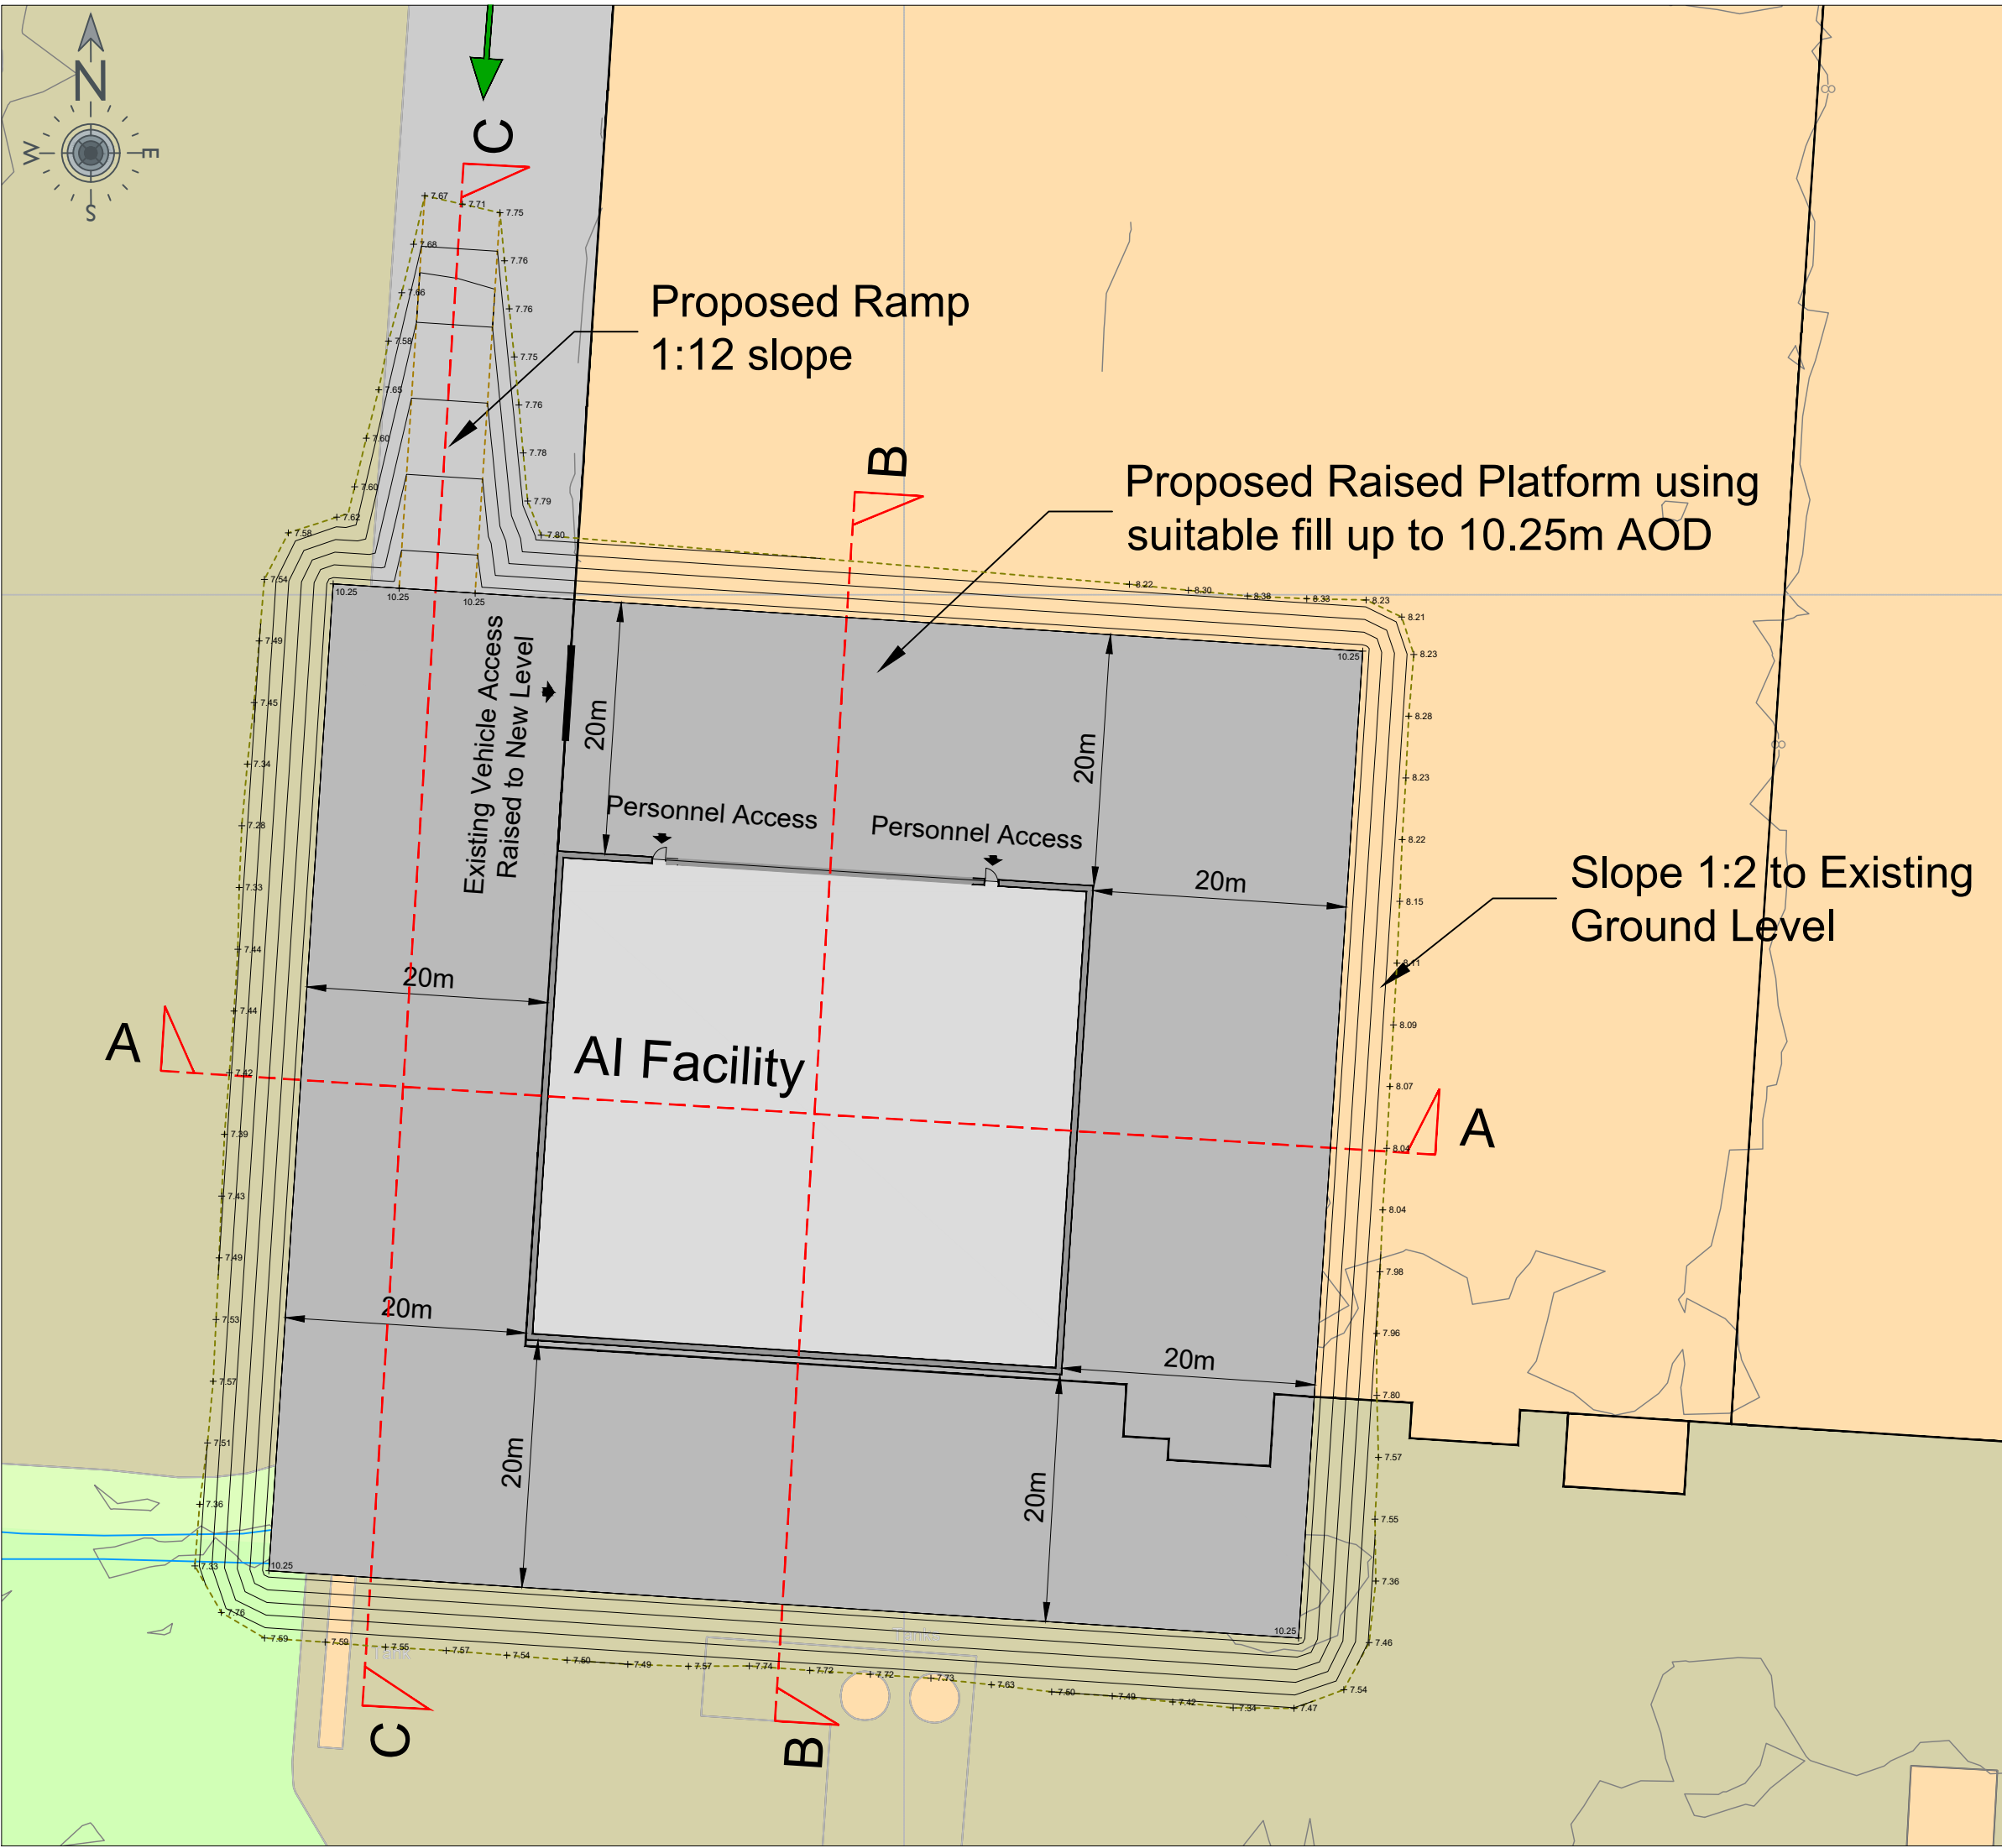
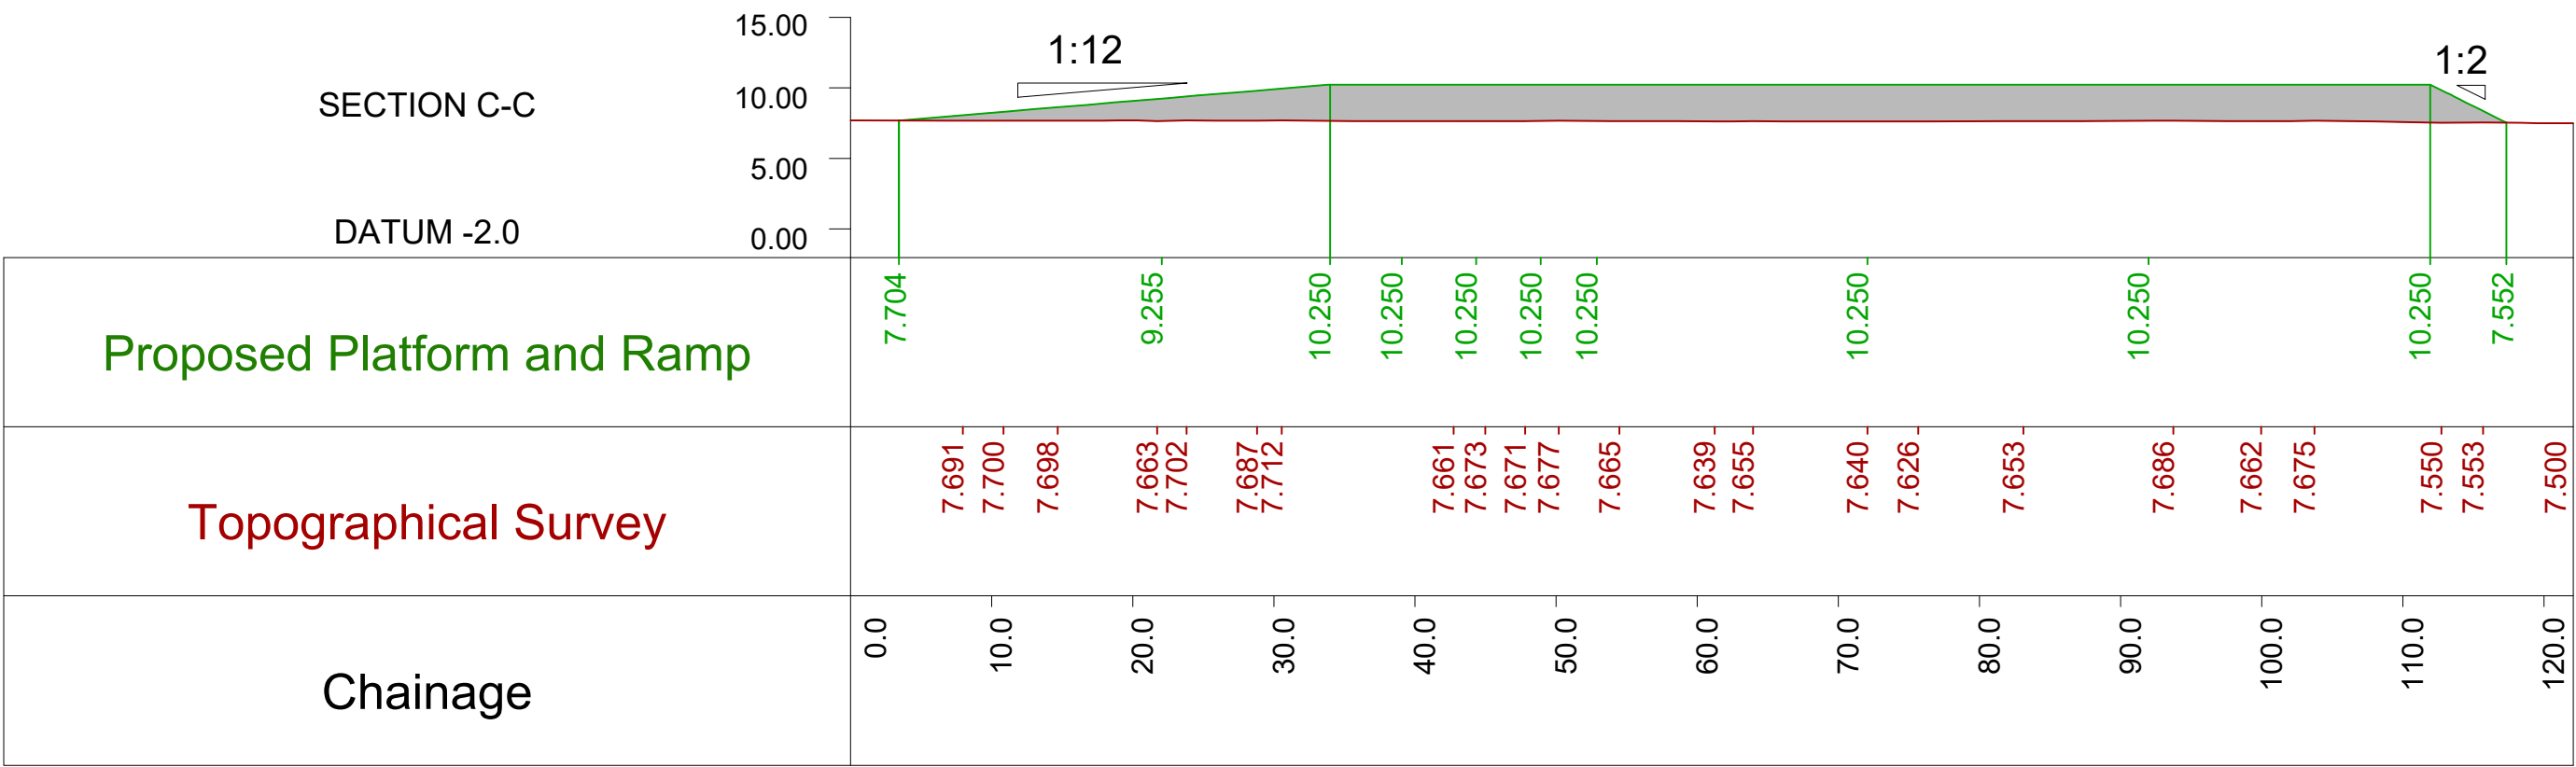


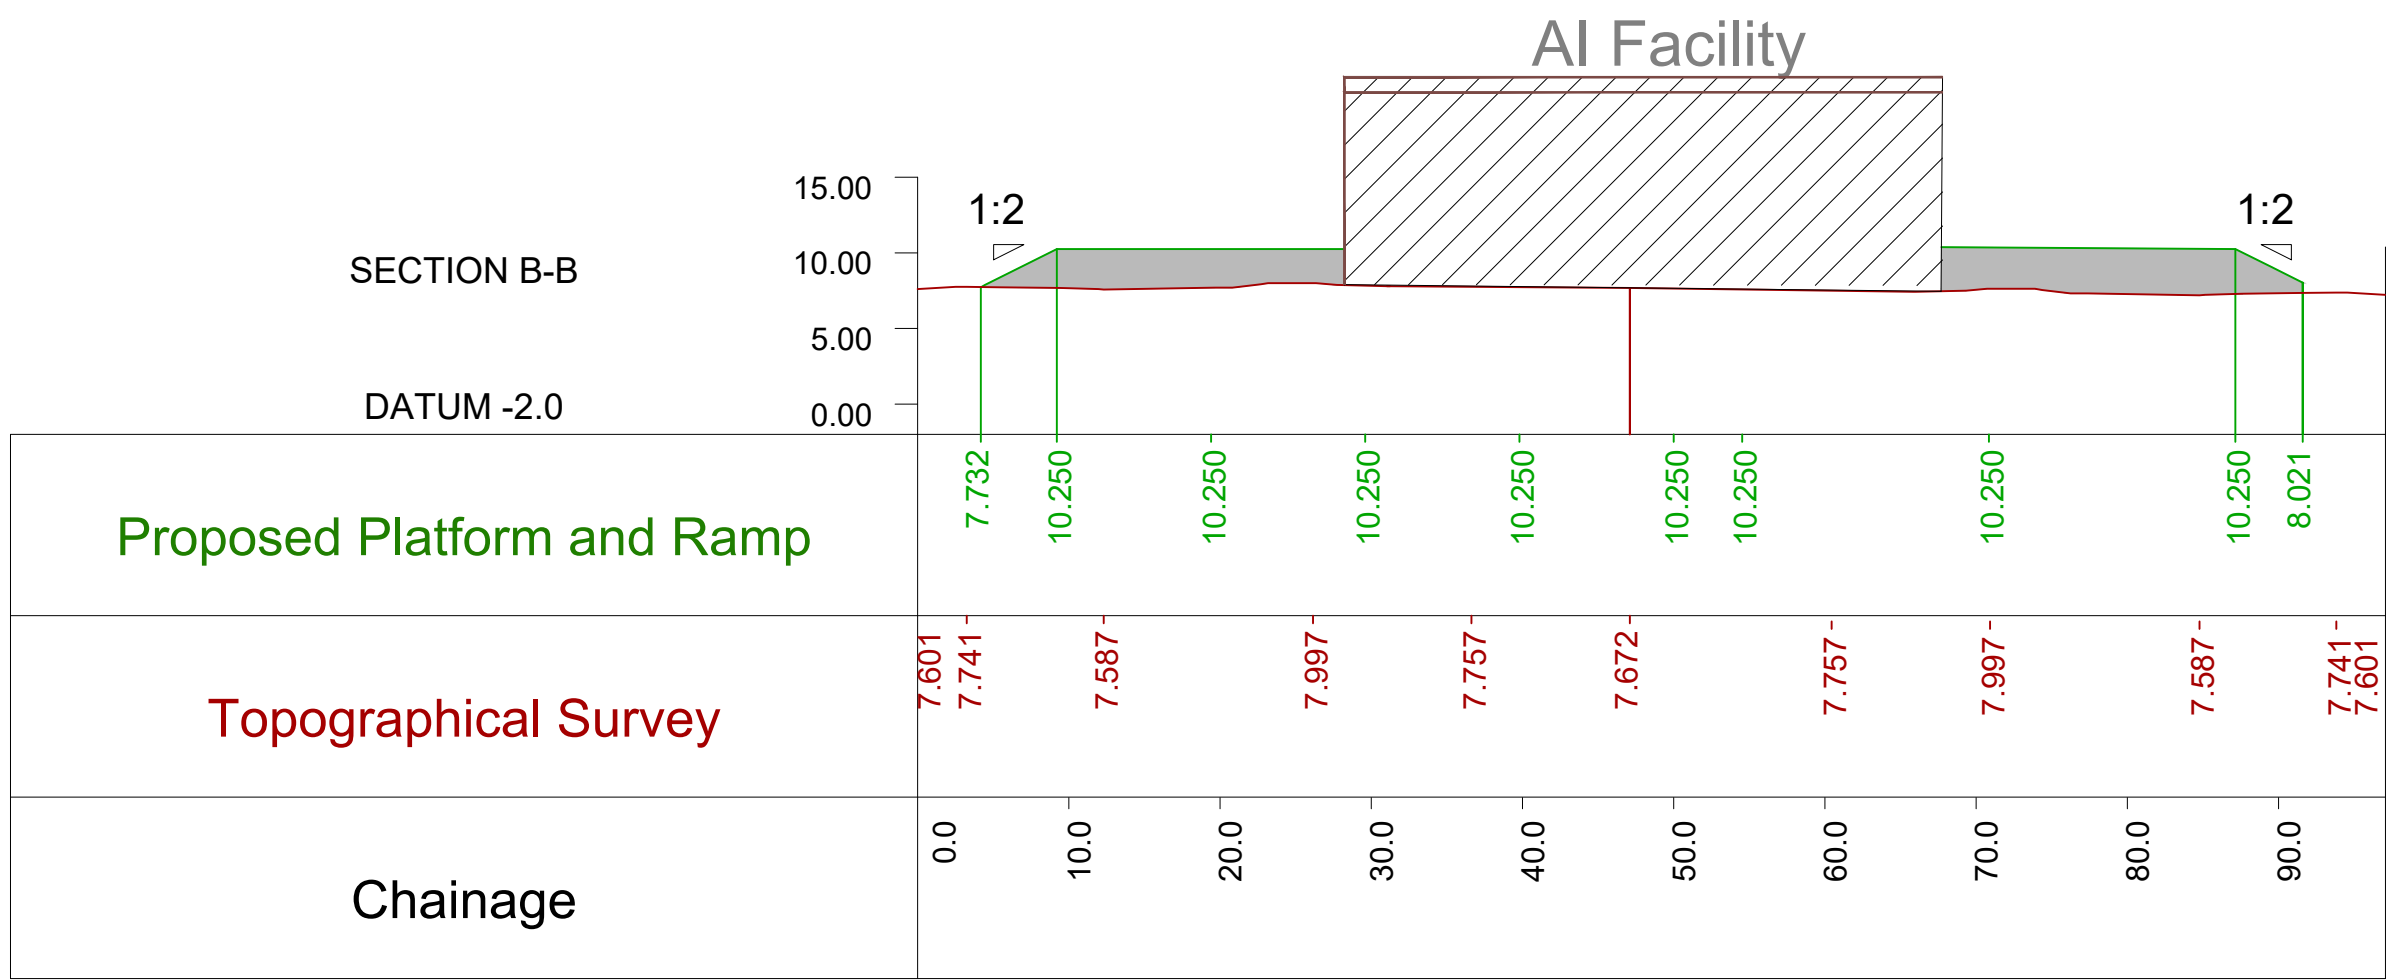

Sections through Proposed Raised Platform and Ramp
Scale 1:500

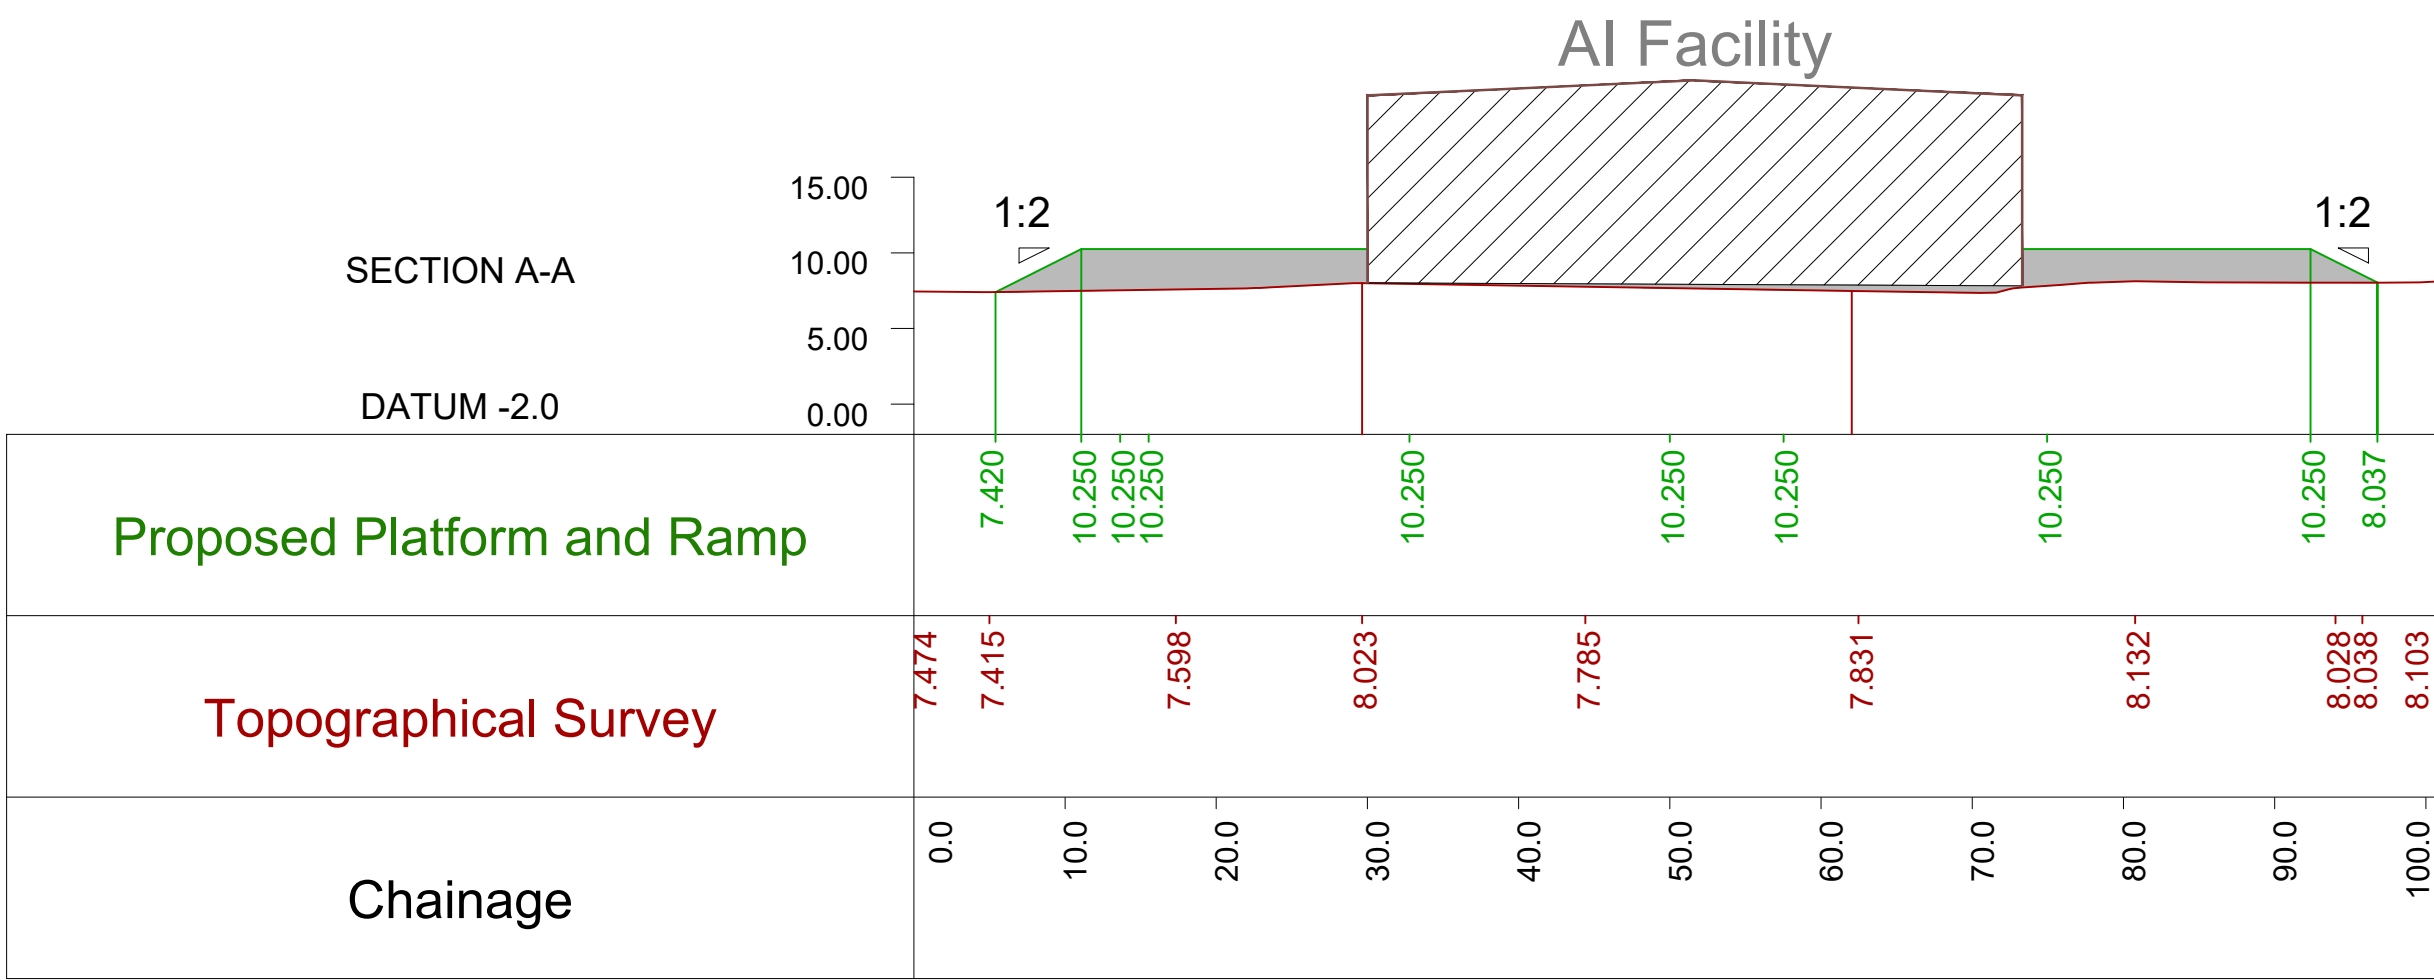

- Notes
- This drawing is to be read in conjunction with all other relevant site information available. At the time of production, no topographical survey was available.
 - This drawing is produced to National Grid coordinates with all levels in metres Above Ordnance Datum (m AOD) Newlyn.
 - The OS mapping is provided under copyright licence AC0000829824.
 - Do not scale from this drawing. The Engineer shall be notified immediately, in writing, should any errors or discrepancies be found prior to the commencement or continuation of any works.
 - The topographical drone survey undertaken Sept. 2025; provided by Valencia Waste Management Ltd.
 - The design details presented must be reviewed in conjunction with the wider site information and site constraints which may not be evident on drawing and must be requested if not already provided. This includes, but not limited to, buried utilities and services, ground conditions including groundwater levels (geotechnical and geo-environmental), remnant obstructions, ecology tree protection and topography.
 - Demolition works are ongoing; extent shown may vary.
 - Existing building floor level estimated to be circa 8.00m AOD based on preliminary survey information

- Key:
- Major contour (5m)
 - Minor contour (1m)
 - Raised platform level 10.25m mAOD

Rev	Modification	By	Chk	App	Date
C	Updated Section Titles	LE	PD	DES	20.07.26
B	Raised Platform to 10.25m AOD	LE	PD	DES	29.06.26
A	Vehicle door added	LG	DES	DES	10.04.26



Egniol Consulting Limited
Unit 7 Llys Onnen, Ffordd y Llyn,
Parc Menai, Bangor,
LL57 4DF
Telephone: 01248 355996
Email: info@egniol.com

ERA4

Newport AI Facility

Sections through Proposed
Platform and Ramp

Drawn by	Checked by	Approved by
LE	PD	PD
Date	Date	Date
24.03.2026	24.03.2026	24.03.2026
Status	Scale @ A1	
PLANNING	1:500	
Drawing Number	Revision	
10544-ECL-XX-XX-DR-C-0008	C	

