


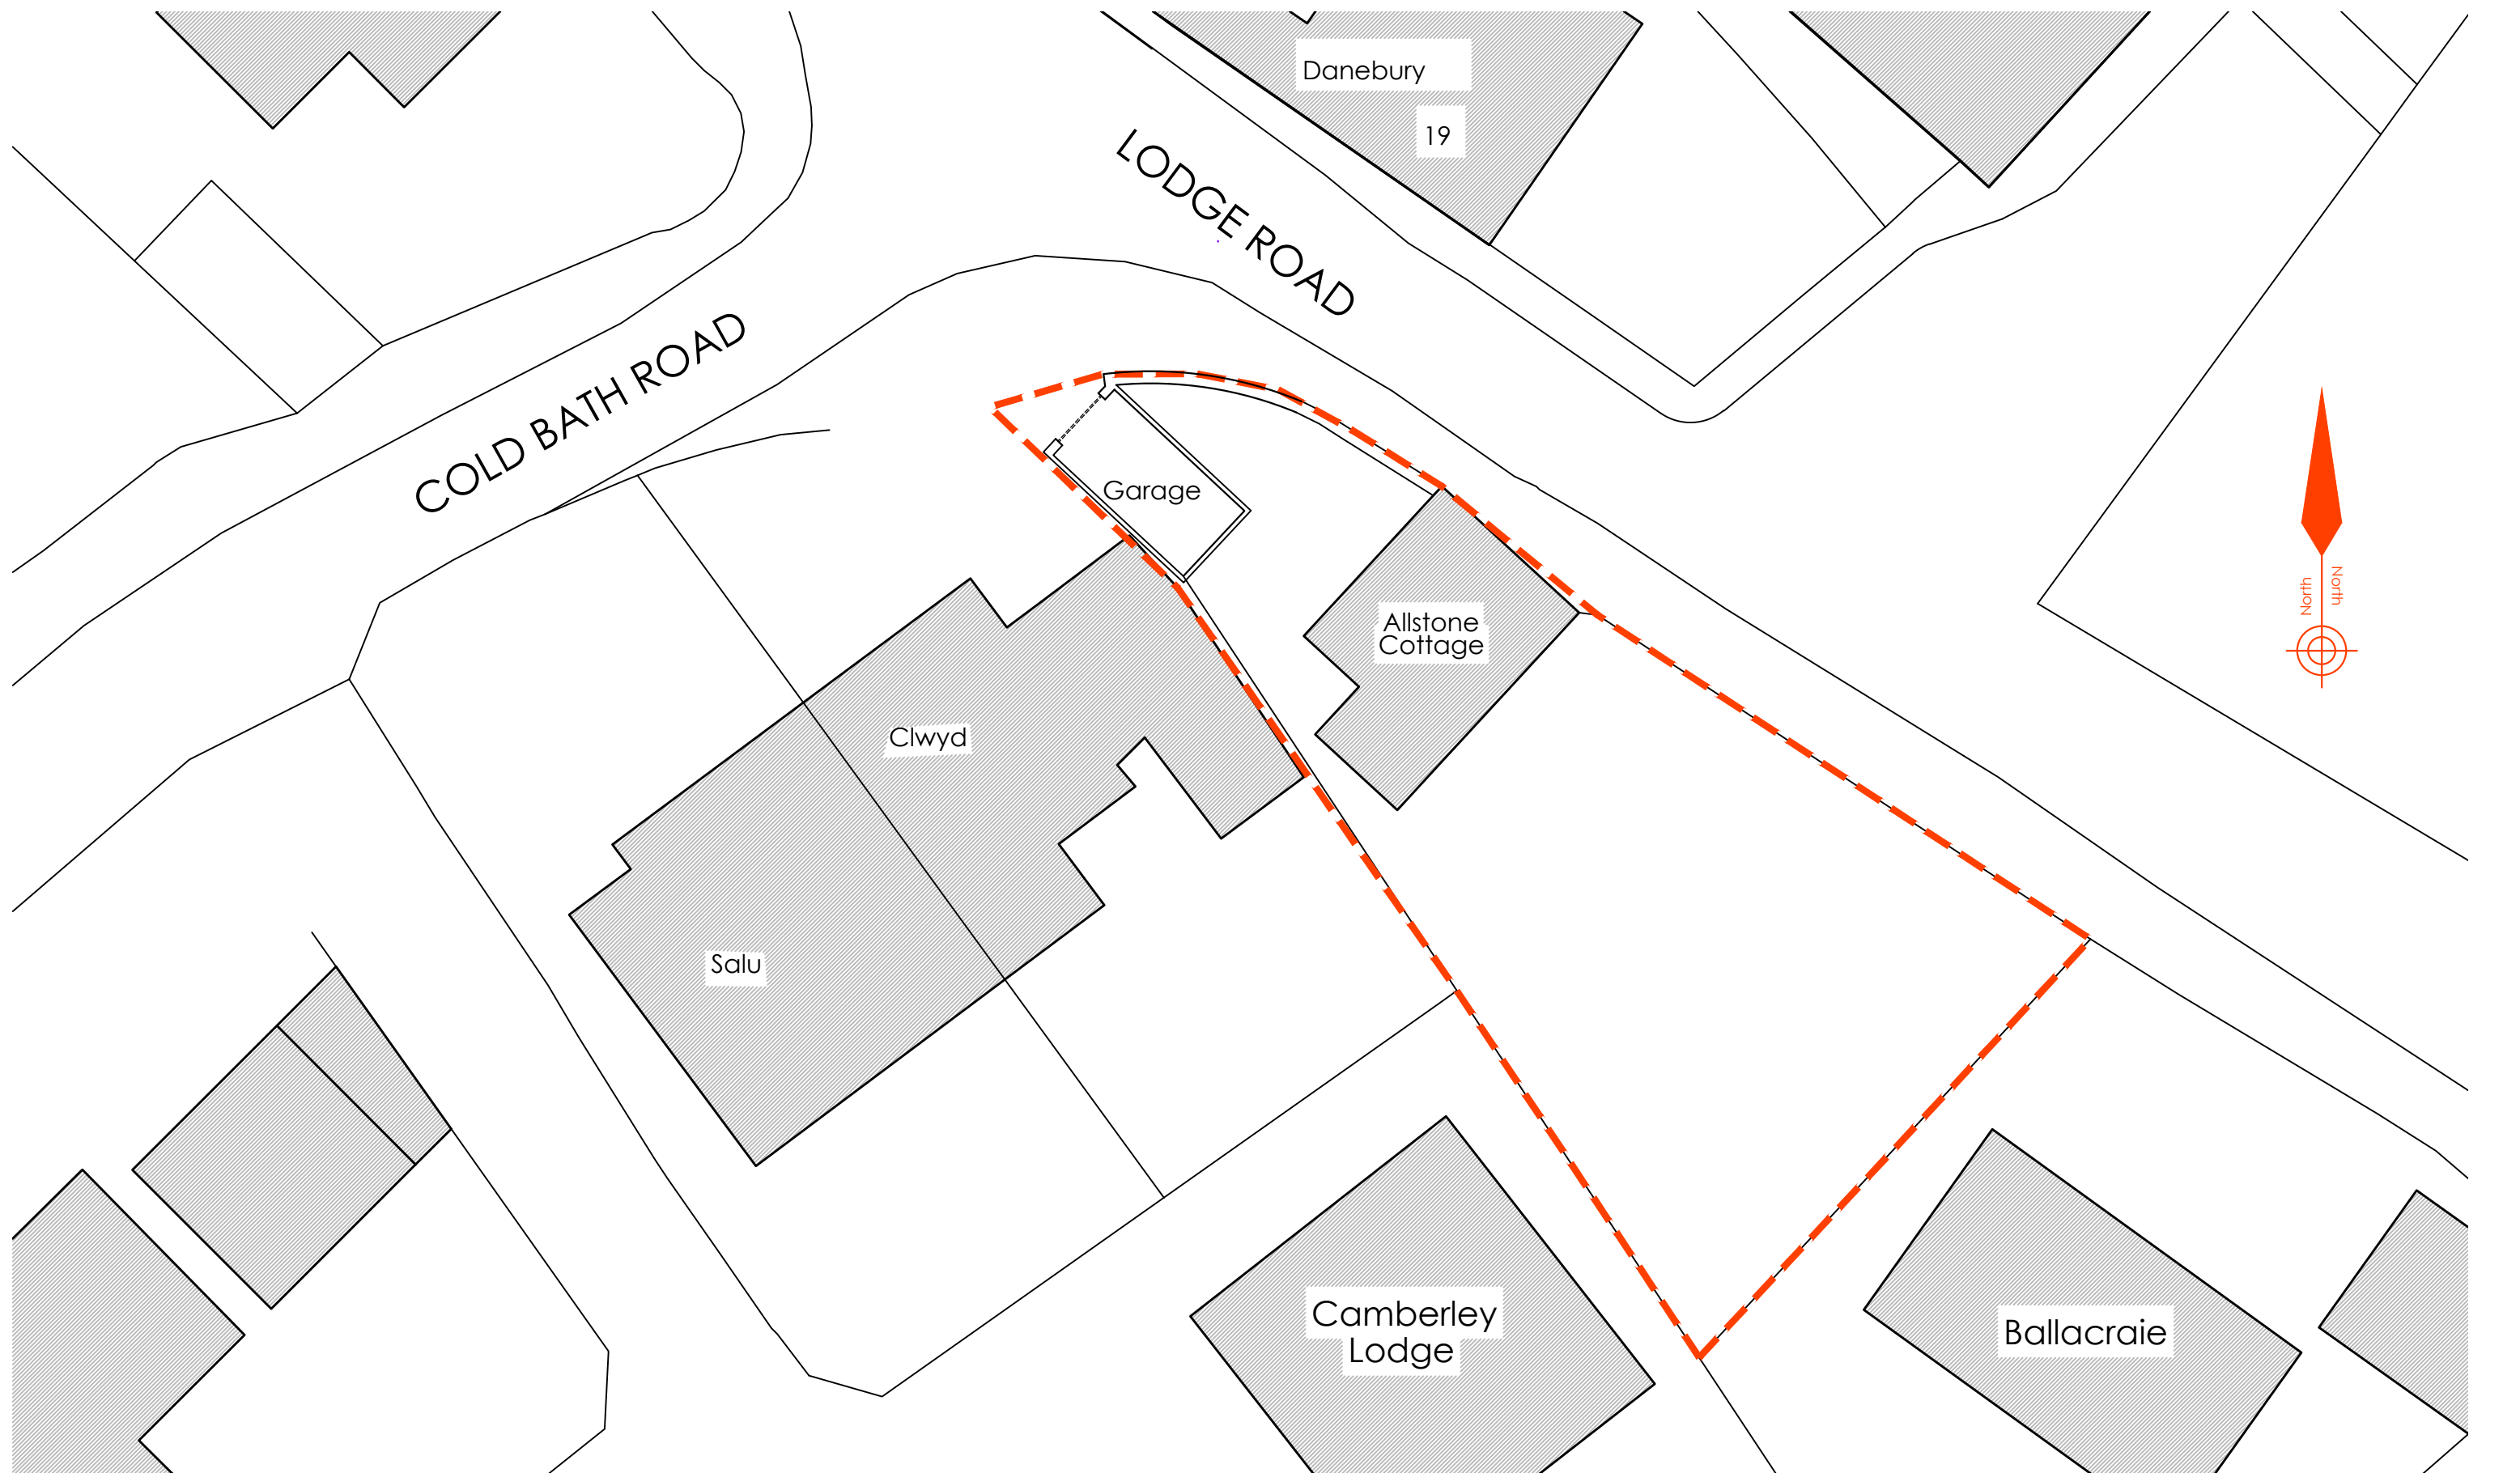



Creation Design

Creation Design - Wales

Tel: 01495 616277 / 07508890294

www.creationdesign-wales.com

E-mail: info@creationdesign-wales.com

PROPOSED GARAGE DEMOLITION

ALLSTONE COTTAGE,
COLD BATH ROAD,
CAERLEON. NP18 1NF

EXISTING BLOCK PLAN

DATE: December 2024	DRAWN BY: P.P.
SCALE(S): 1:200 @ A3	DRAWING NO: 24-134/P/02
	REV: