

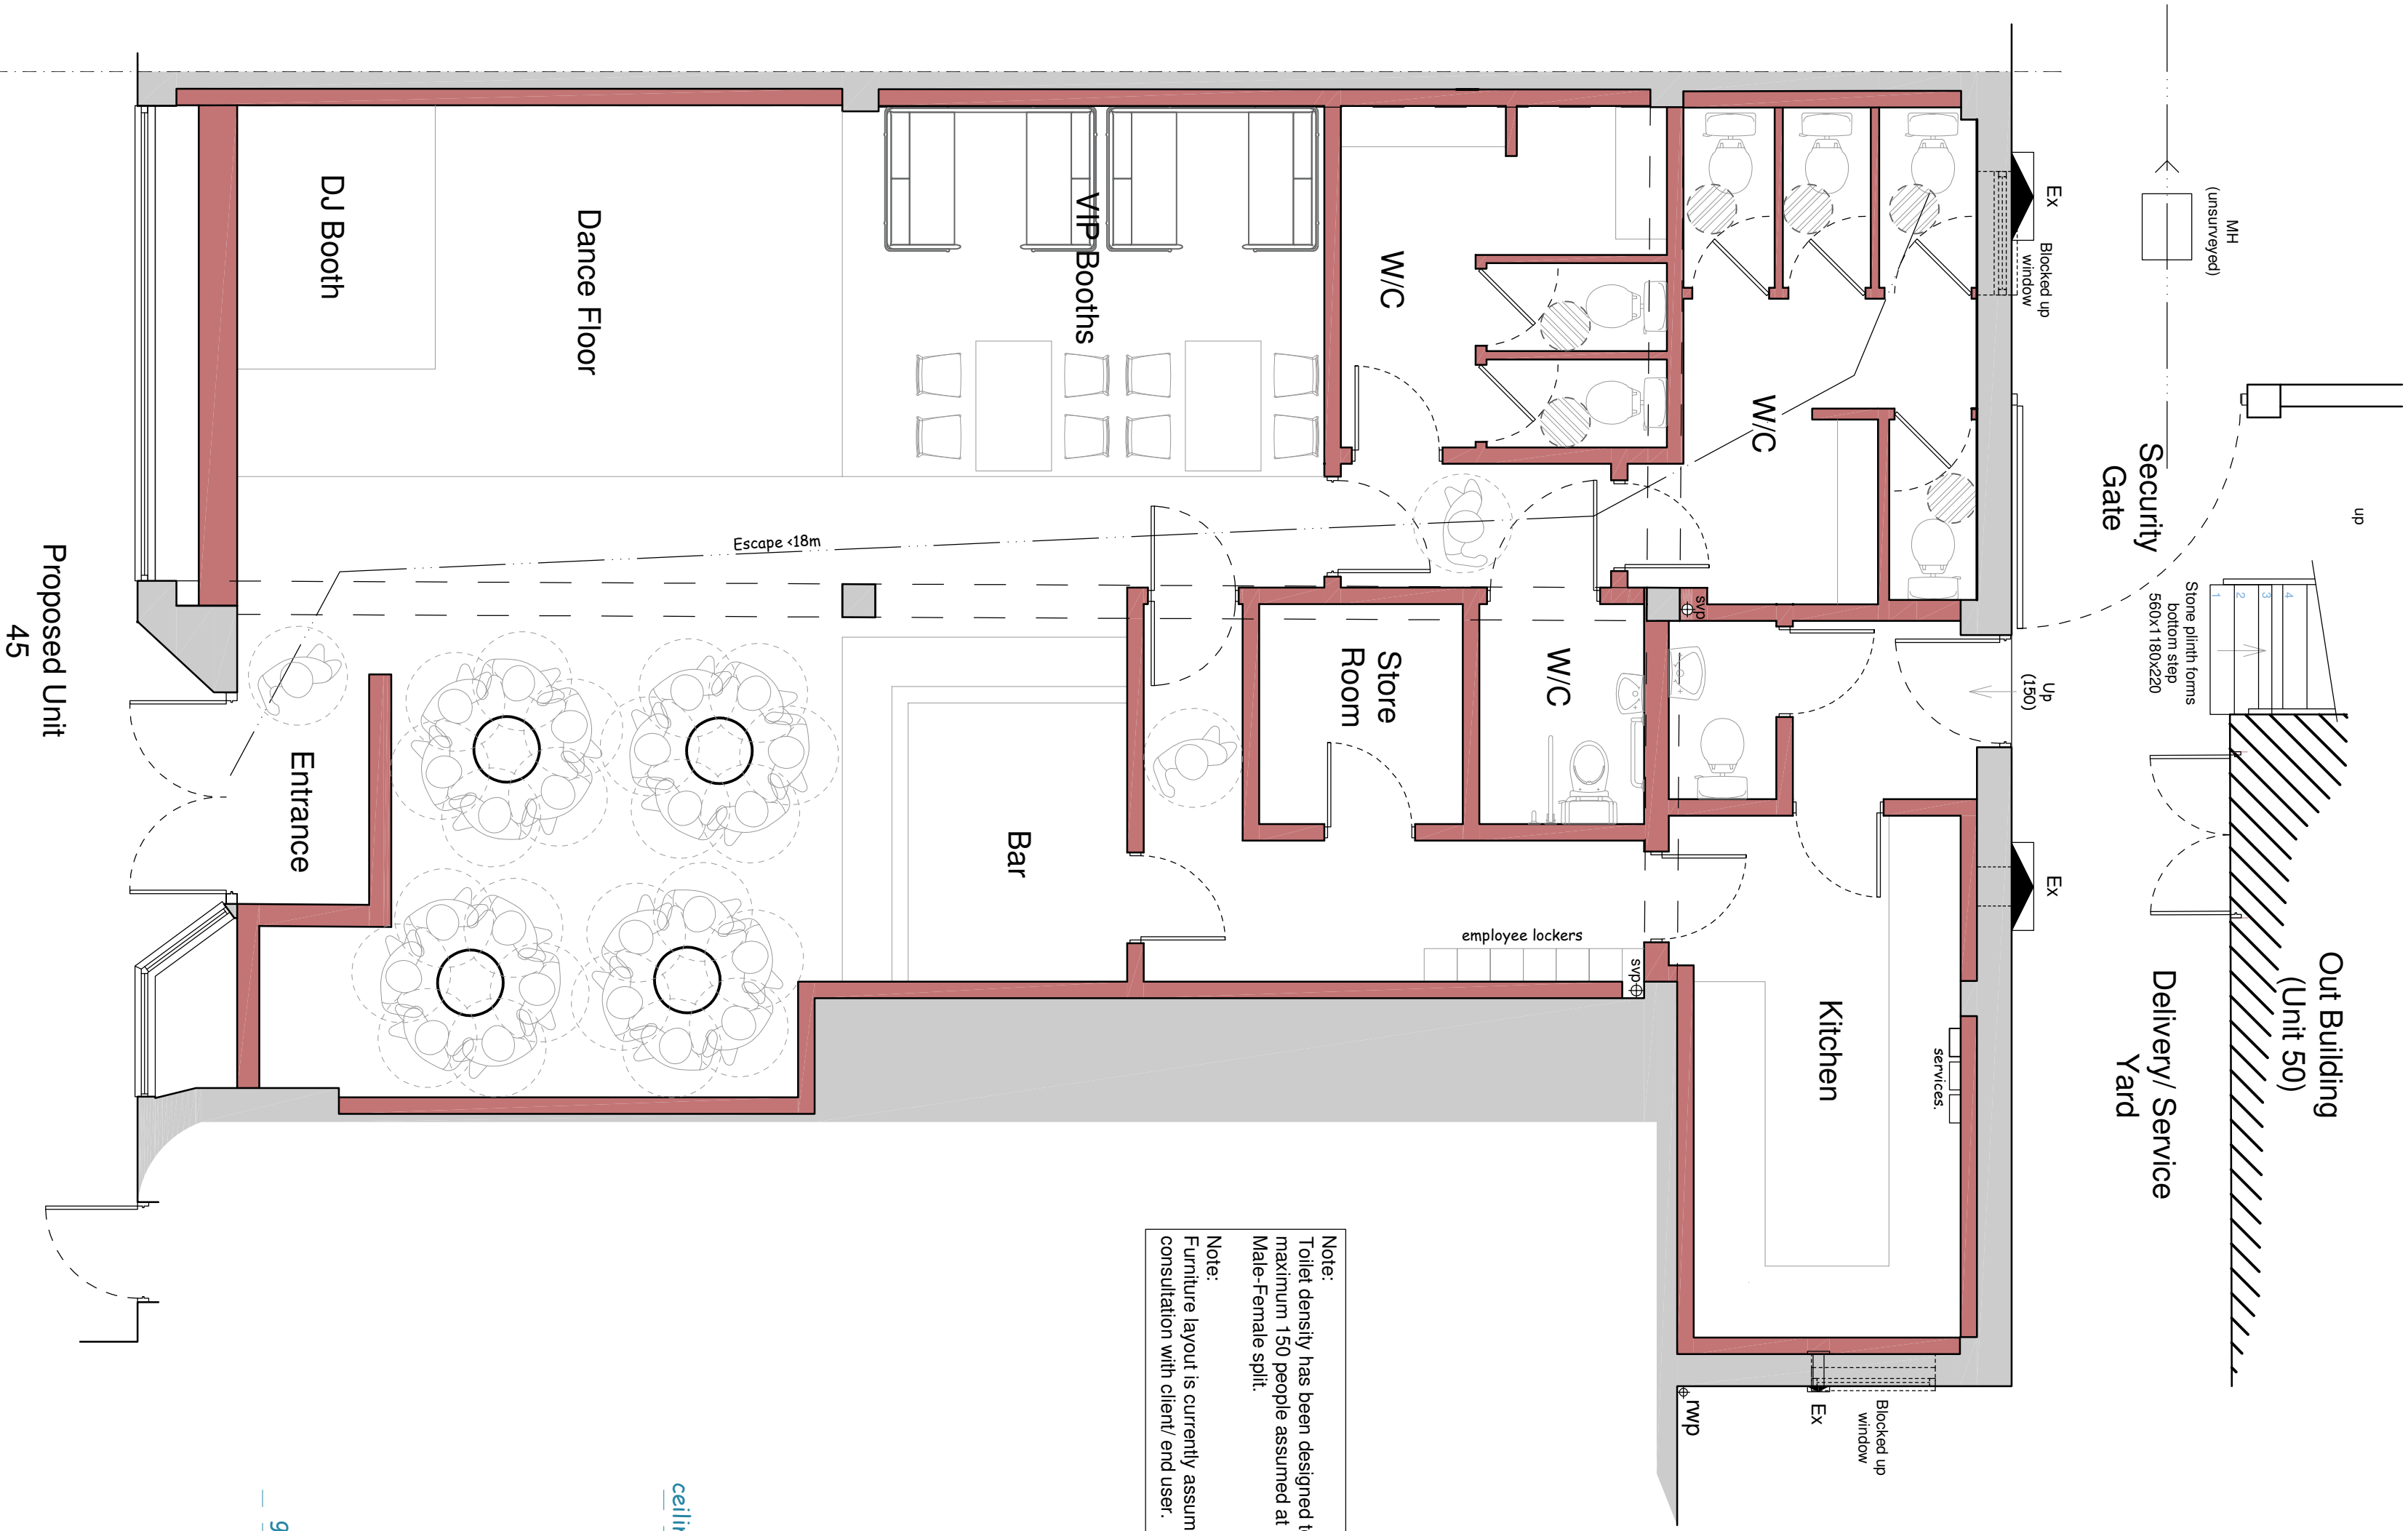
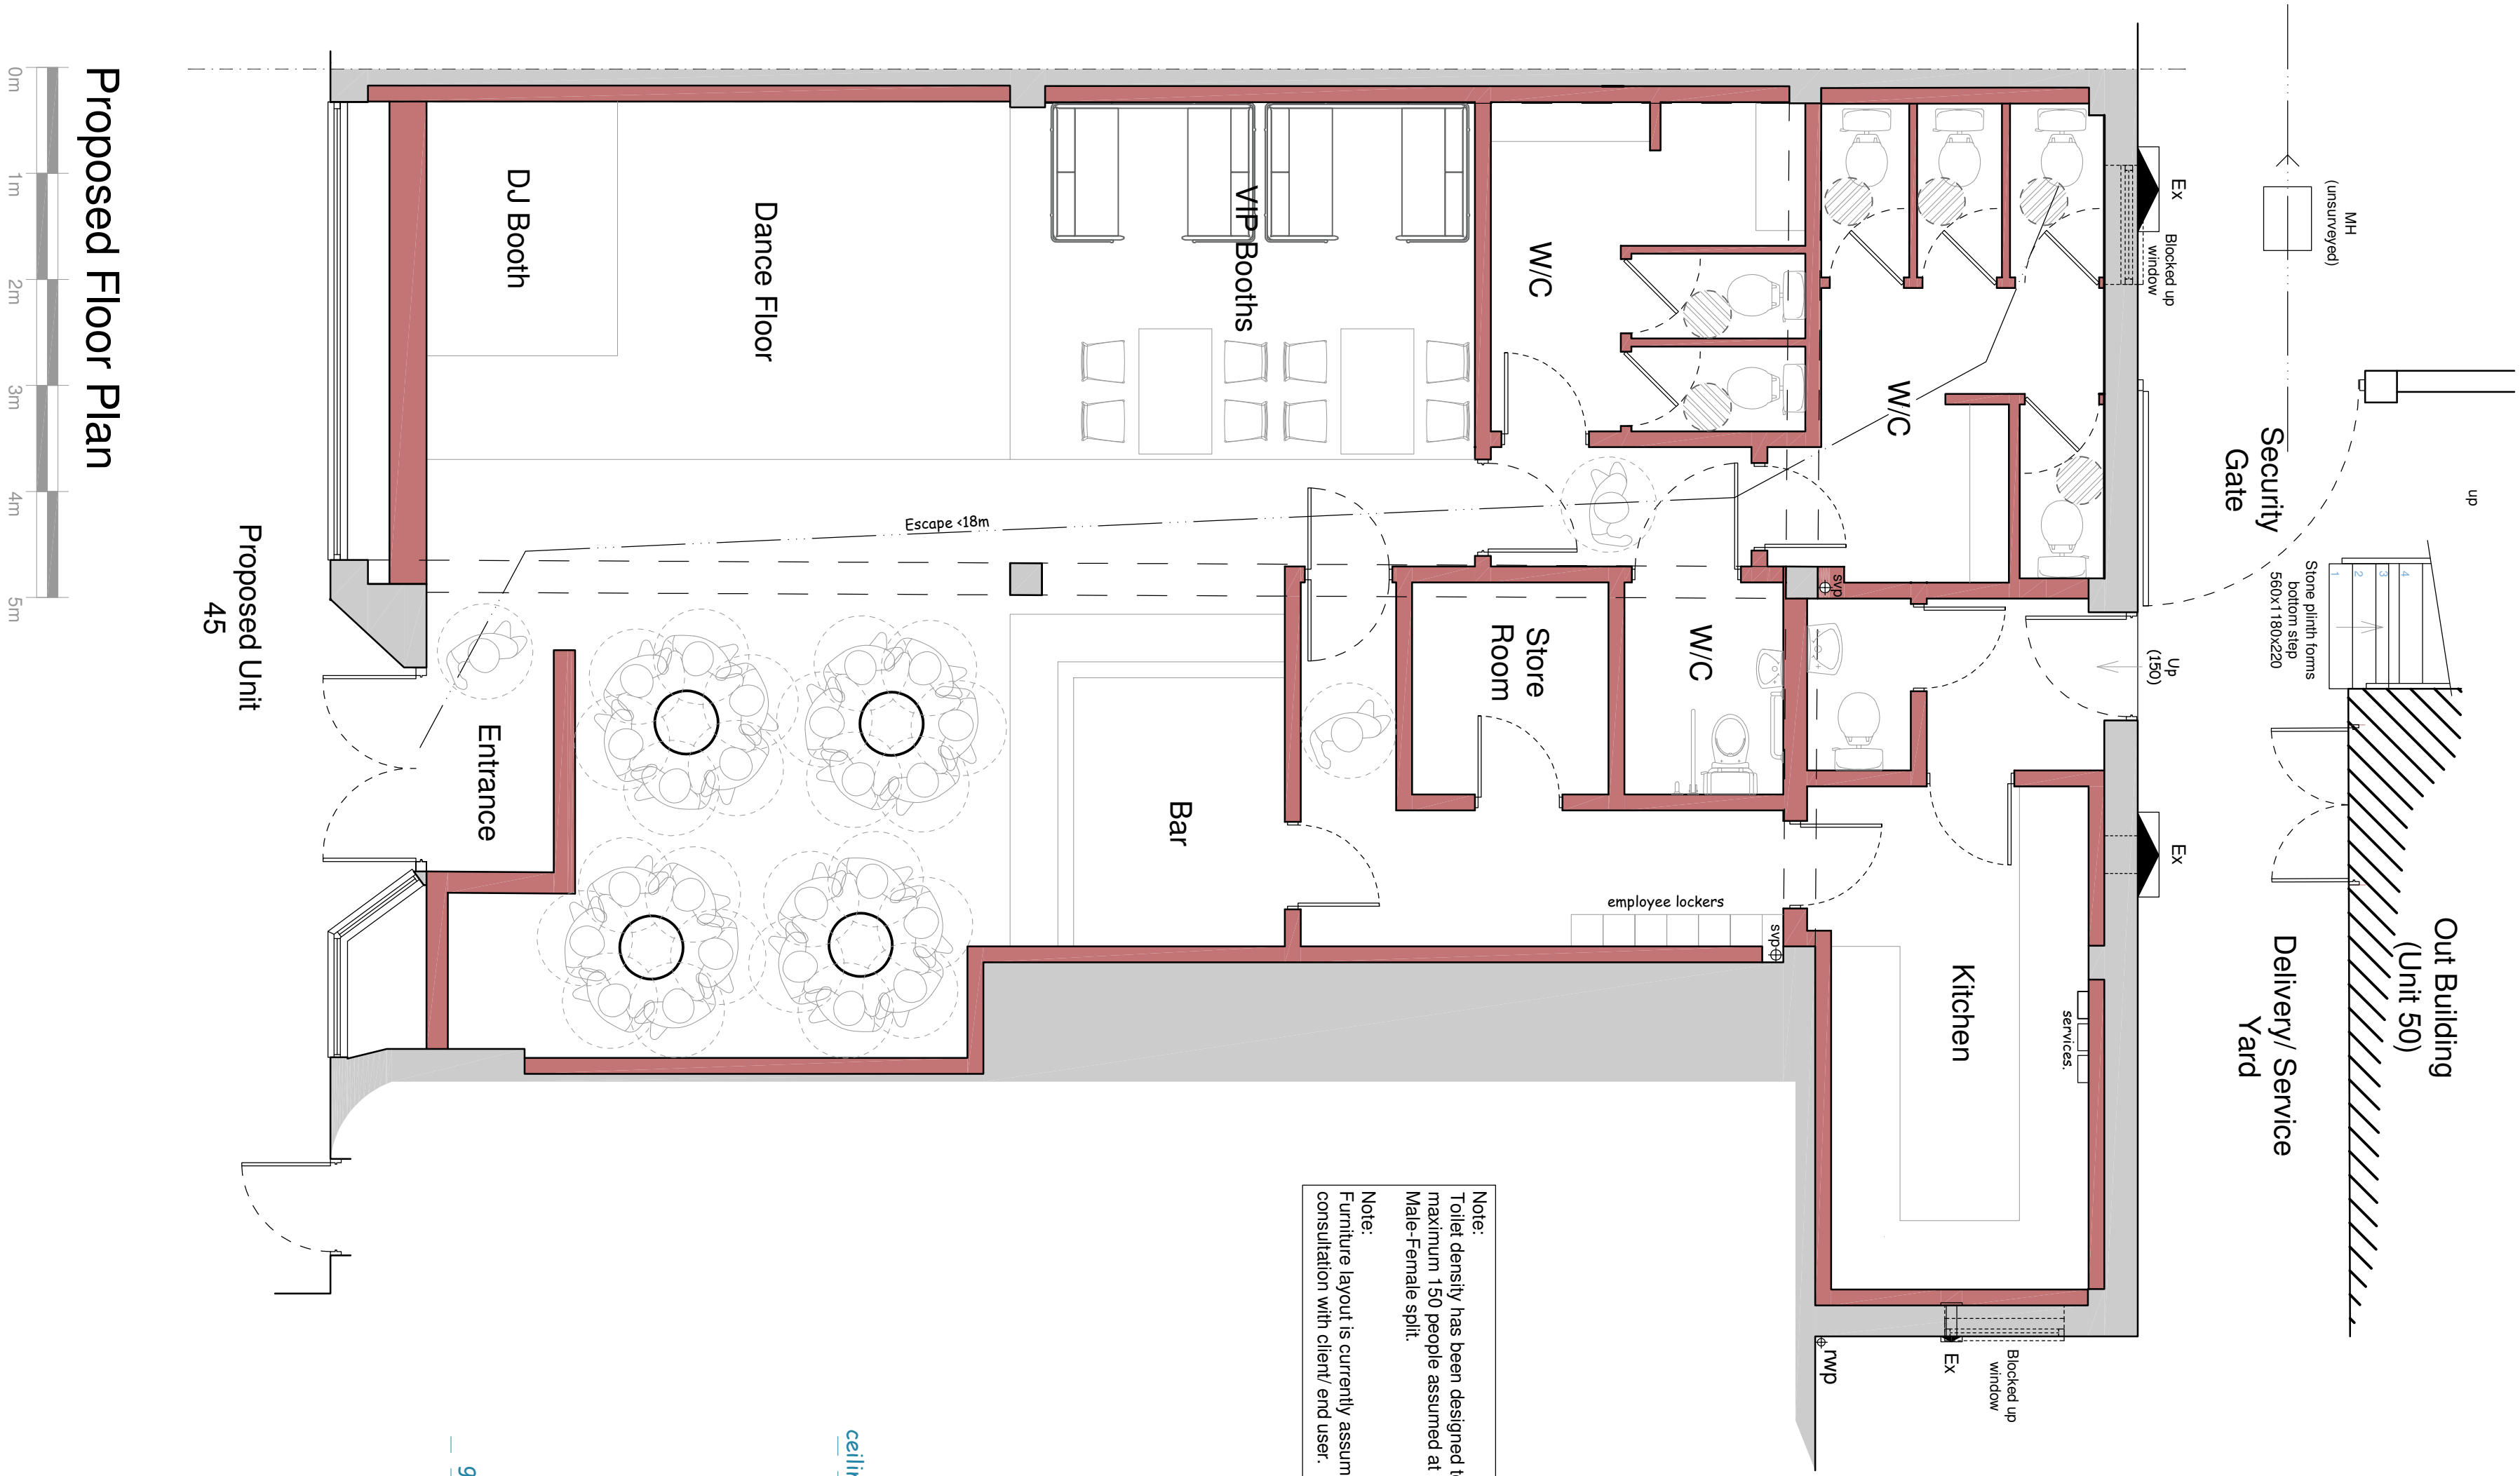


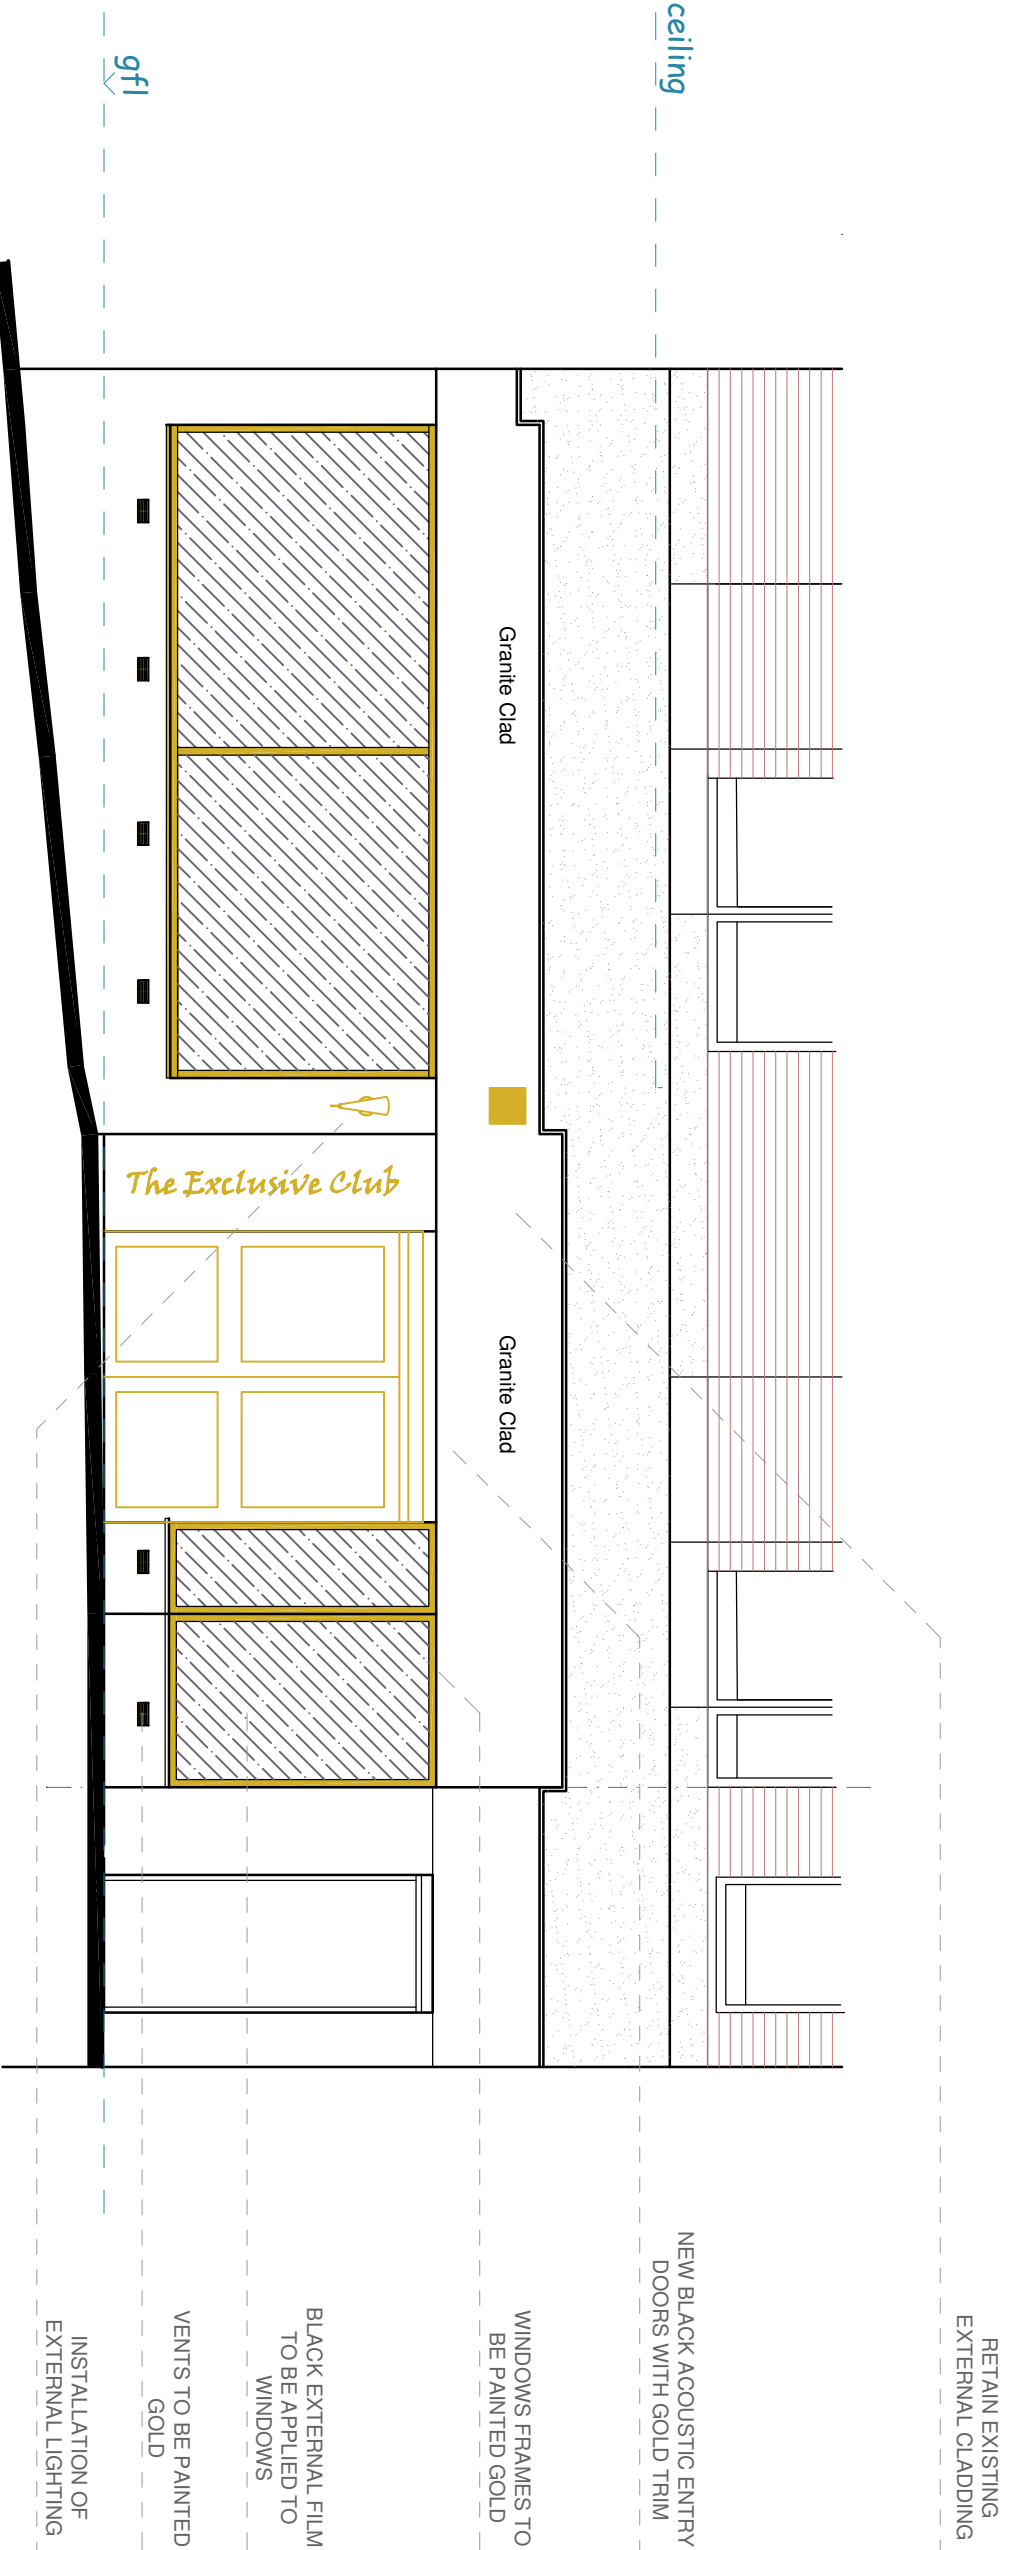

Note:
Toilet density has been designed to accommodate maximum 150 people assumed at a 60/50 Male-Female split.
Note:
Furniture layout is currently assumed prior to consultation with client/ end user.

Note:
Debris in Delivery/ Service yard. No visible evidence of drainage, unable to survey. Further investigation required.

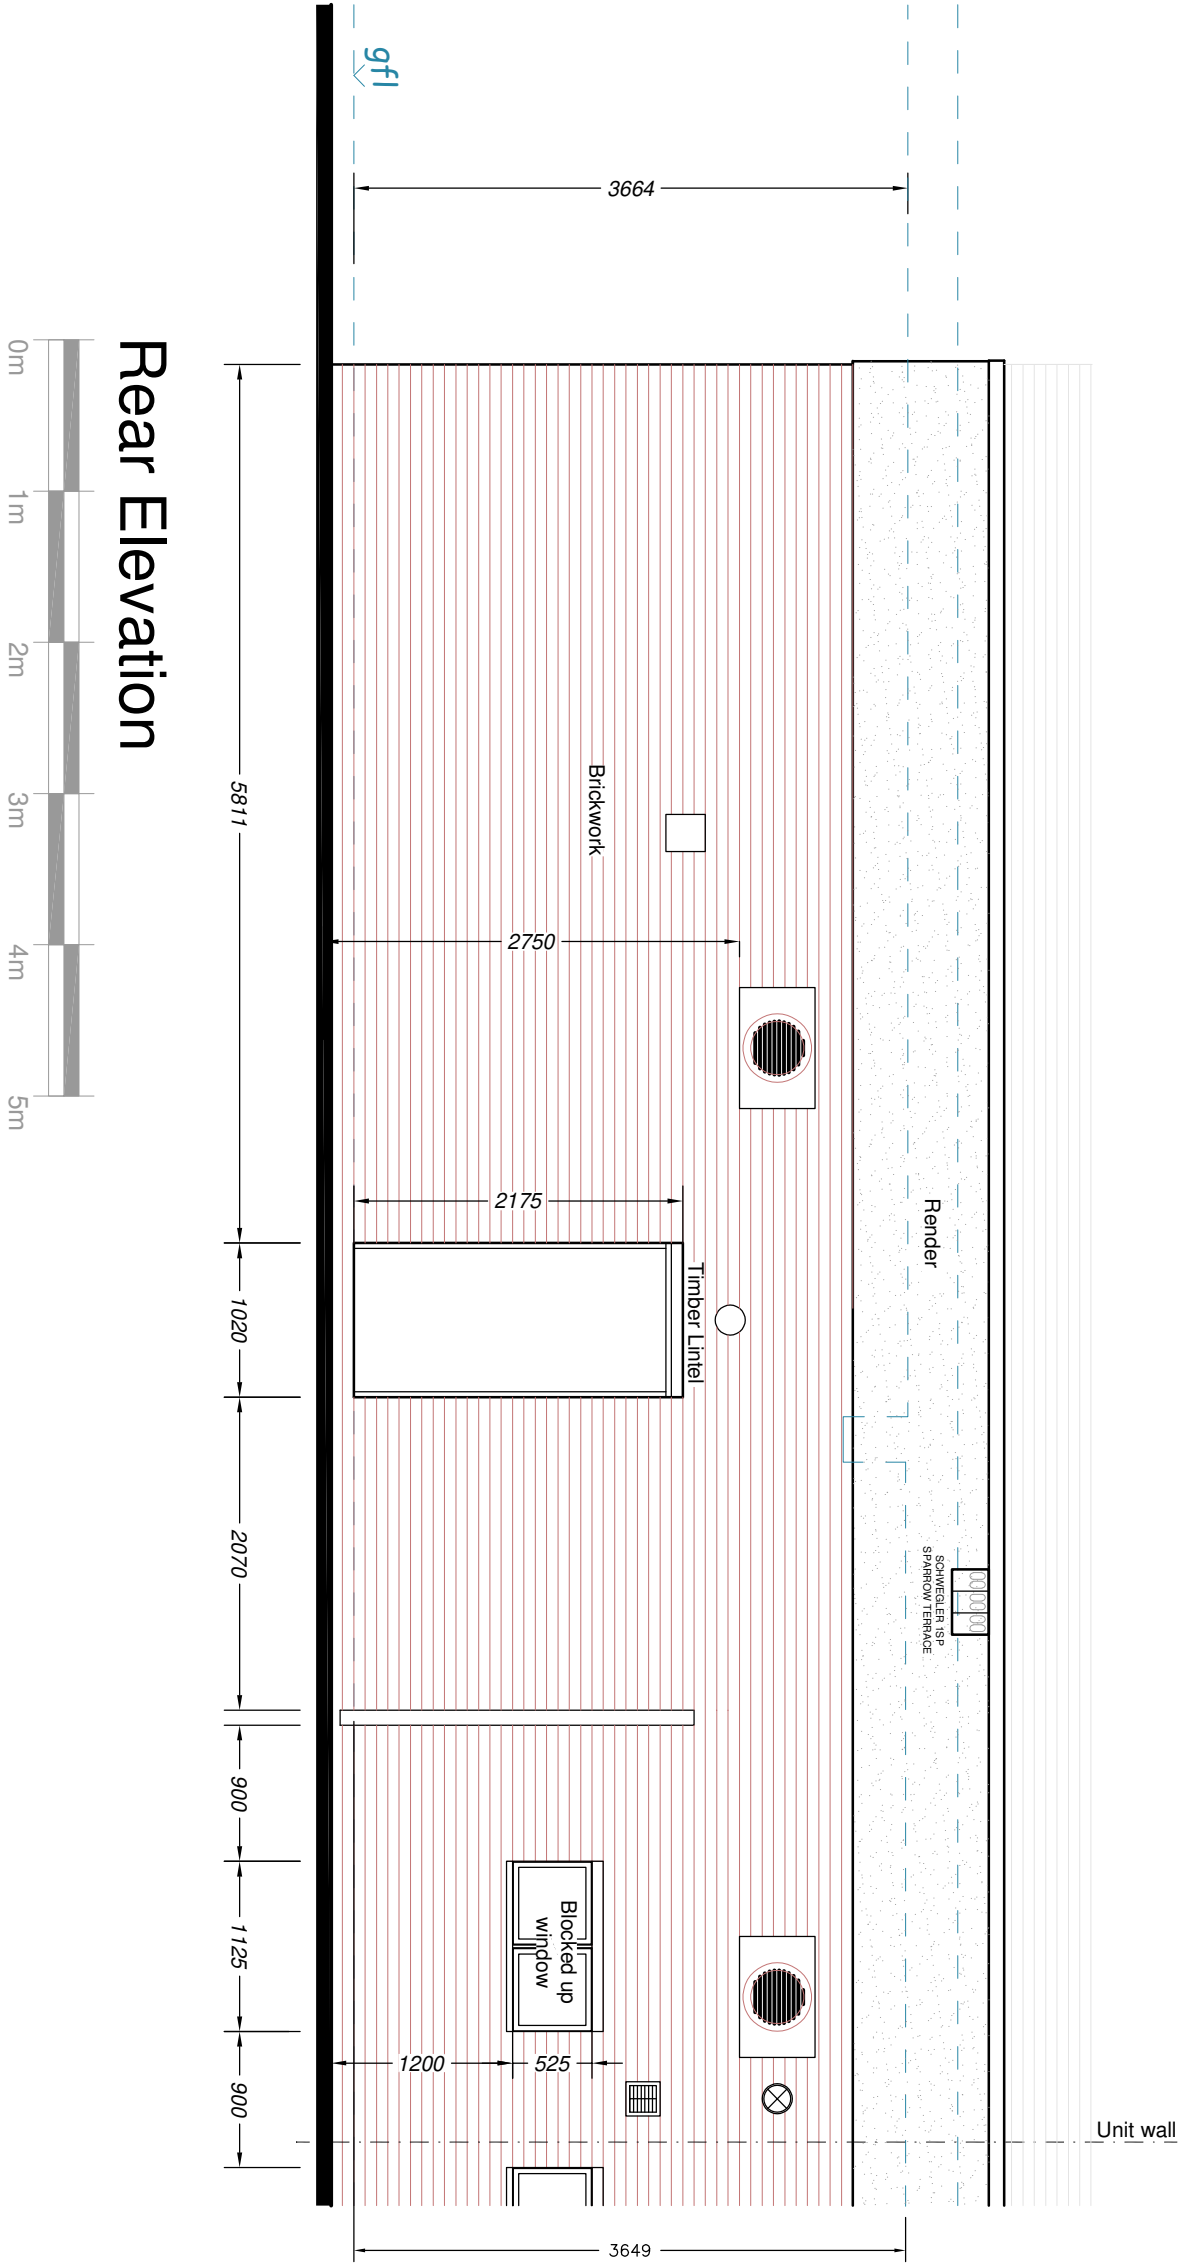

Revisions	
-	-
-	-

RICHARD ANDREWS
ARCHITECTS
SUSTAINABLE DESIGN SOLUTIONS

SUITE 2.3 THE ESTATES OFFICE 25.26
GOLD TOPS, NEWPORT, NP20 4PG
PHONE: 01493 24144
EMAIL: [ra-architects.co.uk](mailto:info@ra-architects.co.uk)
Richard Andrews Architects Ltd
Registered Office: 25.26 The Estates Office, Gold Tops, Newport, NP20 4PG, UK
www.ra-architects.co.uk

45 Kingsway Centre,
Newport
NP20 1EW

Number **R982-05B A1**
Scale 1:50
Date 04/26
Drawn BH
Checked AM