




MATERIALS

RAINWATER GOODS: BLACK & WHITE UPVC


EXTERNAL WINDOWS & DOORS: WHITE UPVC

EXTERNAL WALLS: RENDER & RED/BROWN FACING BRICK


ROOF: GREY SLATE TYPE TILES

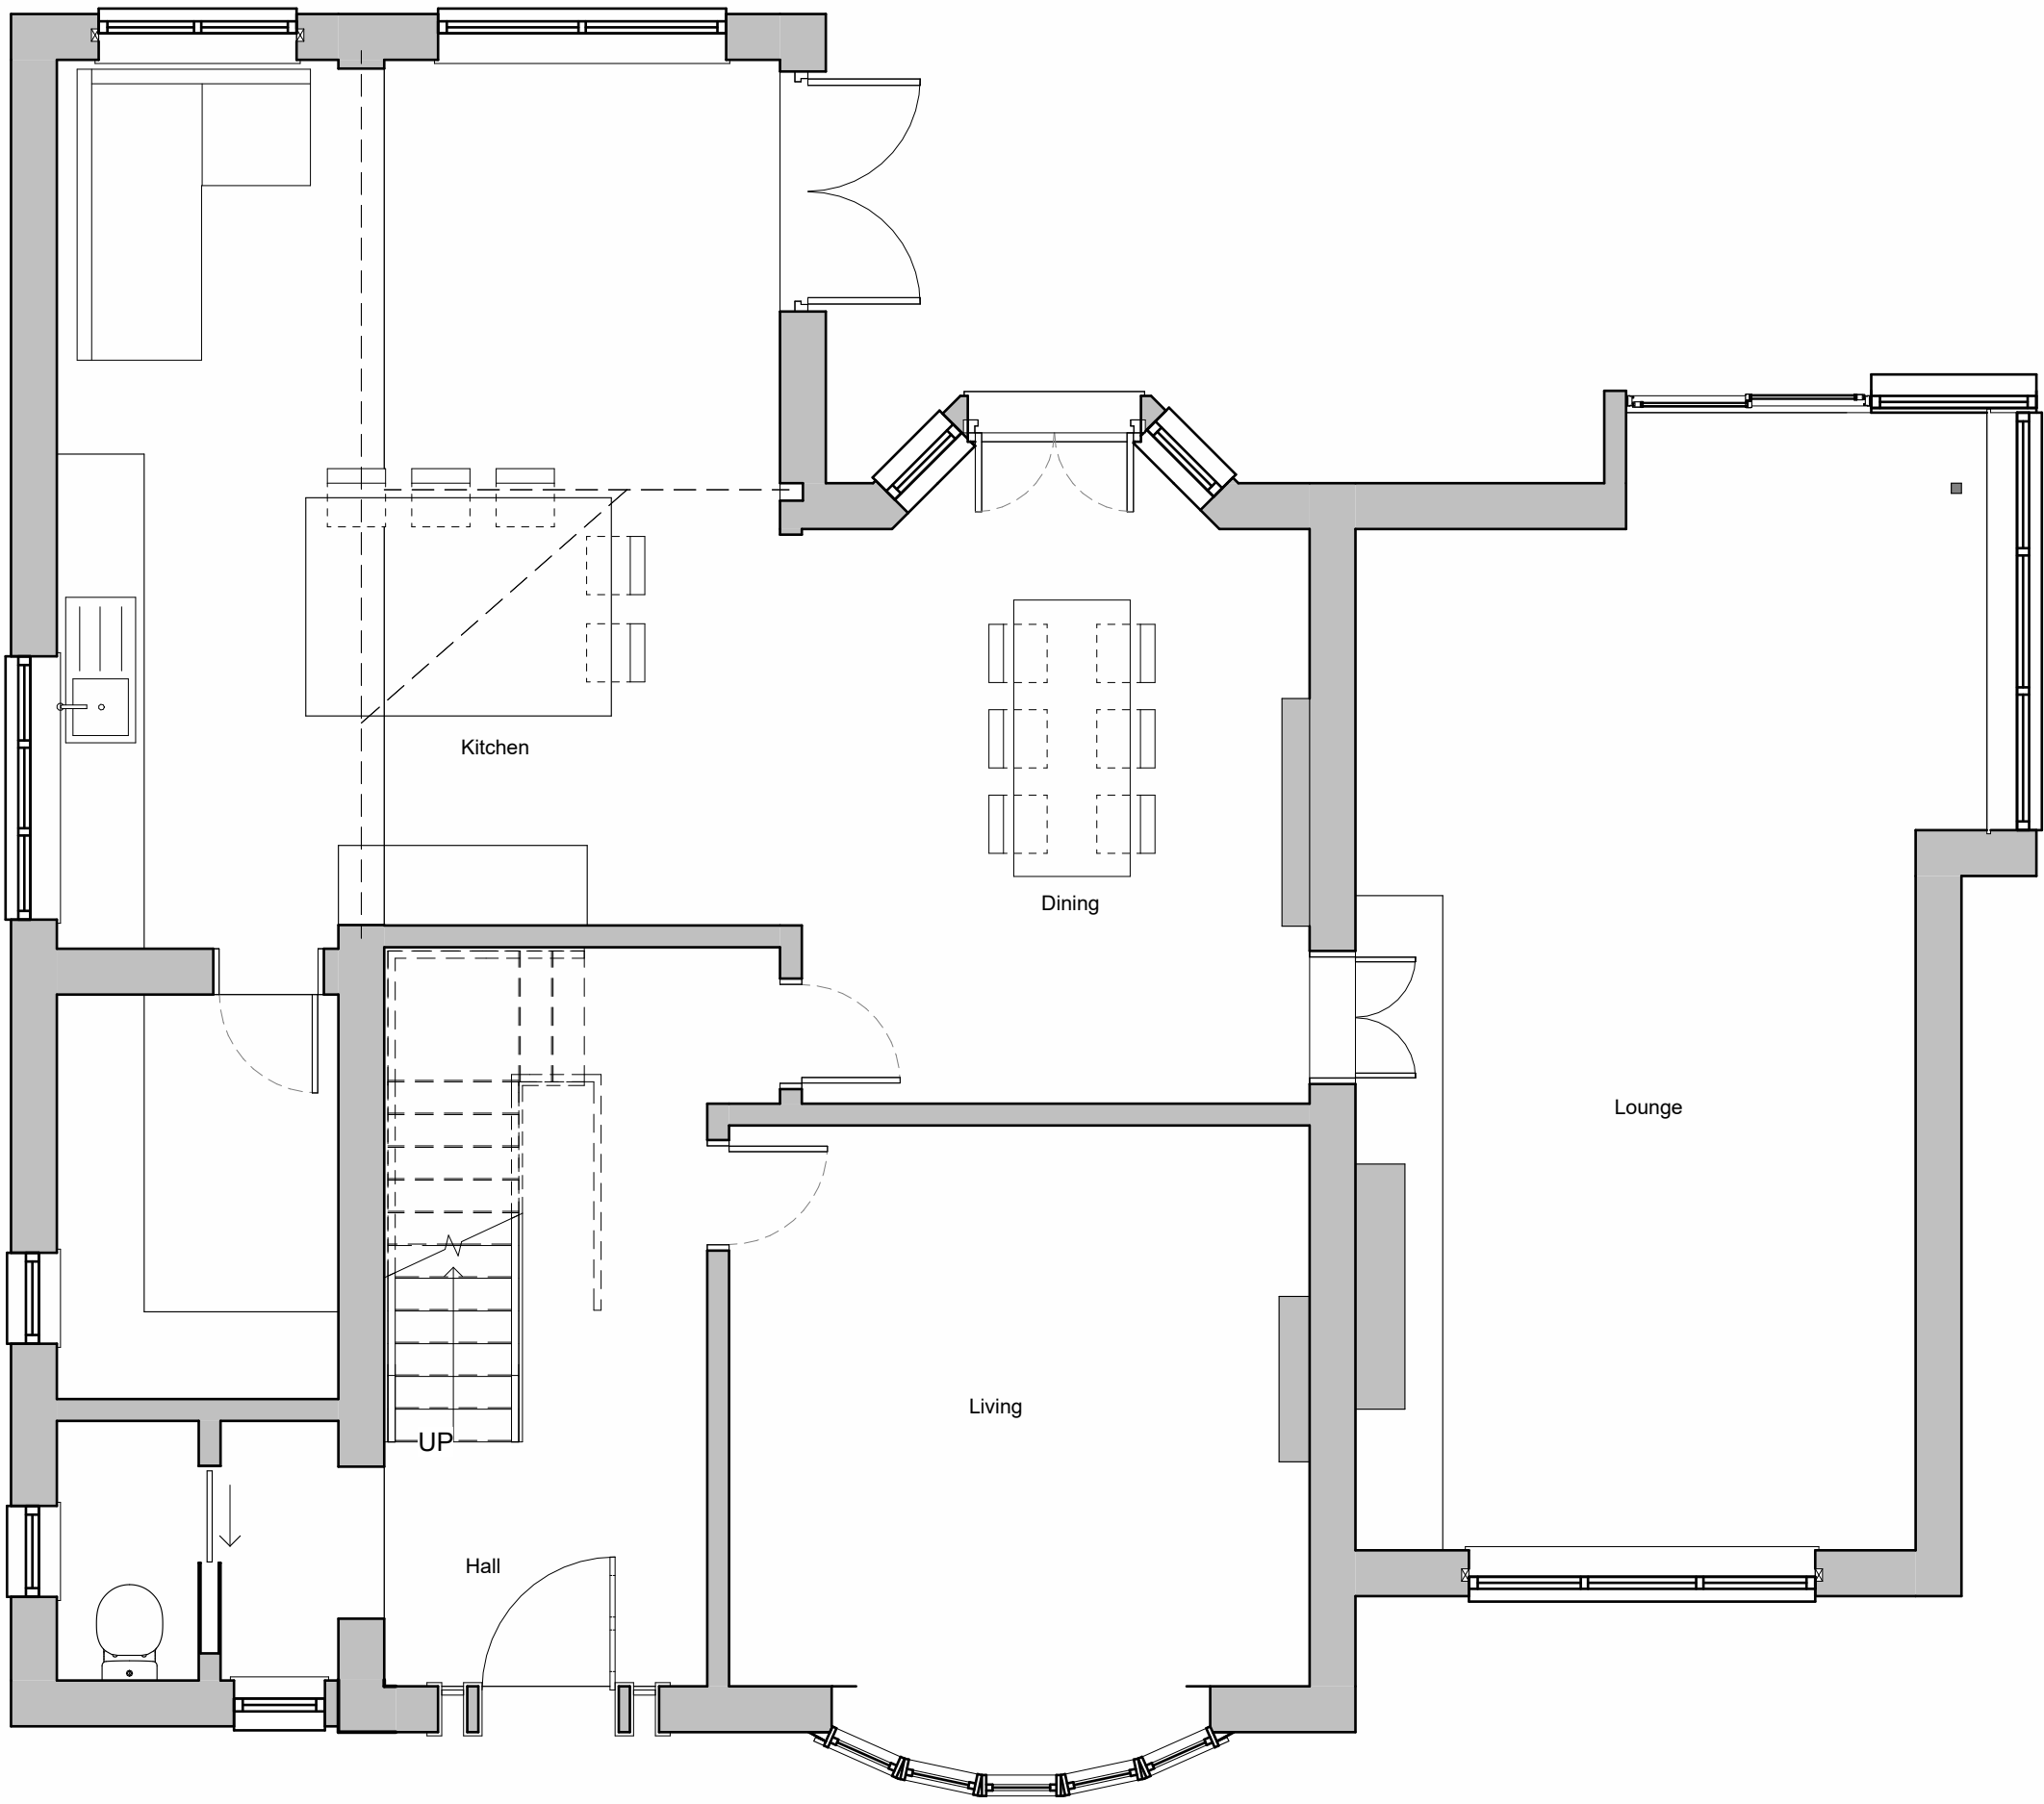

1 GF - PRO
1 : 50

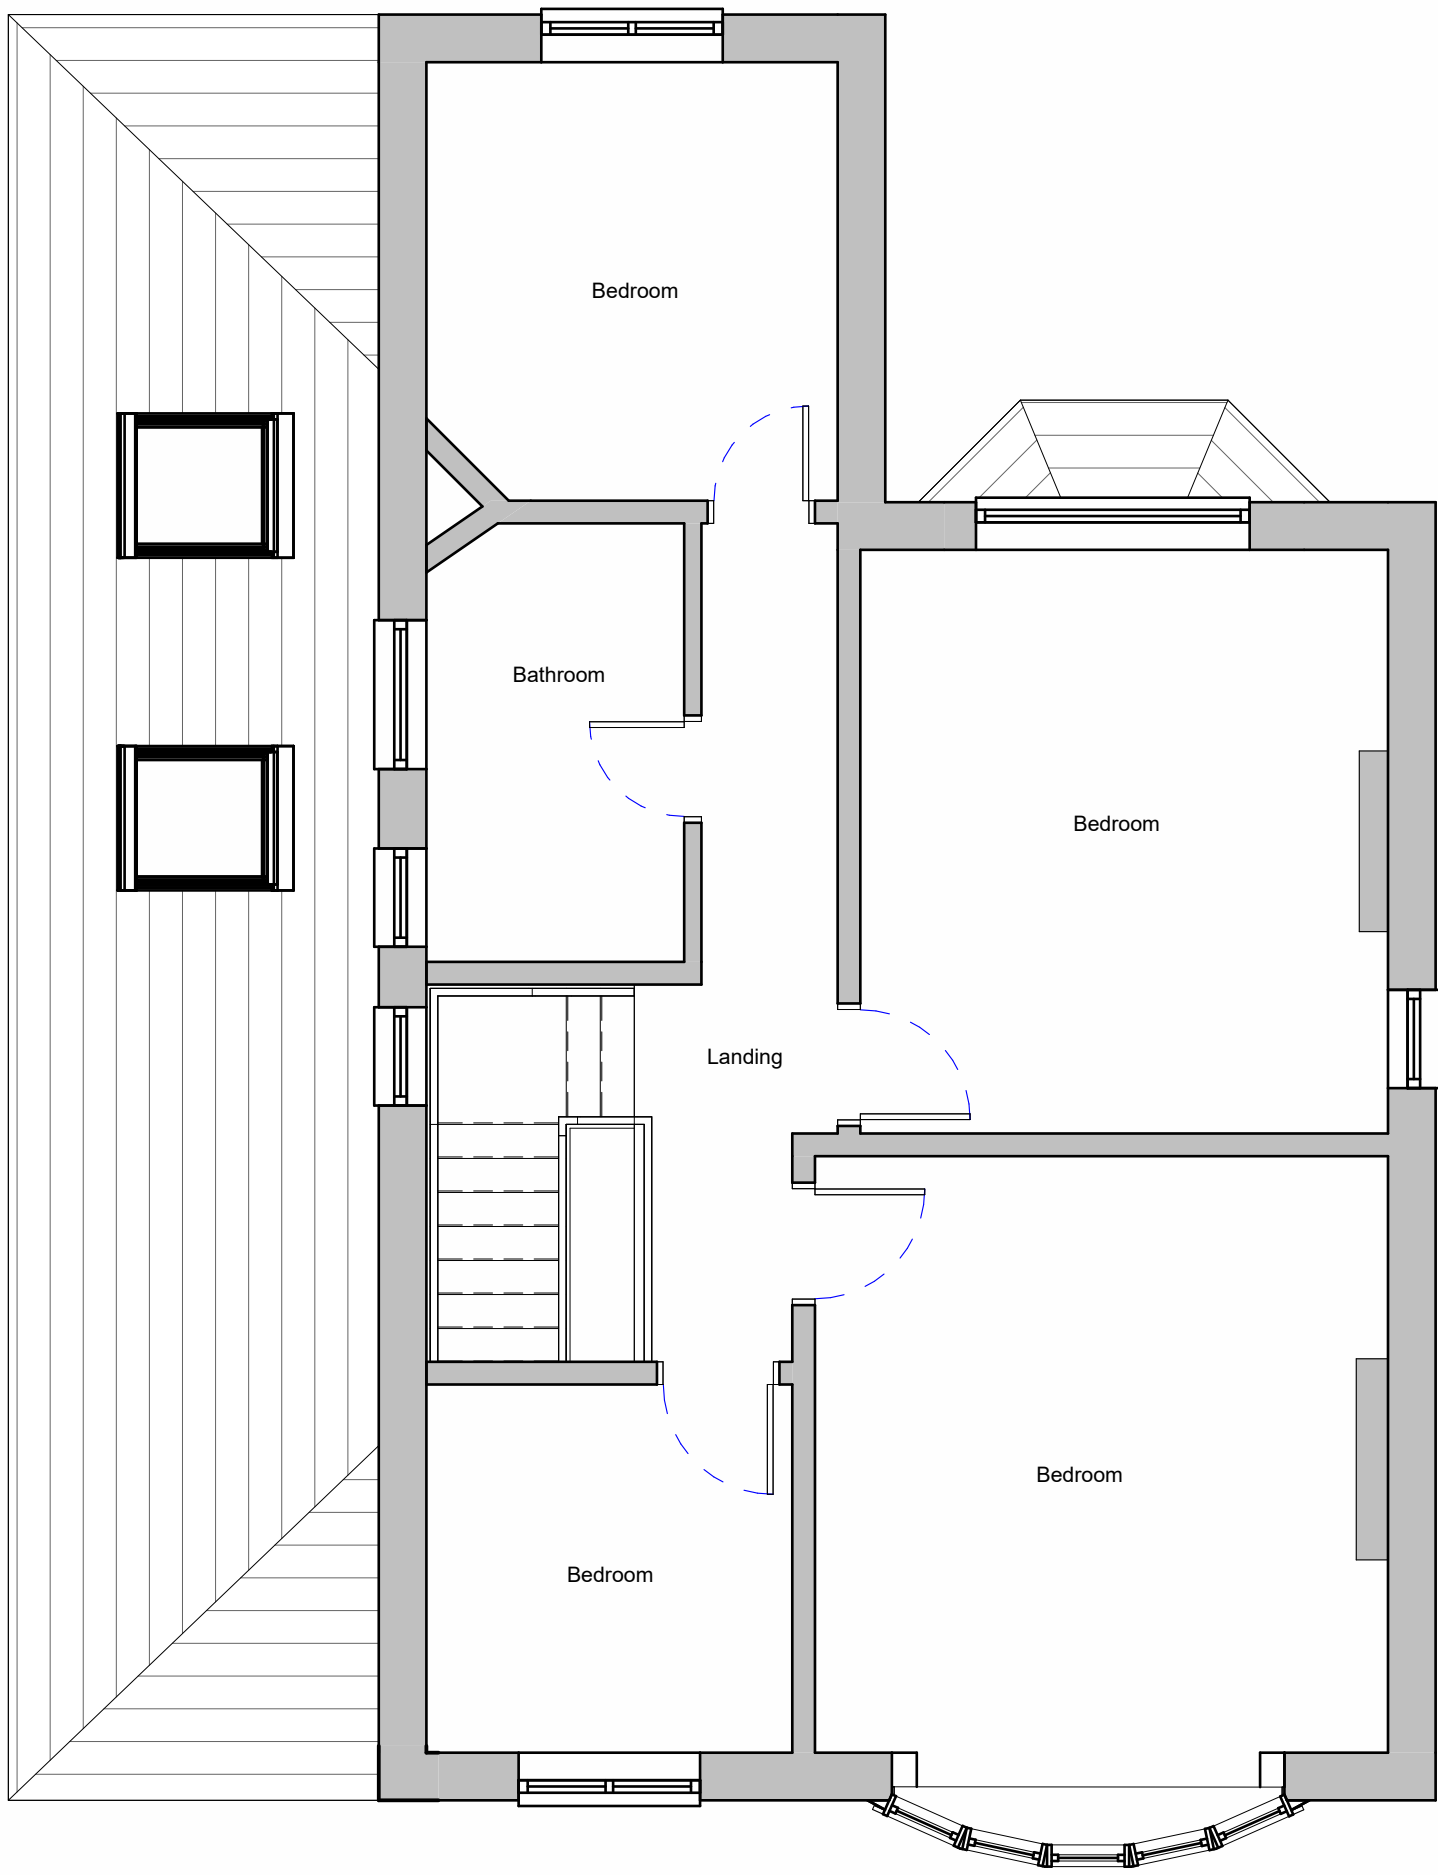

2 FF - PRO
1 : 50

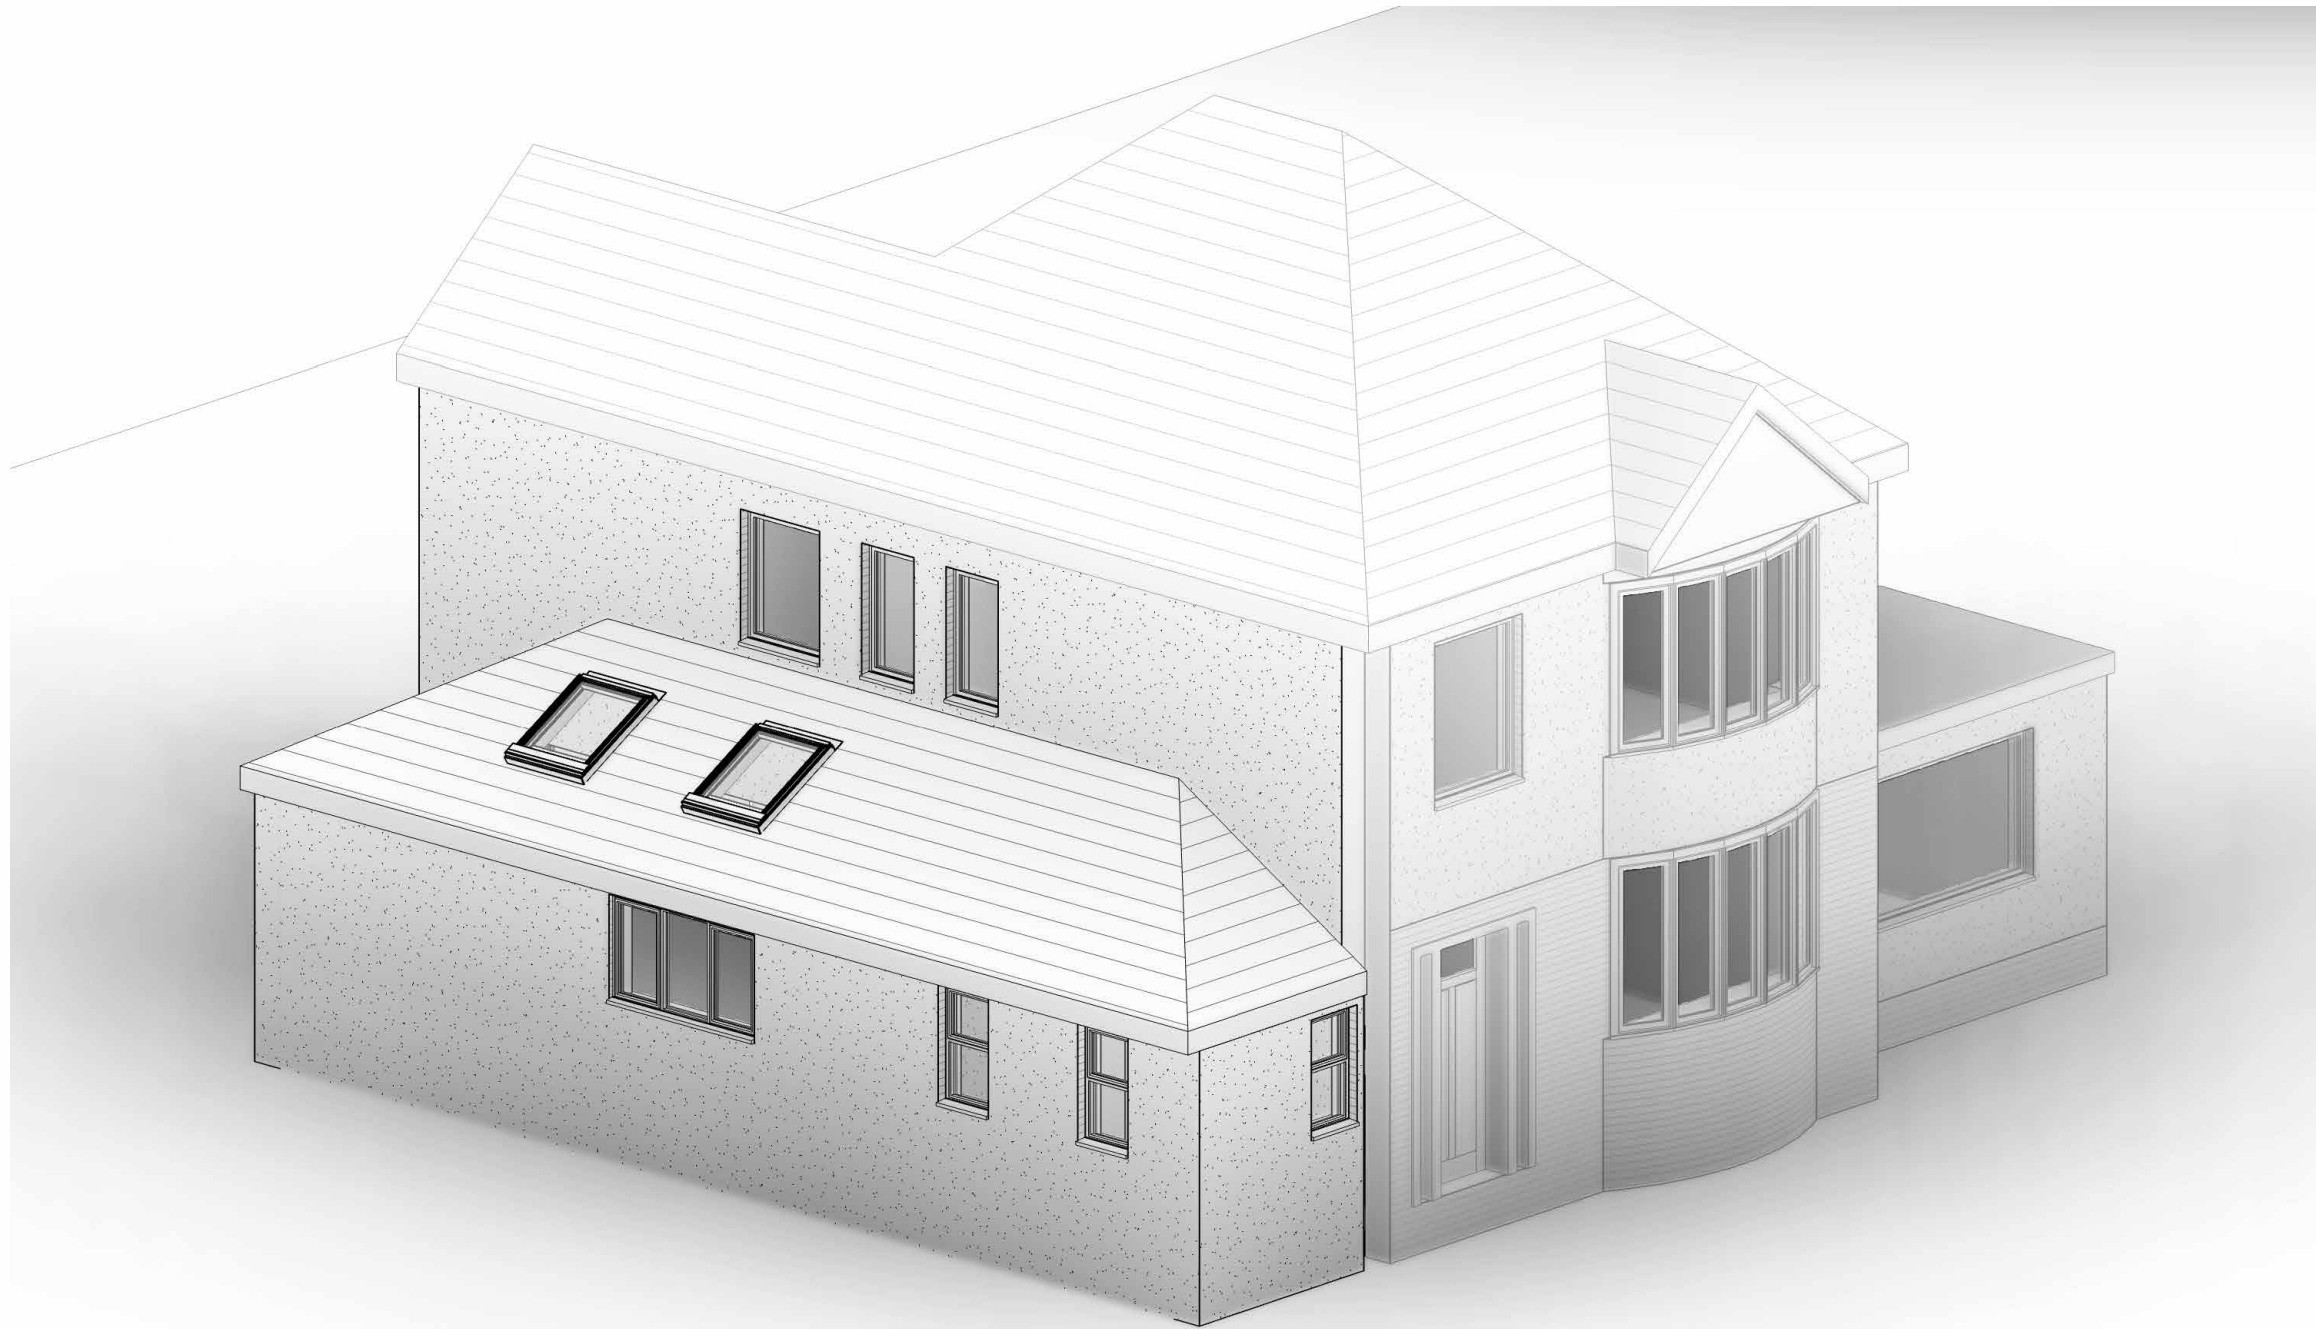

3 PROPOSED - VISUAL
1 : 1



4 FRONT - PRO
1 : 100



5 REAR - PRO
1 : 100



6 WEST SIDE - PRO
1 : 100



7 EAST SIDE - PRO
1 : 100

This drawing is covered by copyright and must not be reproduced in any form without their express permission. This drawing should not be scaled for construction purposes, use figured dimensions only.

TAYLOR REES
44 PILLHAWR ROAD
NEWPORT
NP20 6WG
07398713623
treesarchitecture@gmail.com

By

Revision Date Description

CLIENT
MR TAPSELL

PROJECT
St WINIFRIEDS,
CAERLEON,
SIDE EXTENSION

DRAWING
PROPOSED PLANS &
ELEVATIONS

SCALE @ A1
As
indicated

DATE
APRIL 24

JOB NO.
306

DRAWING NO.
110

REVISION