



MATERIALS


RAINWATER GOODS: BLACK & WHITE UPVC
EXTERNAL WINDOWS & DOORS: WHITE UPVC
EXTERNAL WALLS: RENDER & RED/BROWN FACING BRICK
ROOF: GREY SLATE TYPE TILES
FLUE: DARK COLOURED FLUE TO MATCH APPROVED HERITAGE ROOF WINDOWS

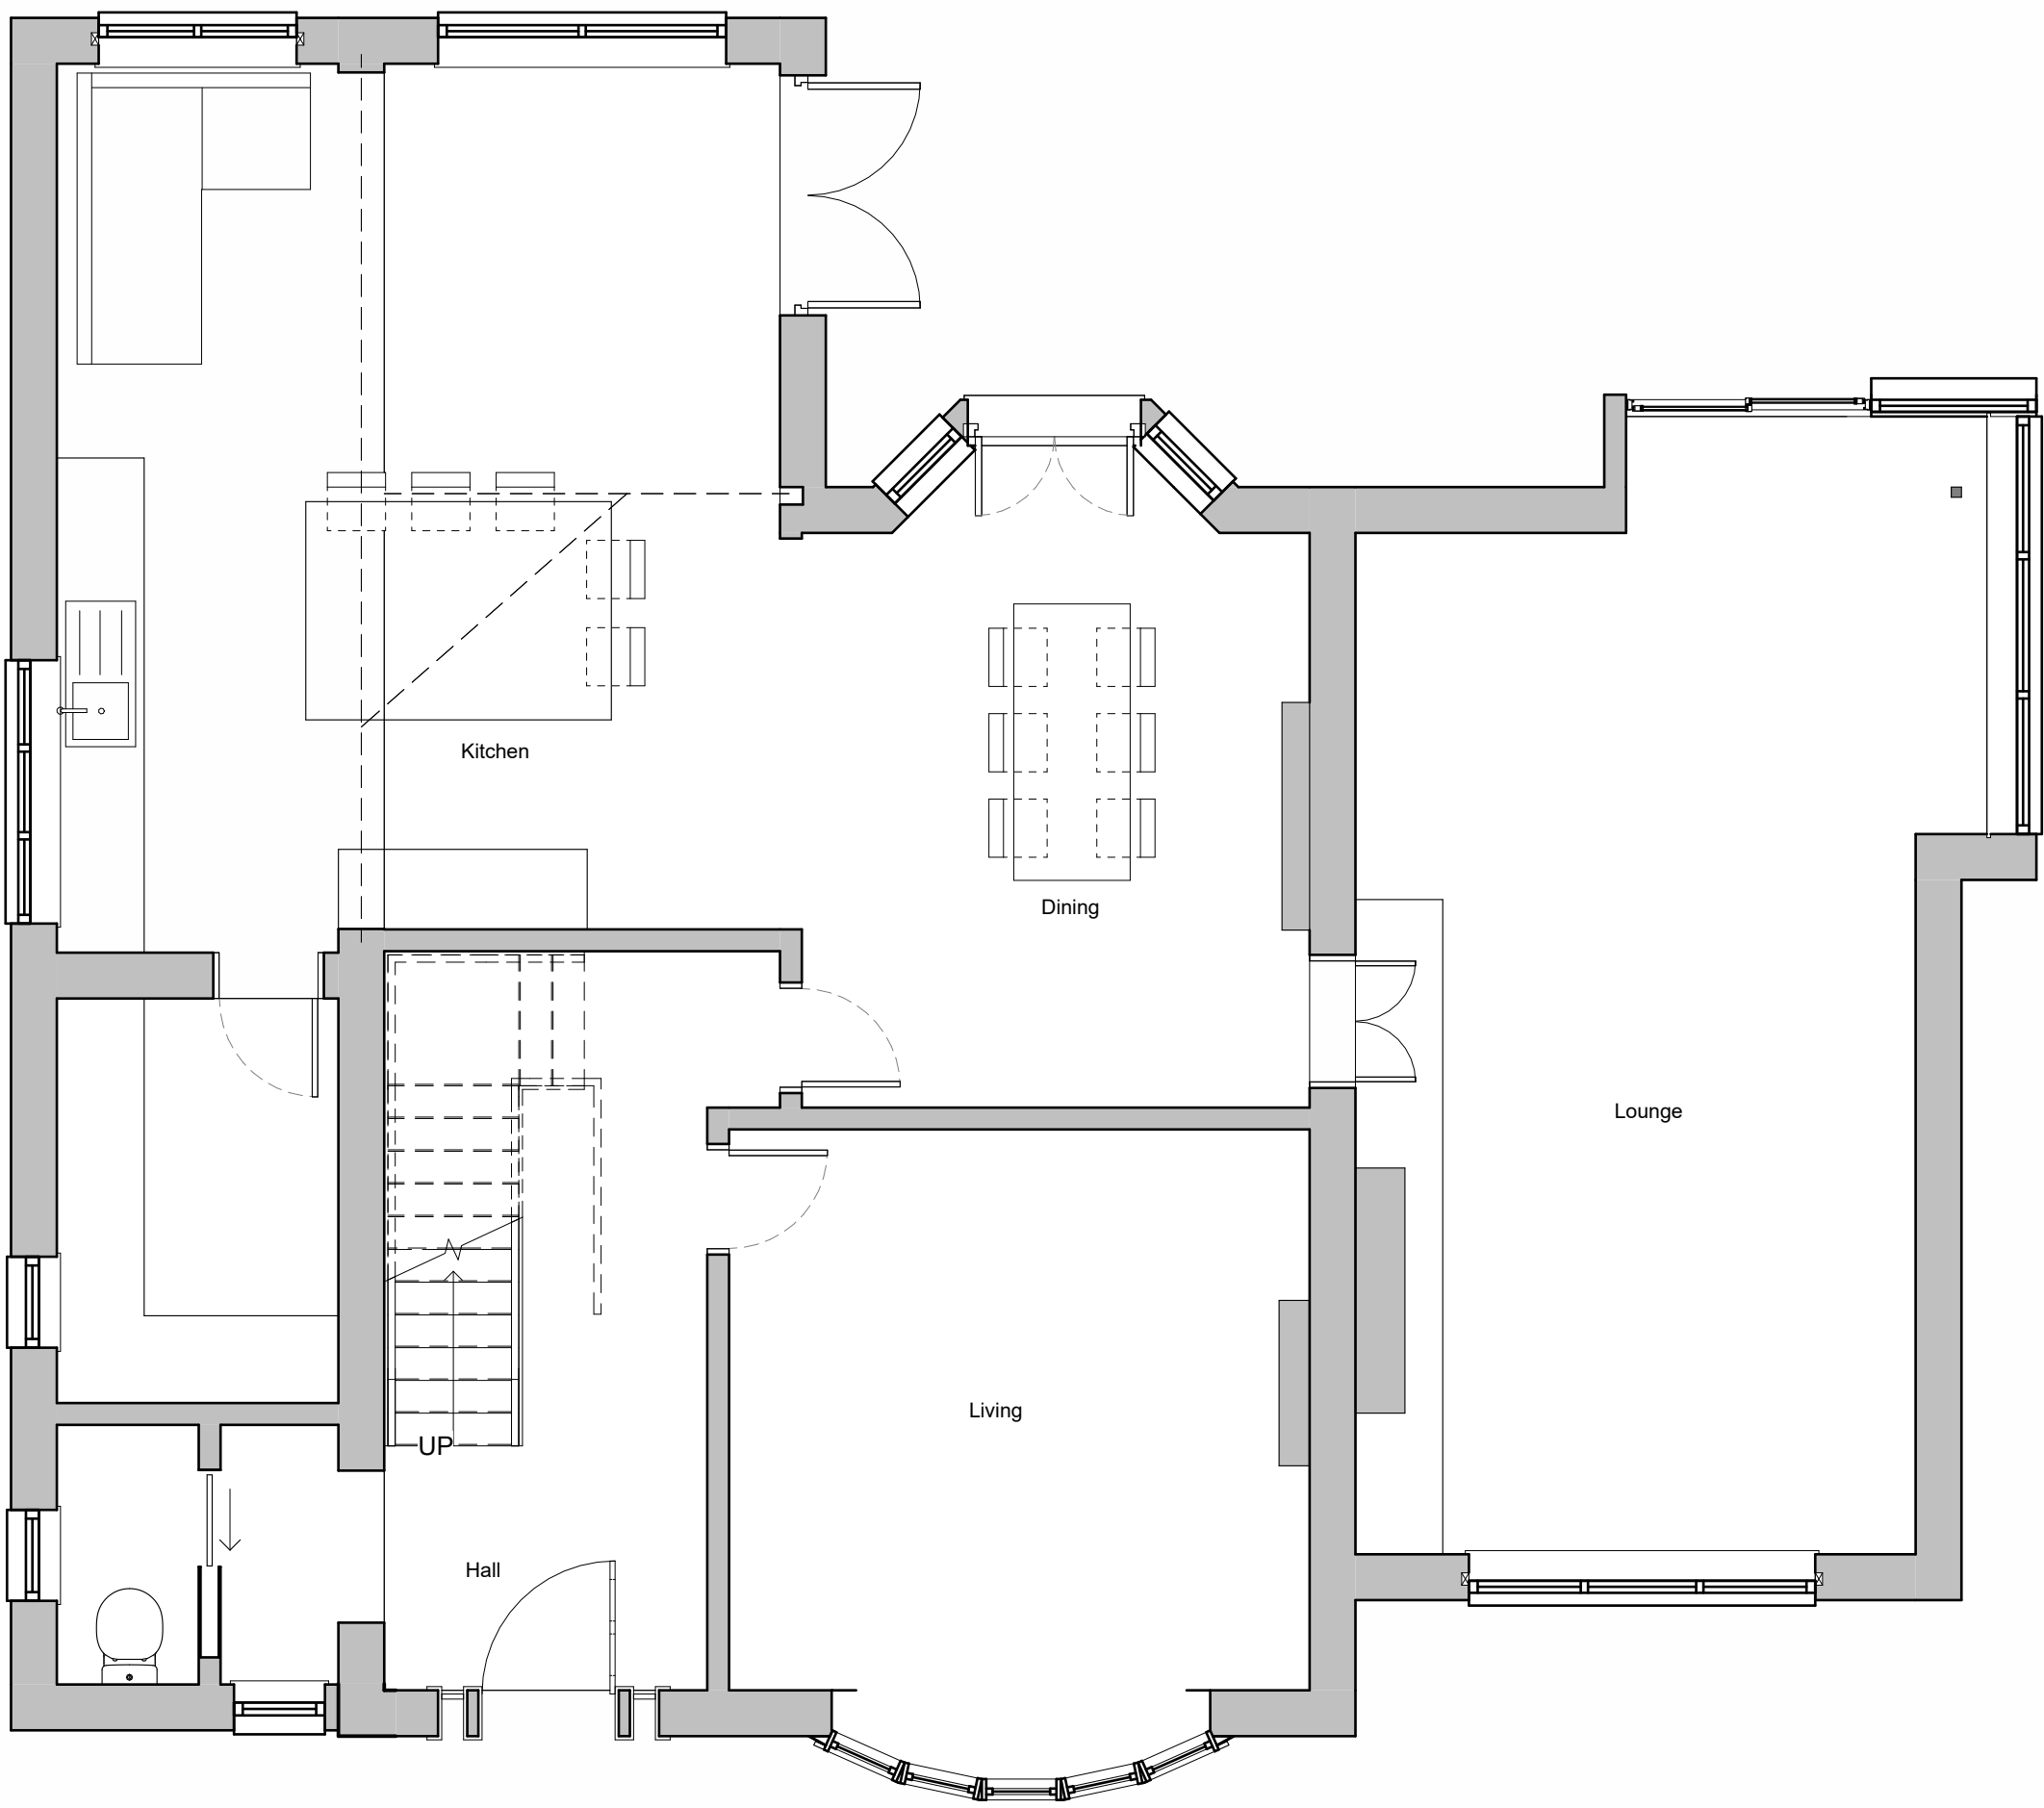

1 GF - PRO
1: 50

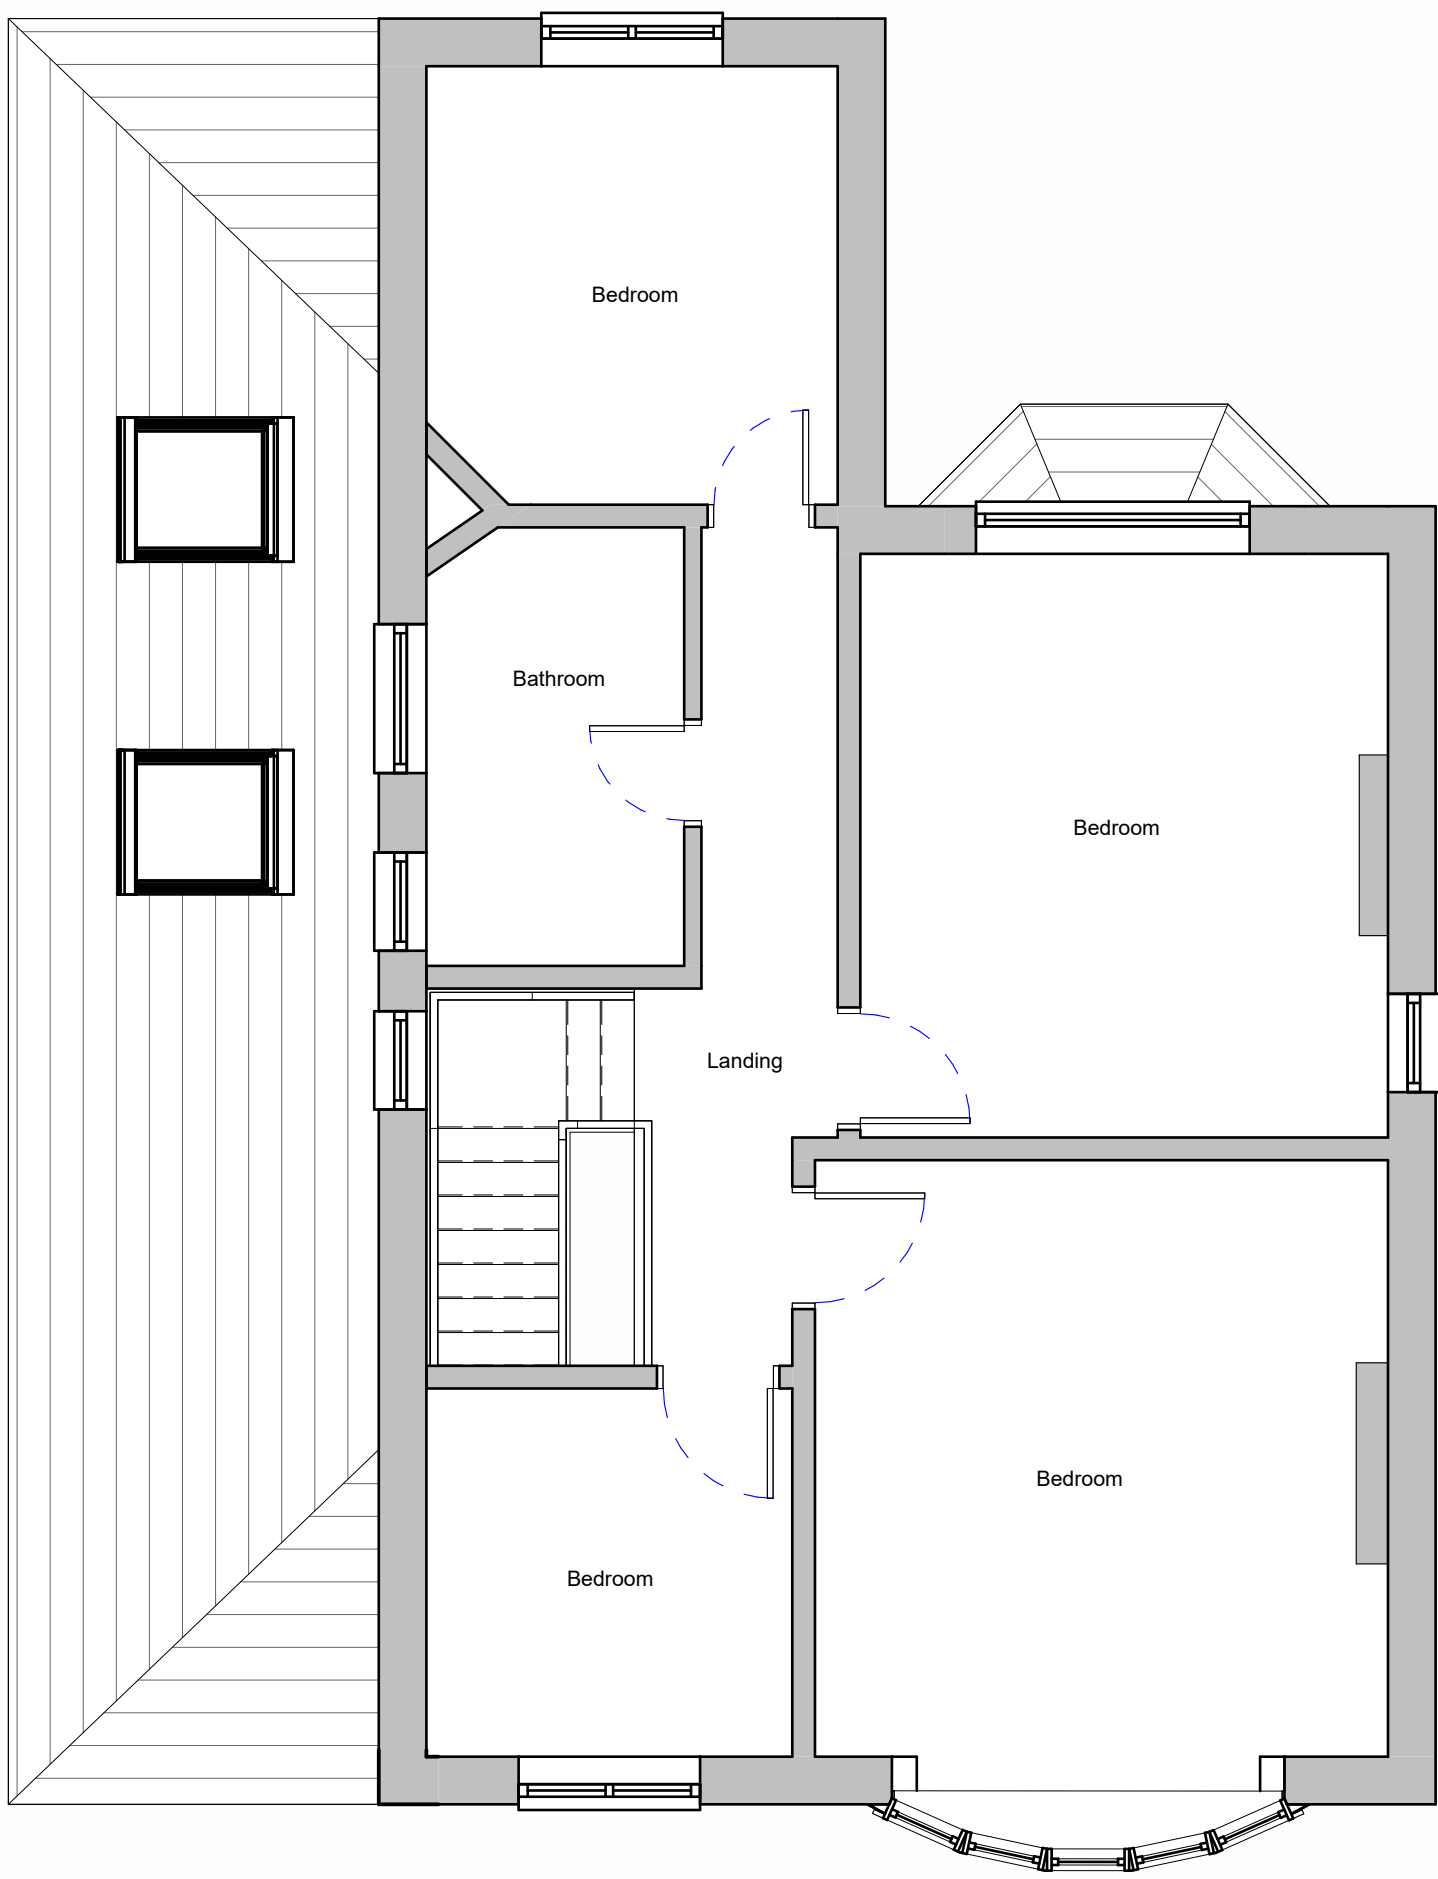

2 FF - PRO
1: 50

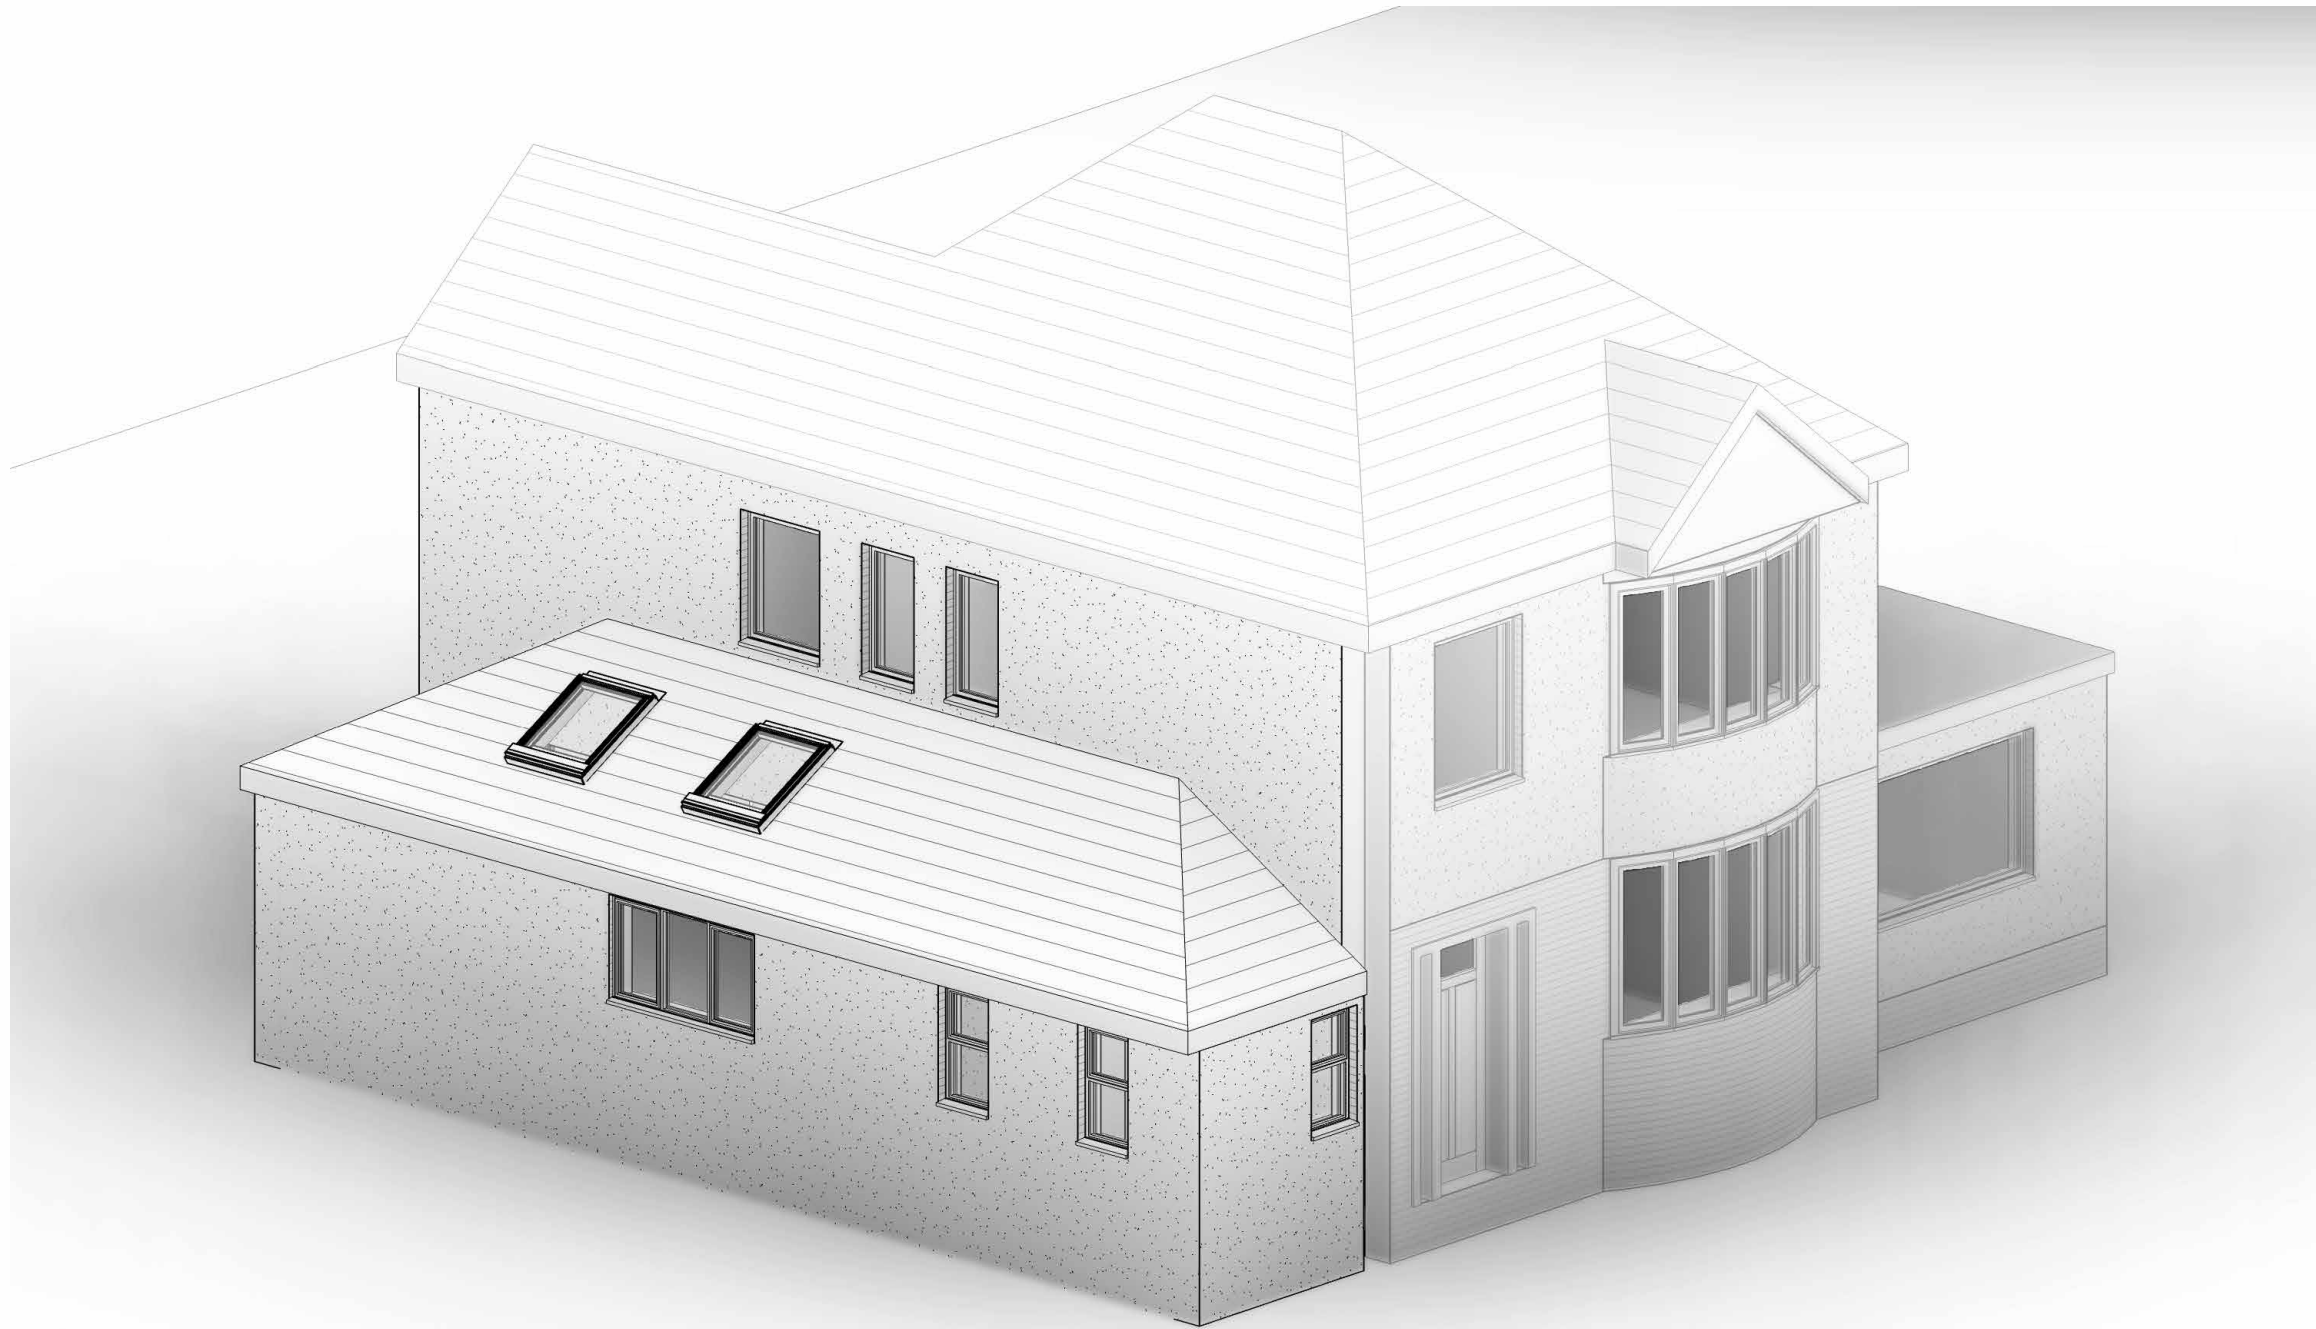

3 PROPOSED - VISUAL
1: 1



4 FRONT - PRO
1: 100



5 REAR - PRO
1: 100



6 WEST SIDE - PRO
1: 100



7 EAST SIDE - PRO
1: 100

This drawing is covered by copyright and must not be reproduced in any form without their express permission. This drawing should not be scaled for construction purposes, use figured dimensions only.

TAYLOR REES
44 PILLMAWR ROAD
NEWPORT
NP20 6WG
07398713623
treesarchitecture@gmail.com

By

Revision	Date	Description
A	Sept 26	Heritage Chimney Flue Added

CLIENT

MR TAPSELL

PROJECT

St WINIFRIEDS,
CAERLEON,
SIDE EXTENSION

DRAWING

PROPOSED PLANS &
ELEVATIONS

SCALE @ A1

As
indicated

DATE

APRIL 24

JOB NO.

306

DRAWING NO.

110

REVISION

A