



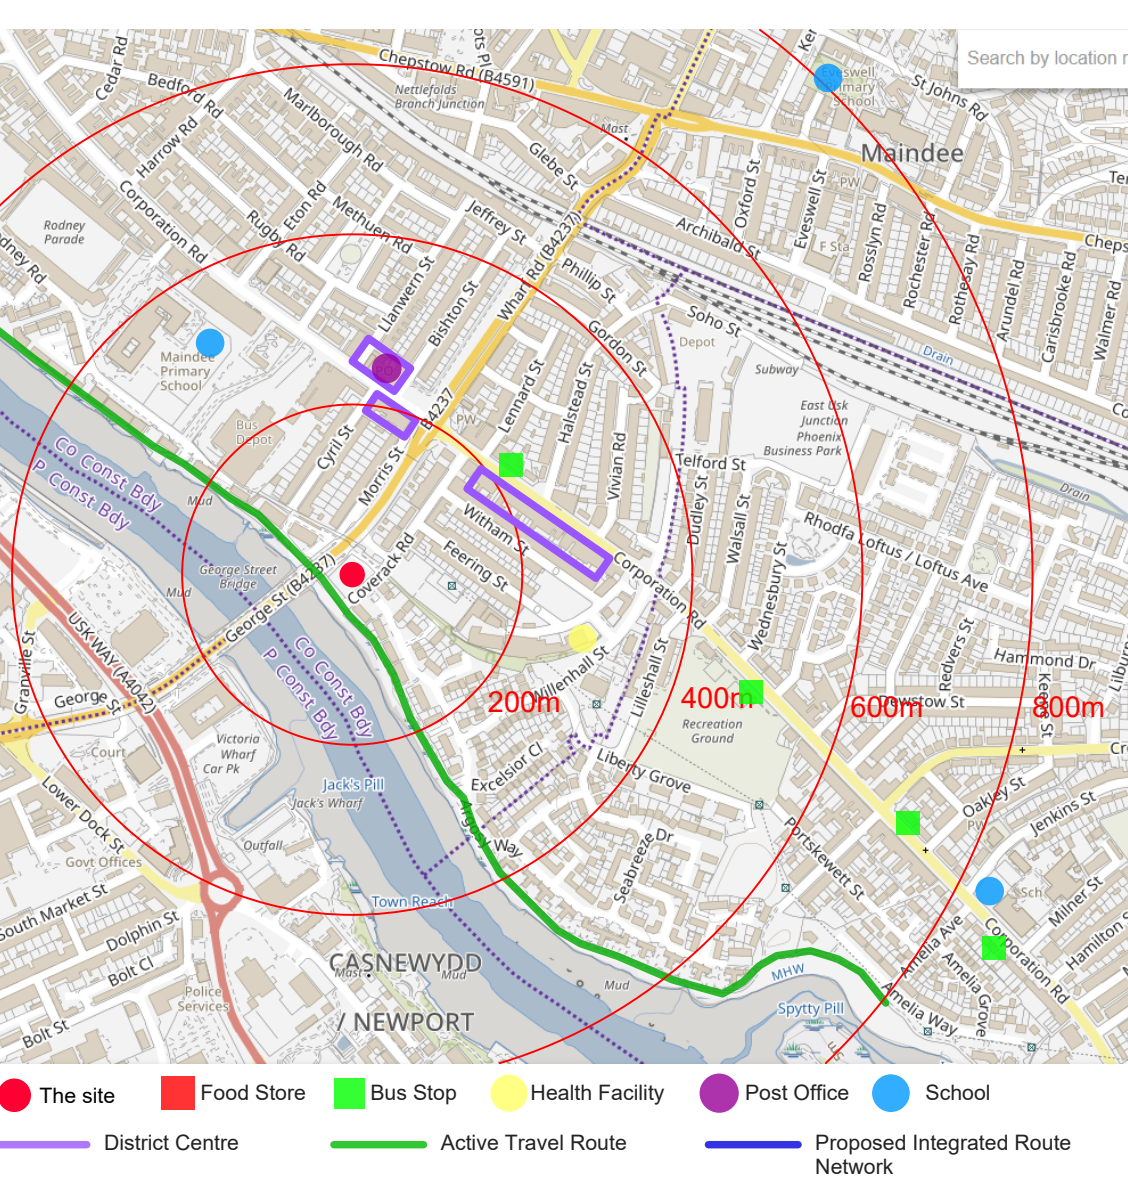

Area Analysis Plan/Neighbourhood Structure (NTS)

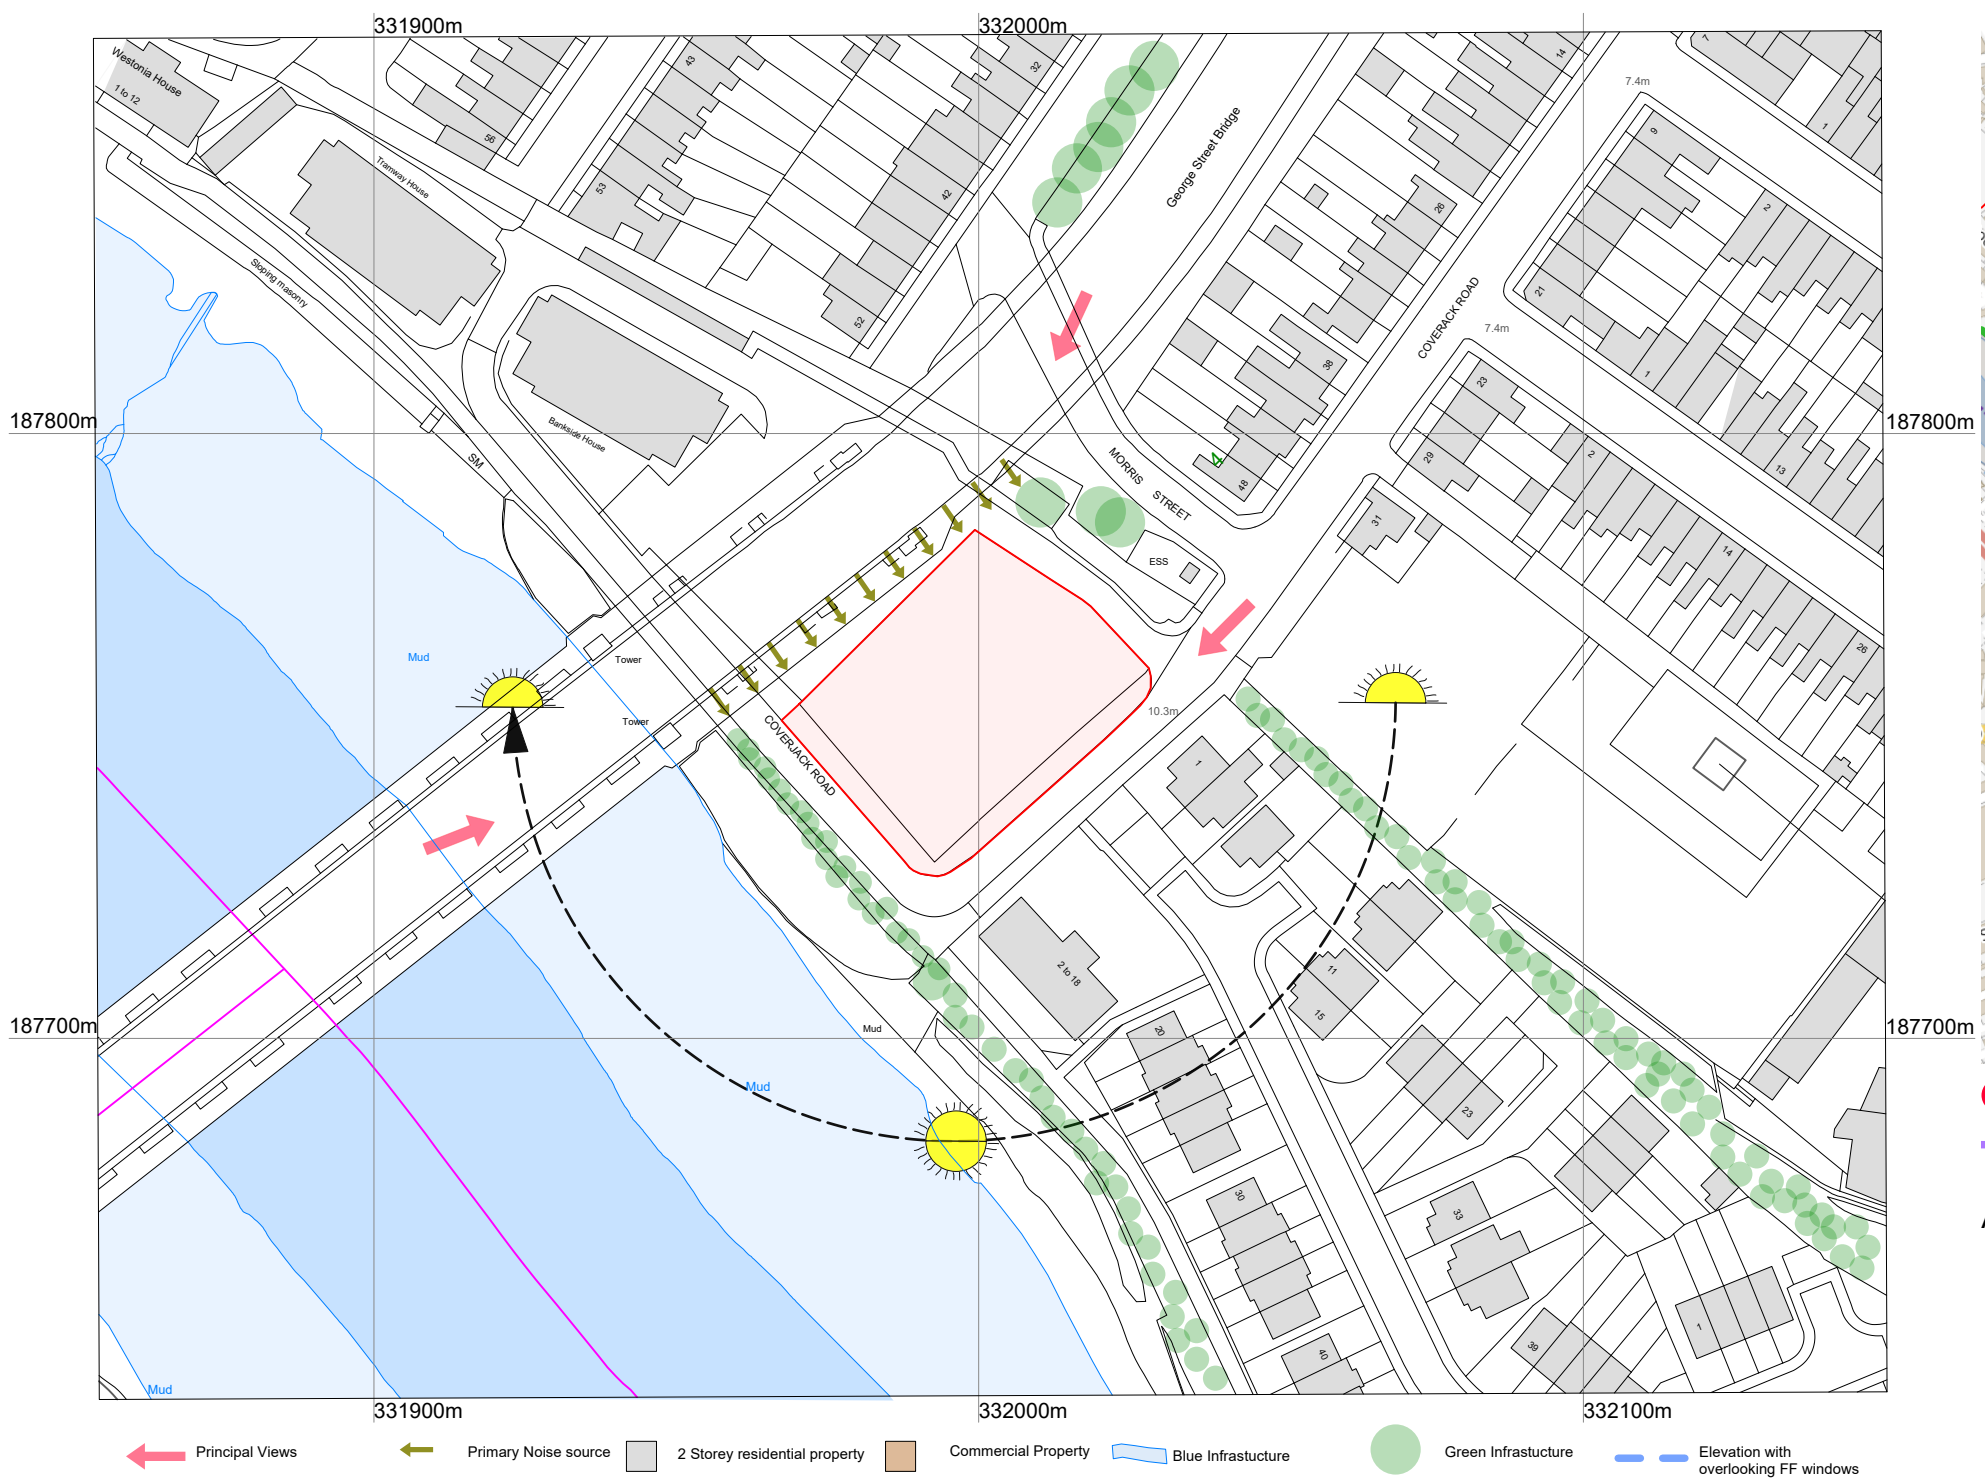

Strengths

- The site is available and deliverable,
- The site is in a residential location in an area with an identified need for affordable housing,
- The location is highly sustainable in transport terms and located close to a District Centre and a range of local amenities,
- The site is not overshadowed and allows windows to be located on most elevations,
- There are sufficient statutory service connections readily available in close proximity to the site.

Weaknesses

- The adjacent George St Bridge generates noise levels that need to be addressed in the design,

Opportunities

- The site provides an opportunity to:
- address an identified need for affordable housing,
 - provide high quality accommodation in a sustainable location with easy access to the wider region and employment opportunities.
 - ensure that safe access for all is provided to the proposed building(s).
 - provide a development that is sustainable in its construction and ongoing use.
 - provide a development that is sensitive to its wider environment and does not adversely affect neighbouring occupiers.
 - To significantly increase the Biodiversity on the site by inclusion of landscaping features.
 - To reduce the extent of surface water run off from the site by the inclusion of an appropriate SUDs drainage scheme.

Threats

There are no significant threats to development at the site

Kennedy James Griffiths
Chartered Architects and Project Managers
Project

**Proposed Apartments
Coverack Road, Newport**

Title
Site Analysis Plan

Status
Planning Application

Job Number
1671-PL-02

T 02920 545100
10 Victoria Park Court
516 Cowbridge Road East
Cardiff
CF5 1DB

KJG

Date
04/12/2024

Scale @ A3
1:1250/variables

Drawn by
CKG

Use figured dimensions where possible. Do not scale for construction purposes.
This drawing is copyright.