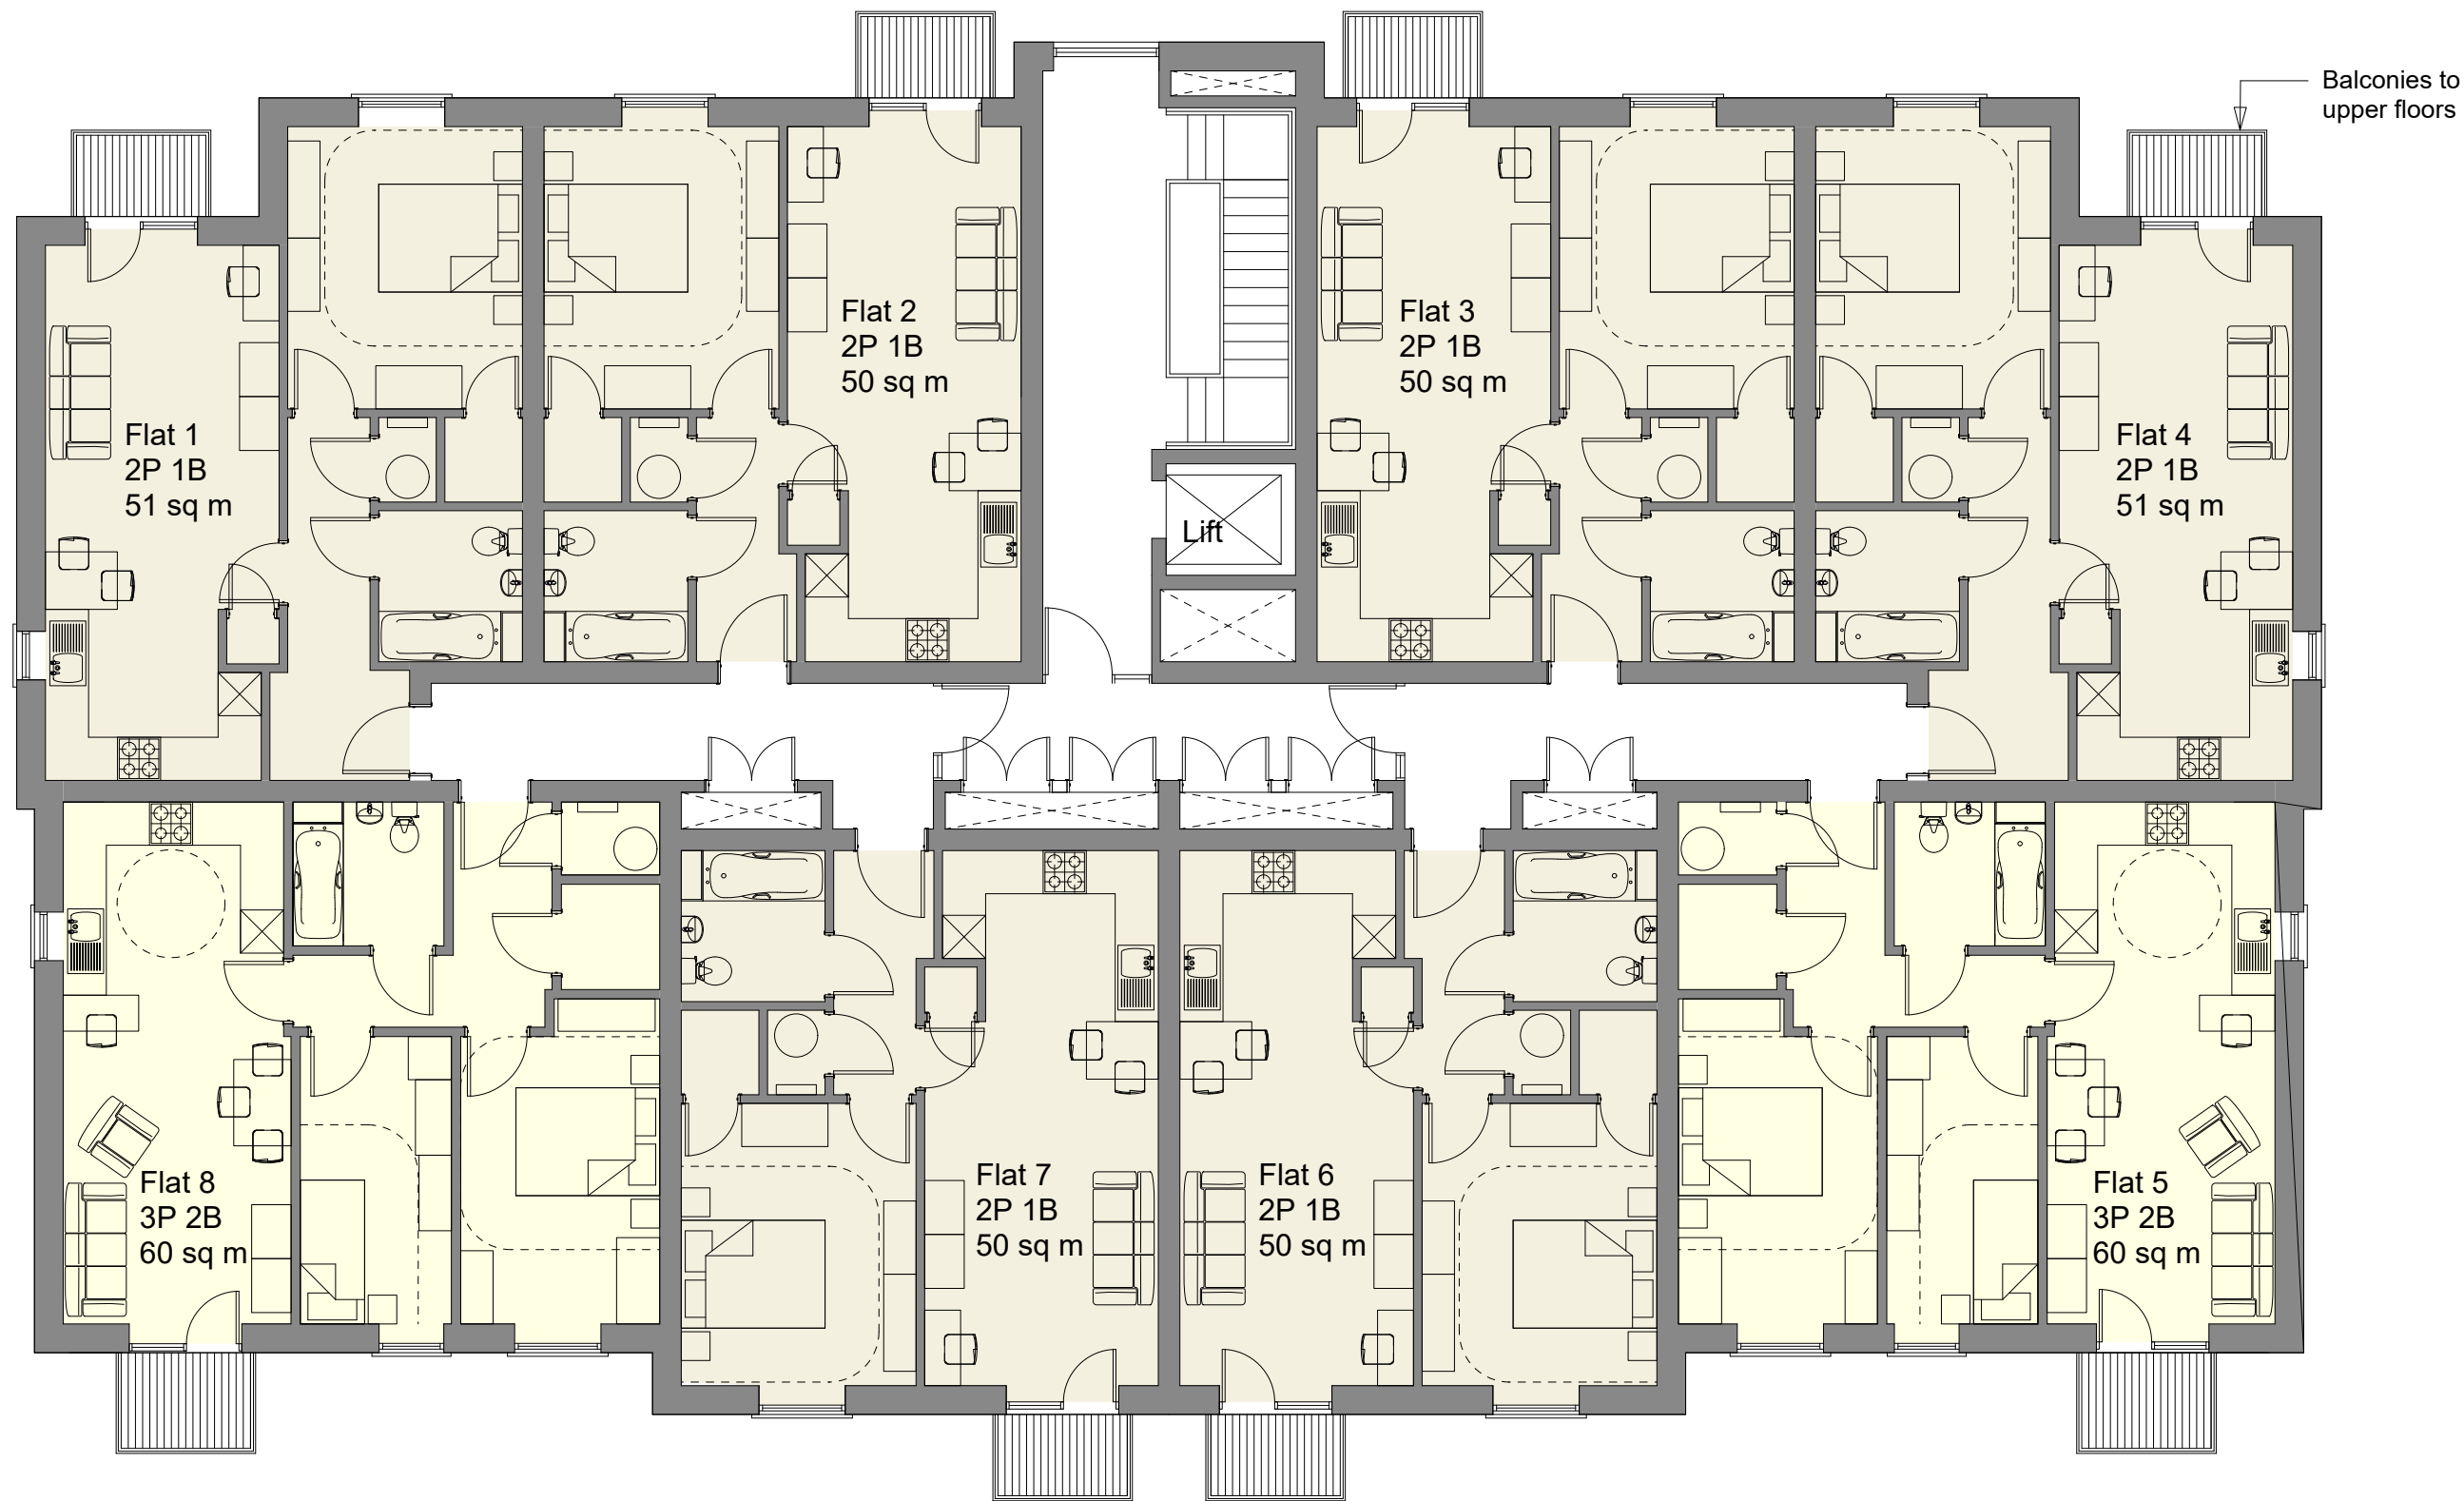


Kennedy James Griffiths Chartered Architects and Project Managers Project		 T 02920 545100 10 Victoria Park Court 516 Cowbridge Road East Cardiff CF5 1DB
Title Proposed Apartments Coverack Road, Newport		
Date 04 12 2024		
Status Planning Application		
Scale @ A3 1:100		
Job Number 1671-PL-06	Revision	Drawn by DJ

Use figured dimensions where possible. Do not scale for construction purposes.
This drawing is copyright.