
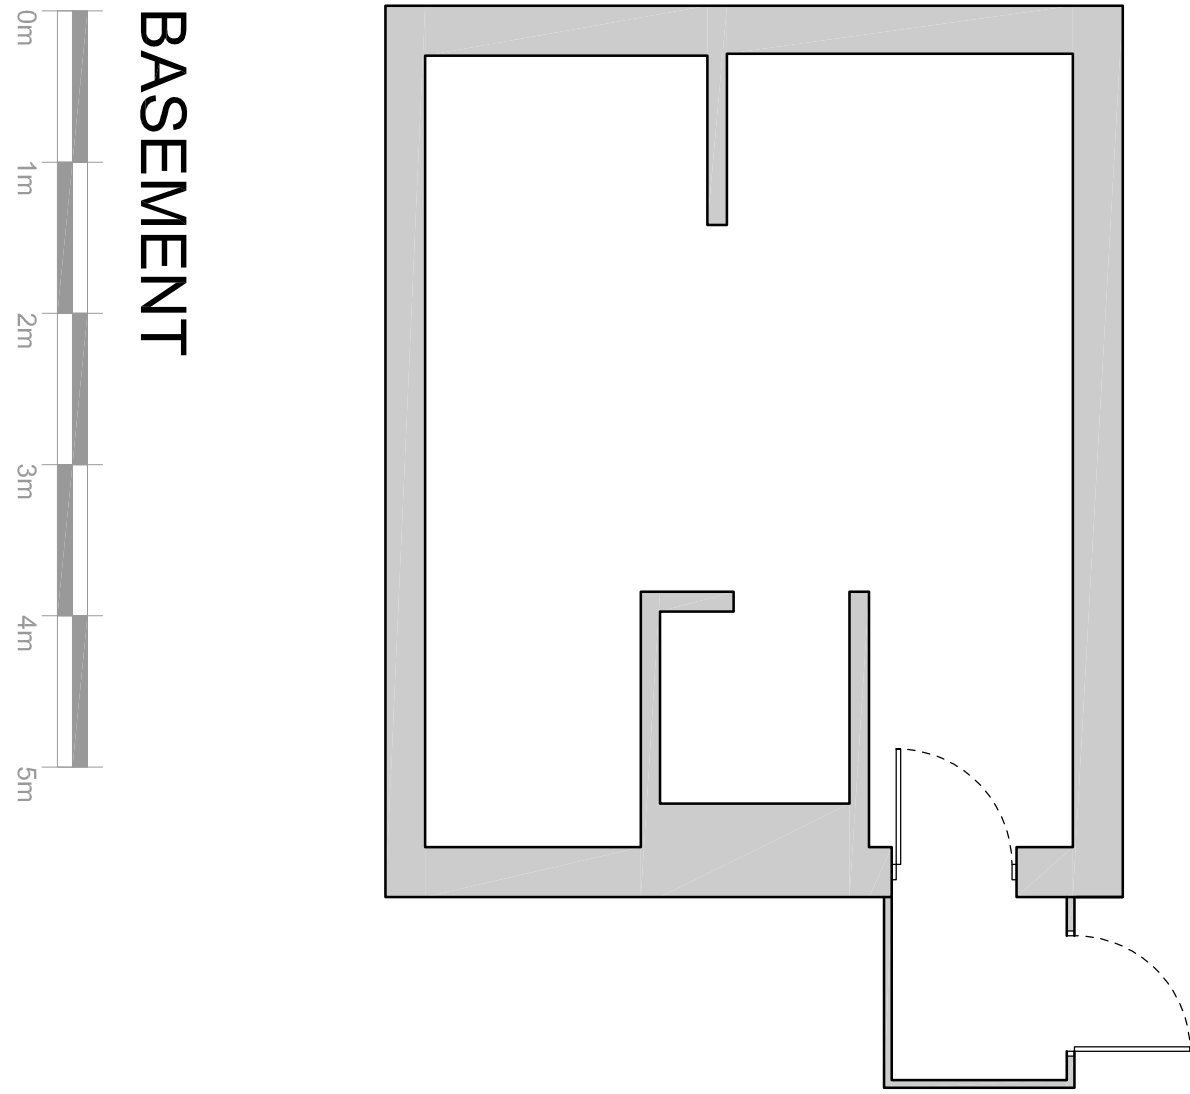
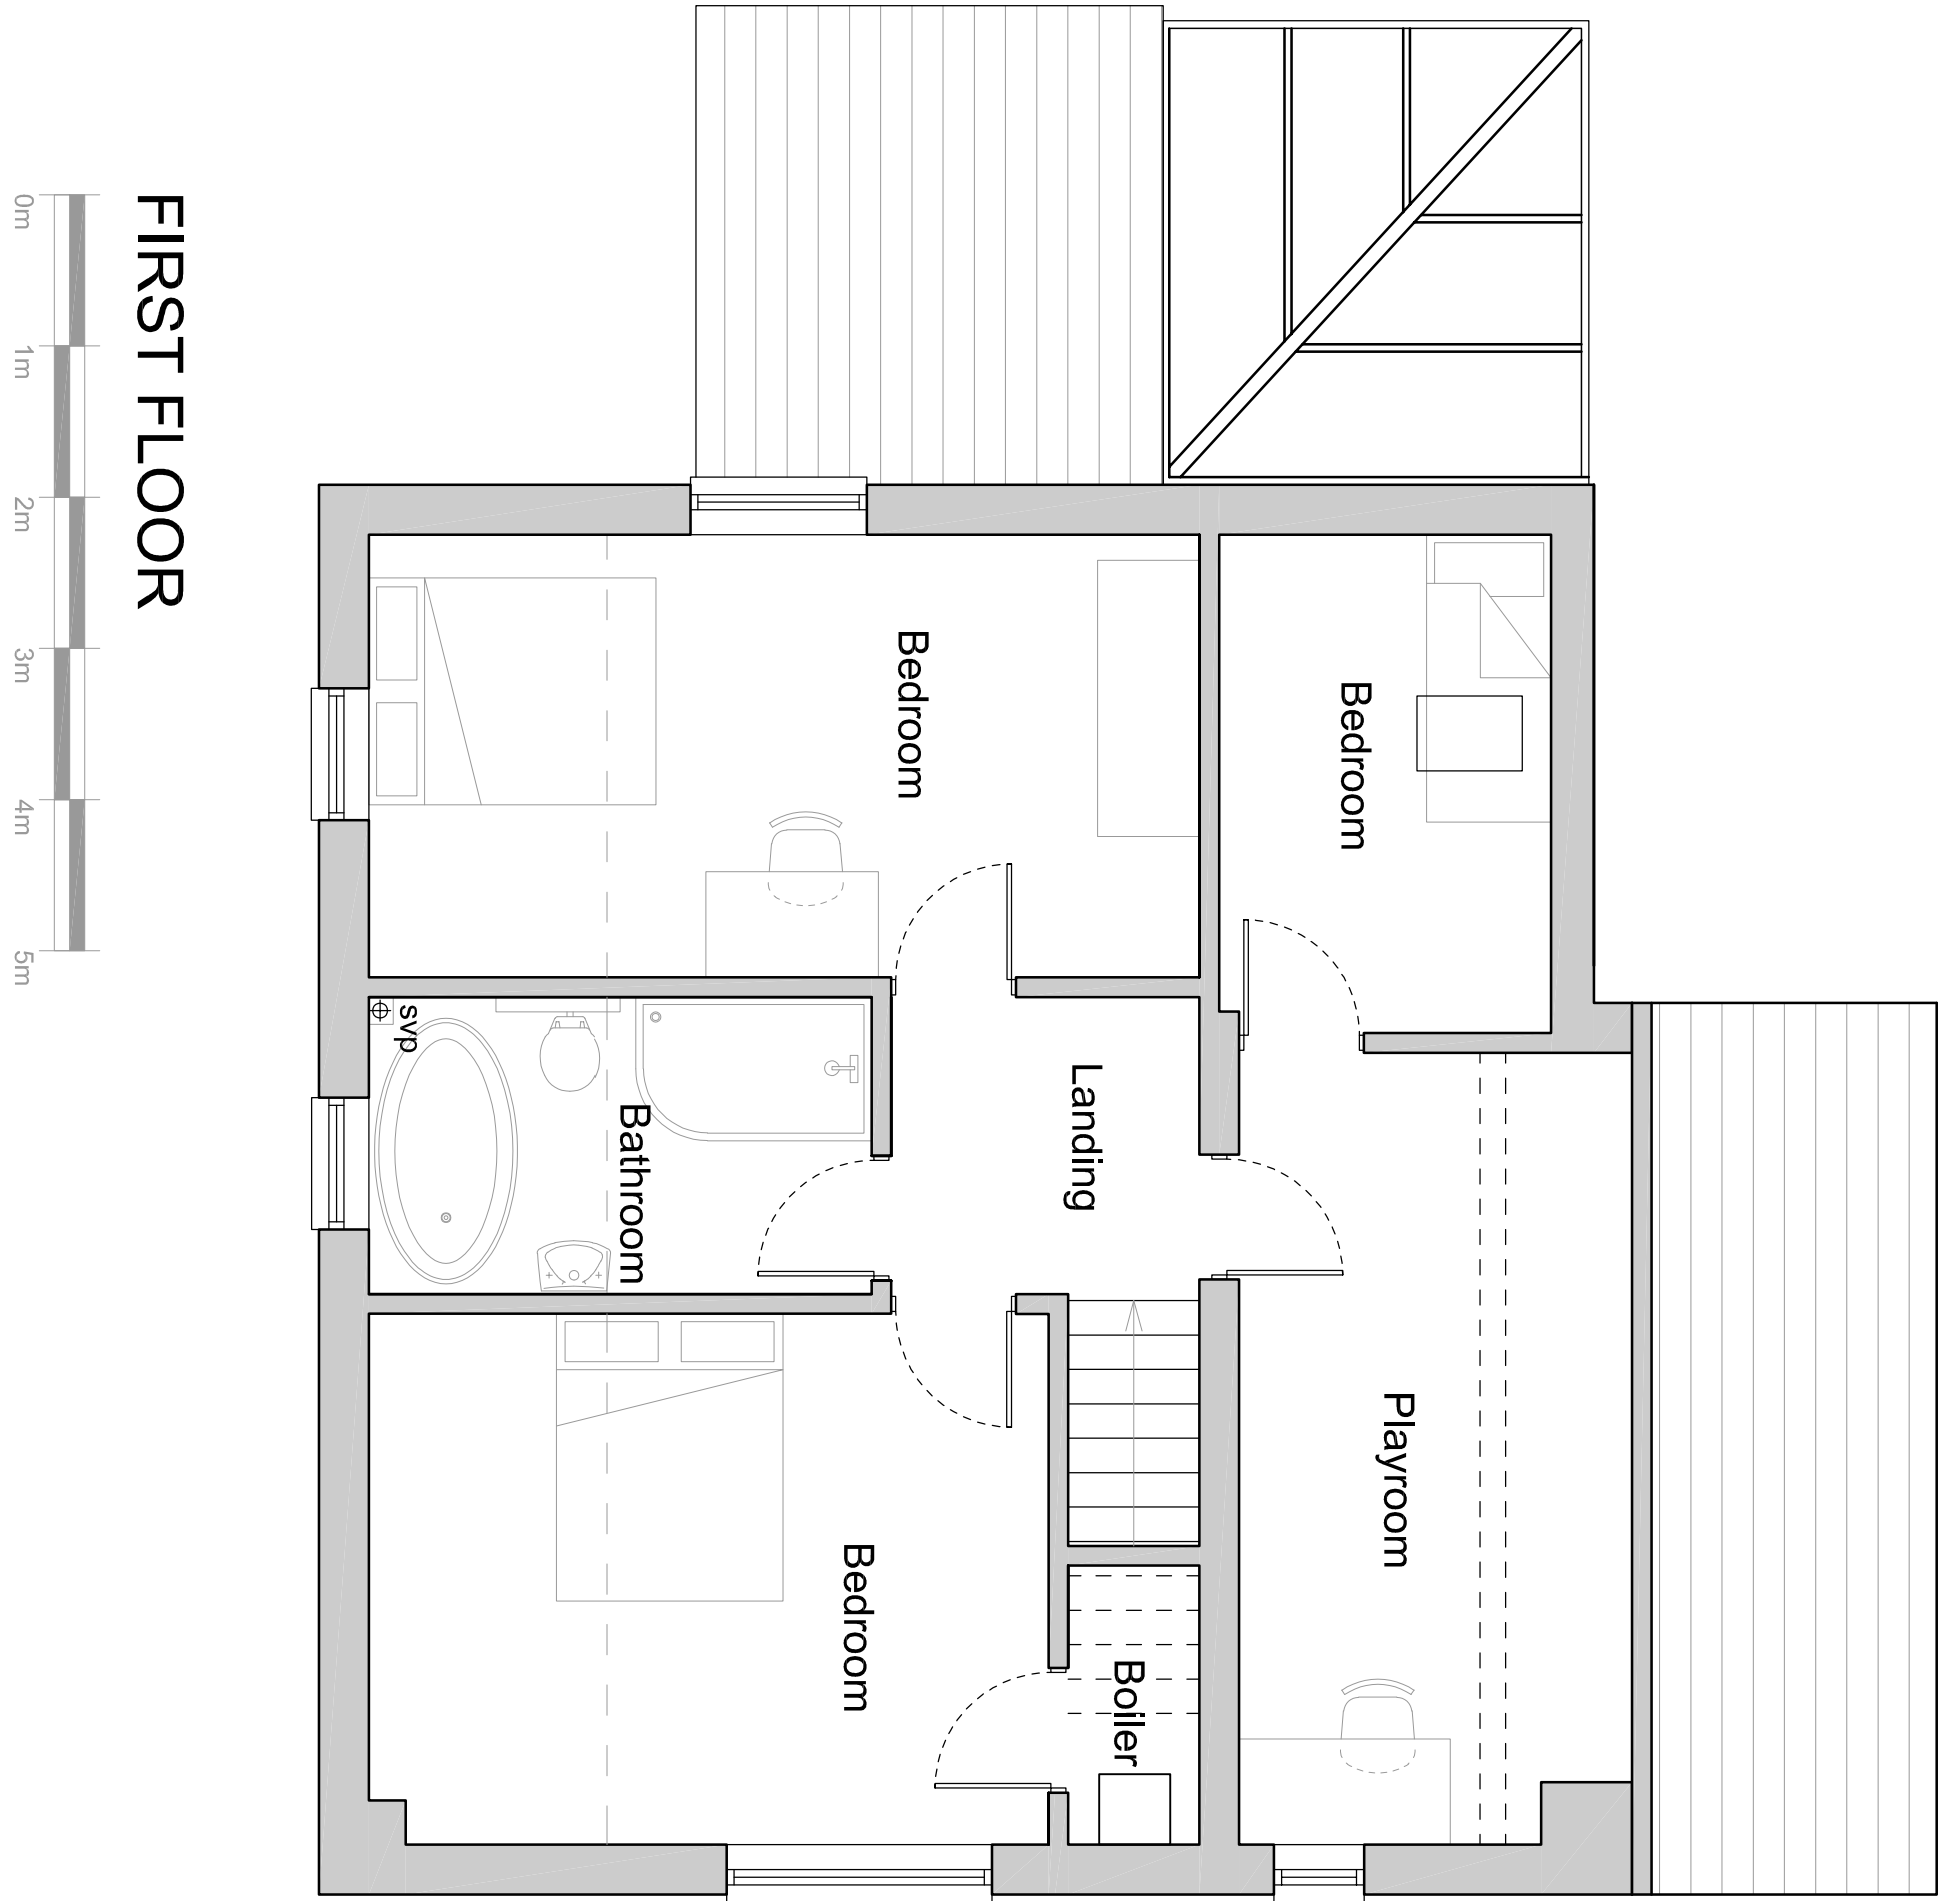
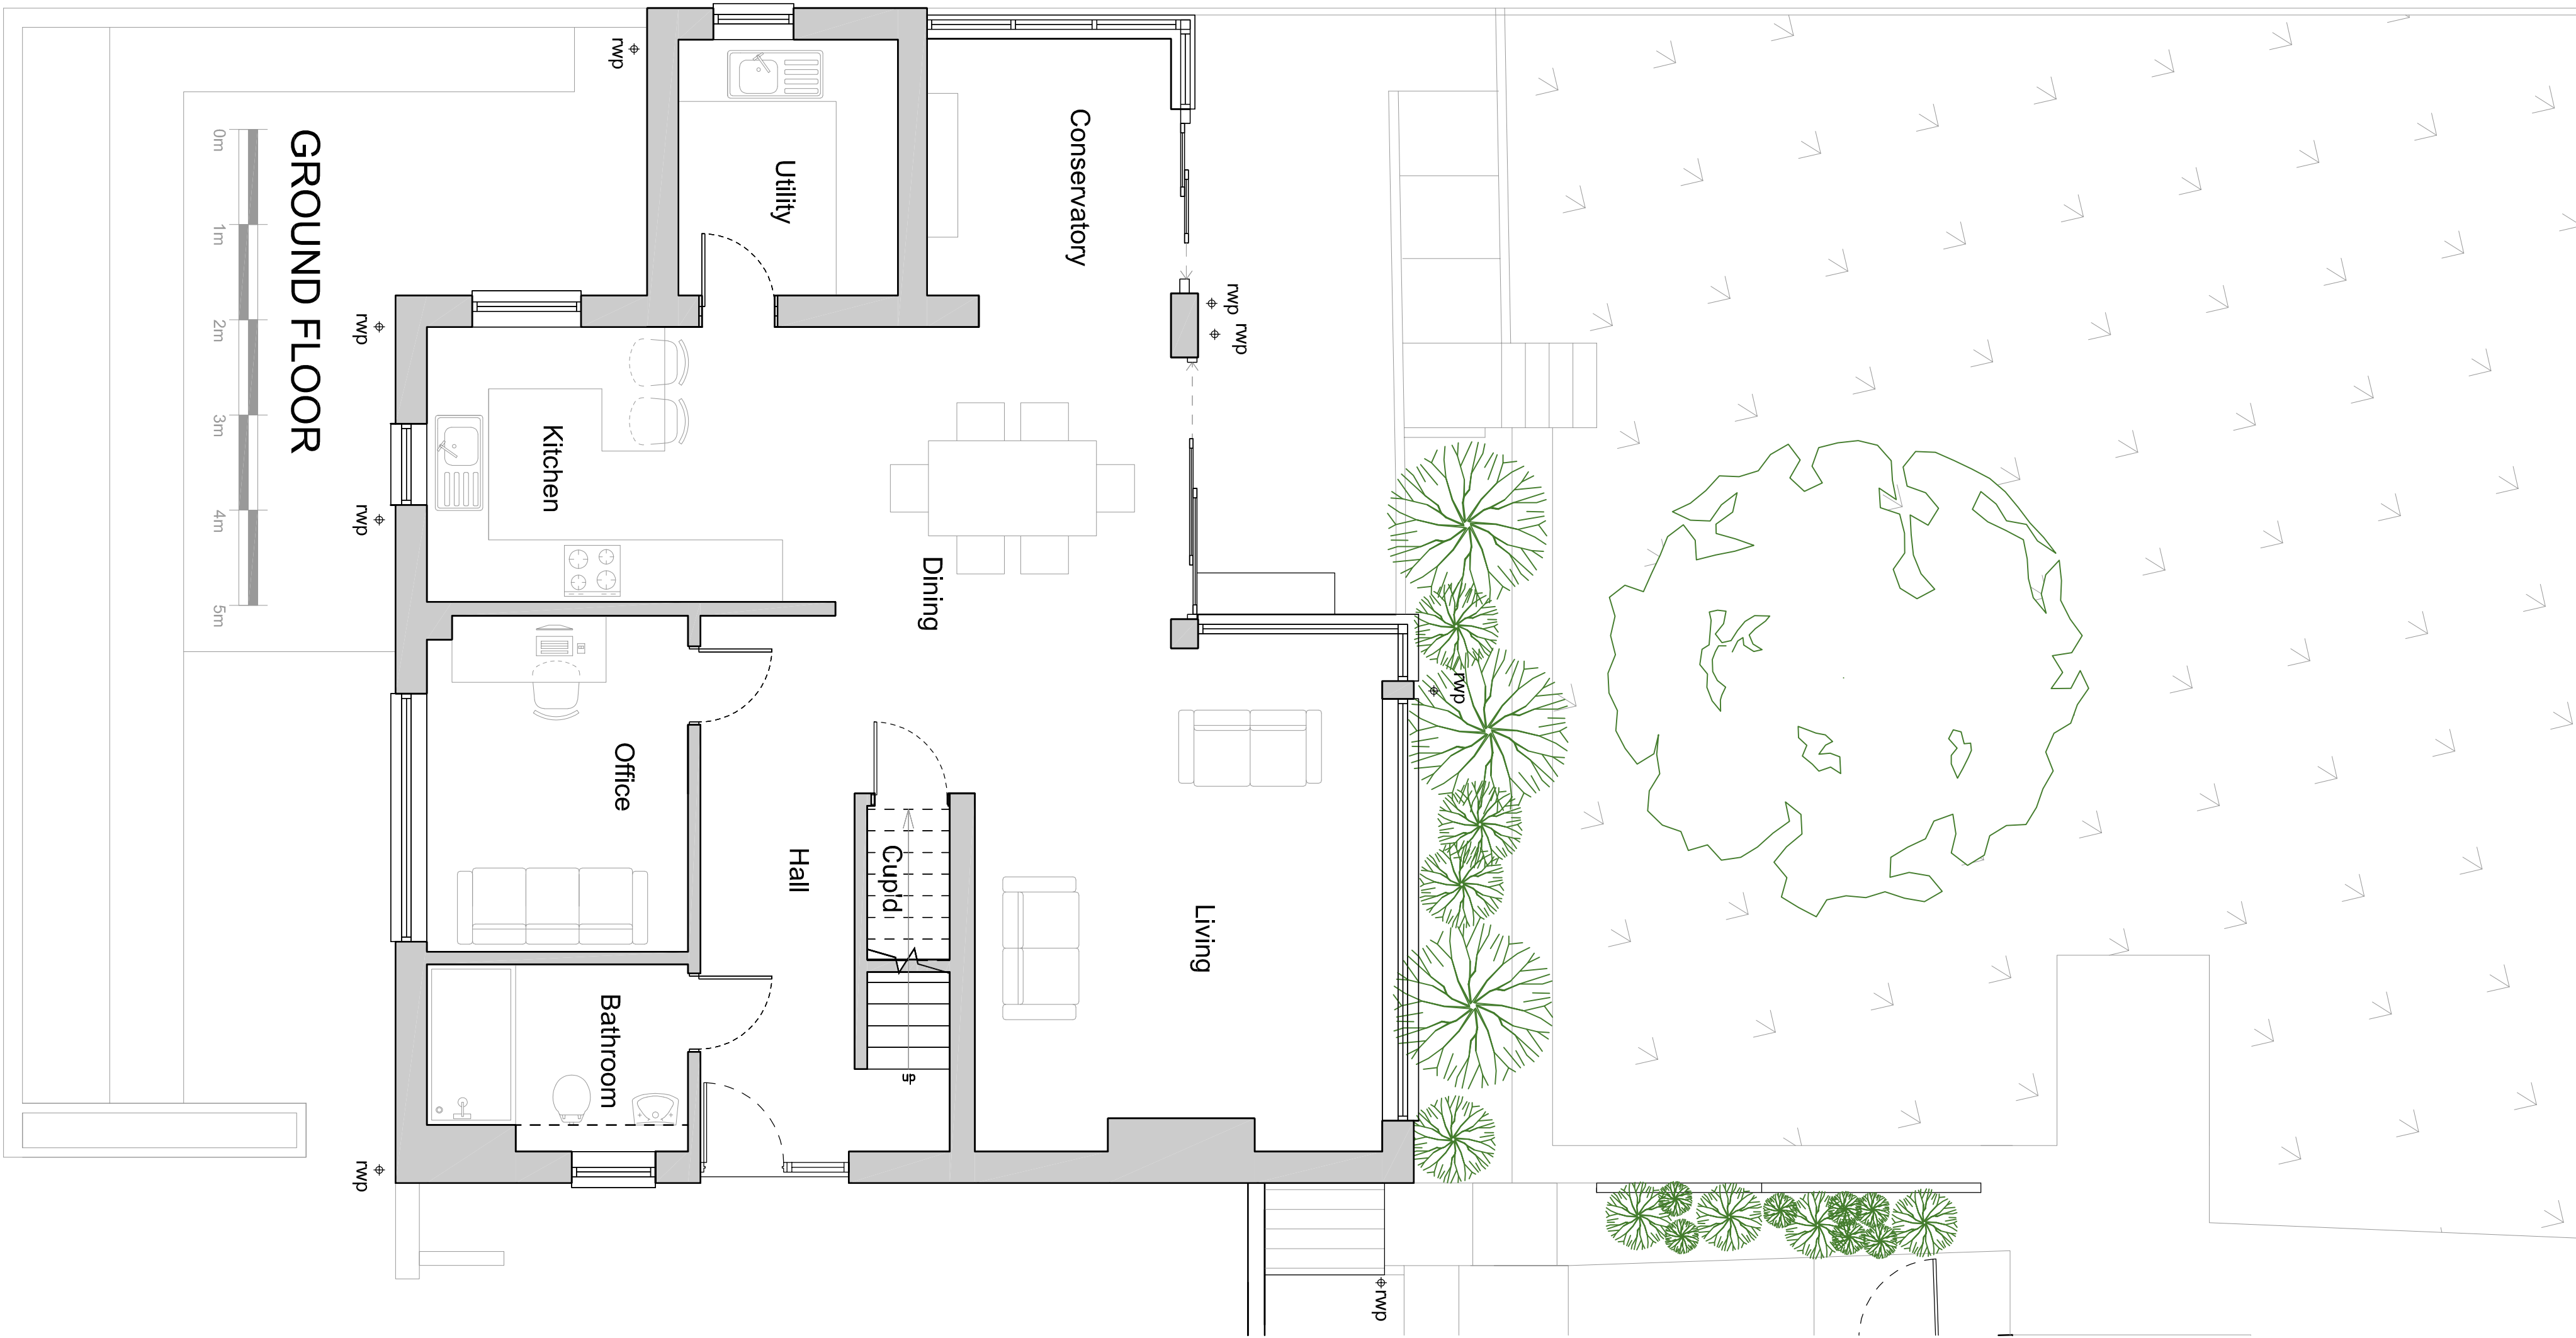
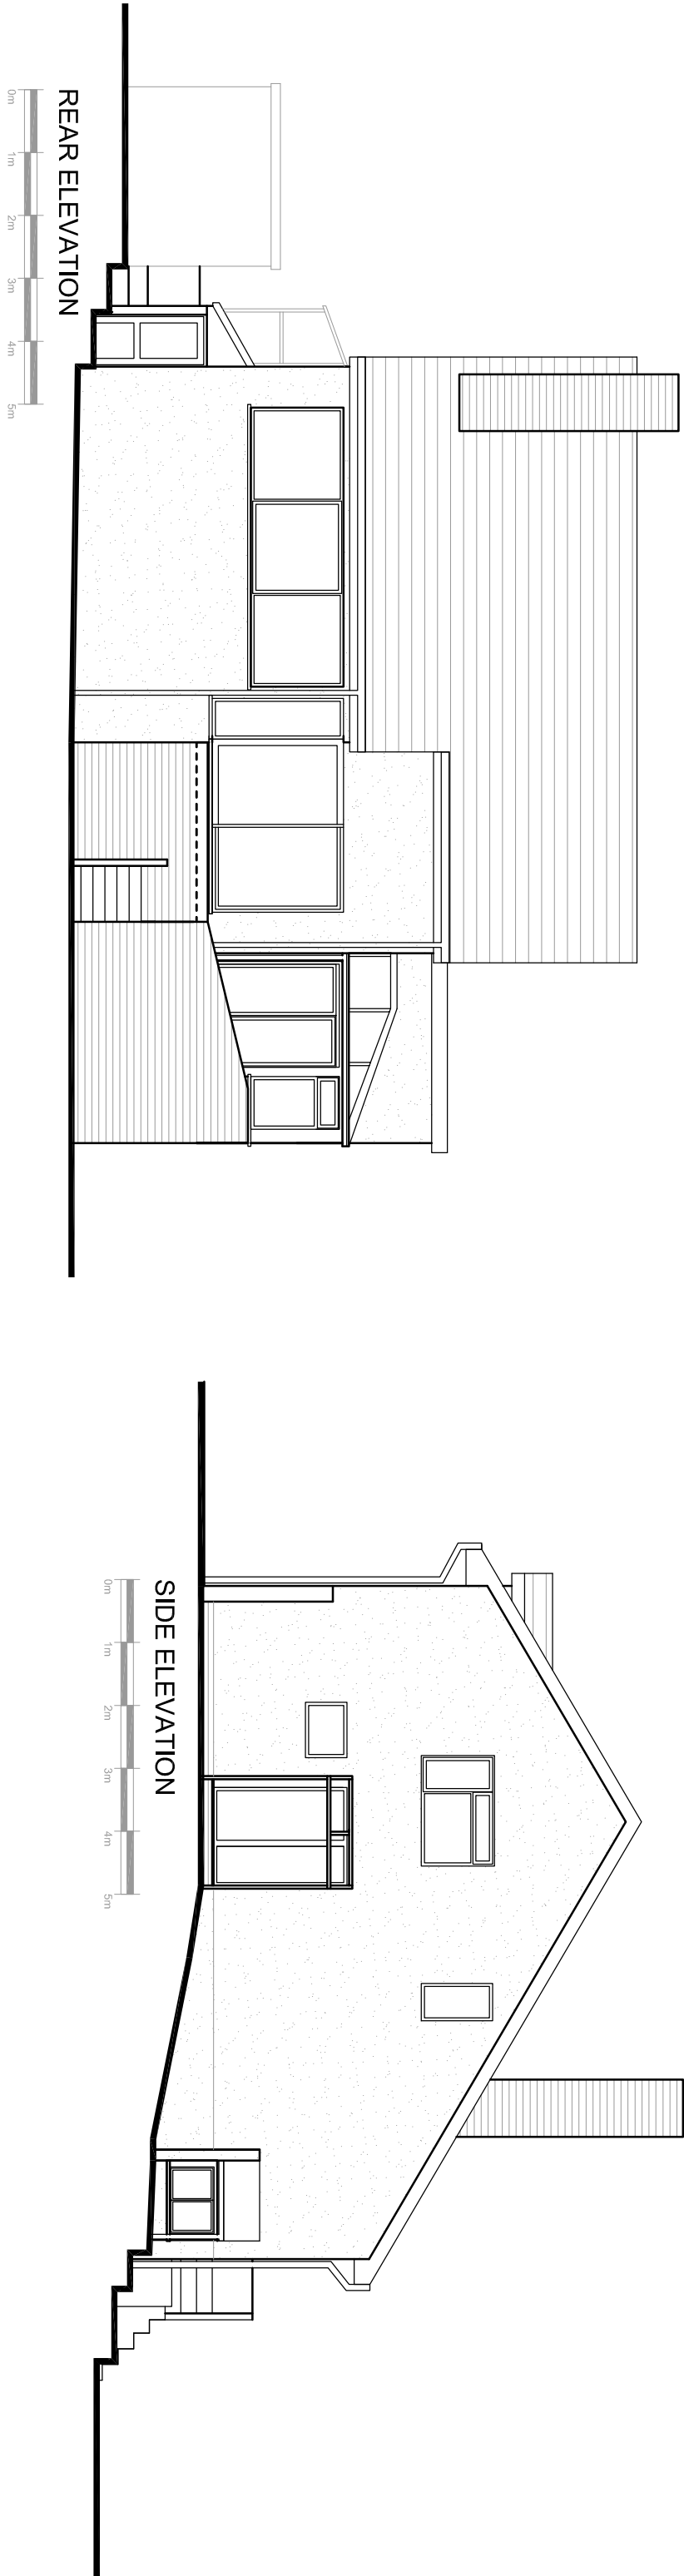


THIS DRAWING IS COPYRIGHT
RICHARD ANDREWS ARCHITECTS
WORK TO BE USED BY THE CLIENT ONLY.
ANY DISSEMINATION TO BE NOTIFIED TO THE ARCHITECT.

REVISIONS HAVE BEEN PRODUCED FOR PLANNING AND BUILDING
REGULATION PURPOSES ONLY. THE CONSTRUCTION DESIGN AND OF
THE CLIENT/CONTRACTOR UNLESS OTHERWISE AGREED IN WRITING.

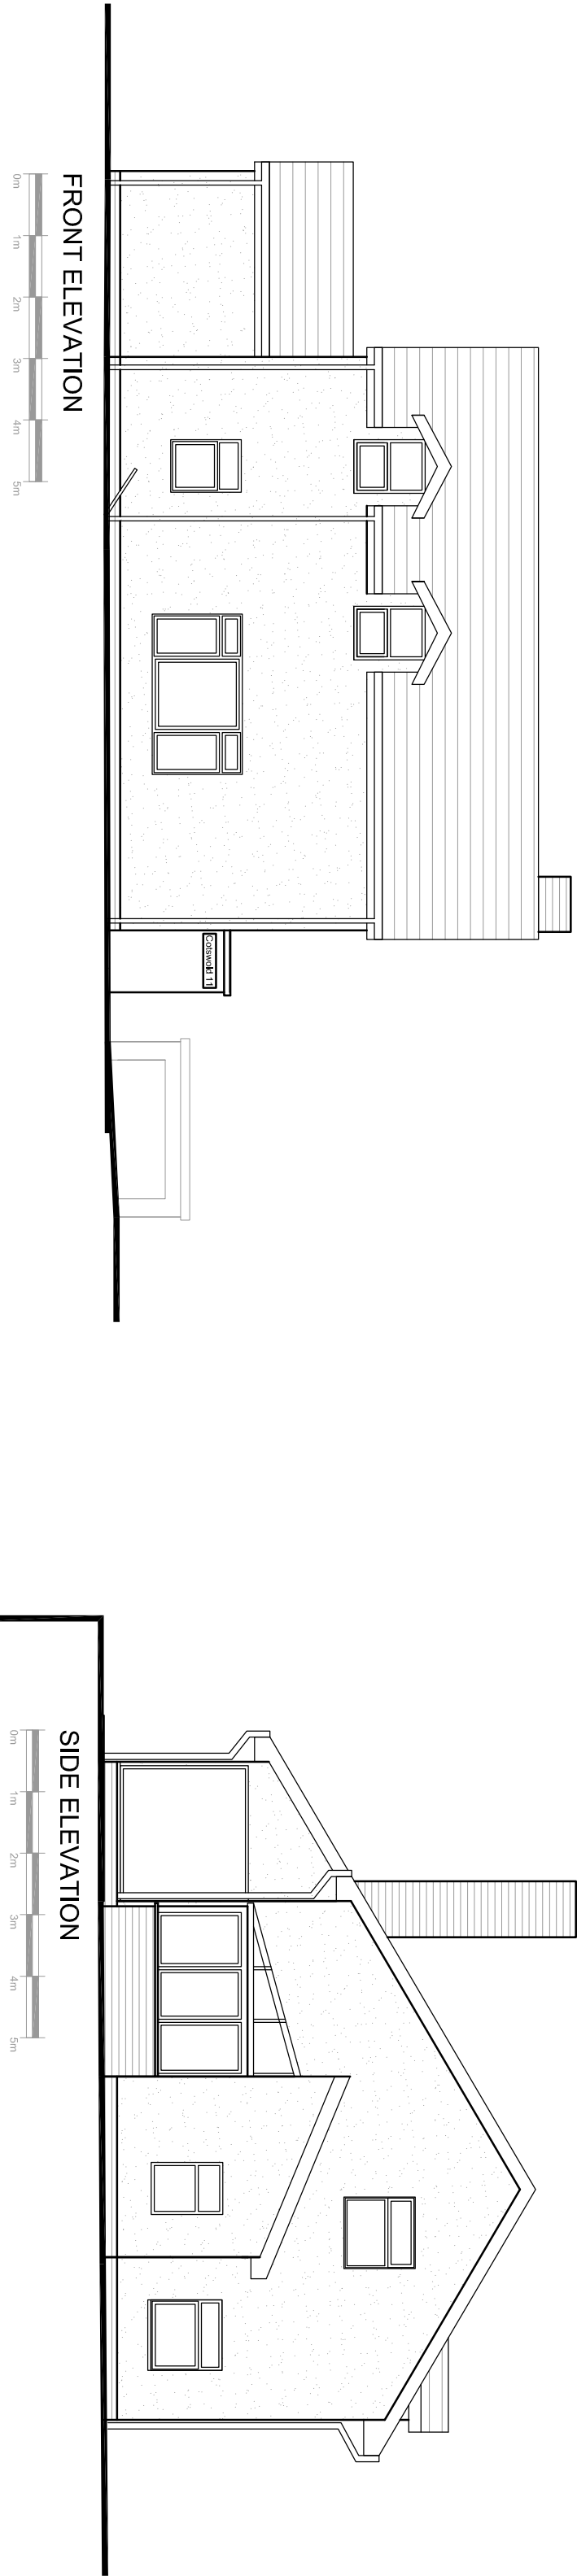

11 Bulmore Road,
Caeleion,
Newport

RICHARD ANDREWS
ARCHITECTS
SUSTAINABLE DESIGN SOLUTIONS
THE STABLES, THE ESTATES OFFICE 25/26
GOLD TOPS, NEWPORT, NP20 4PG
PHONE: 01633 744144
o d m t n e f g a d c s h a e c s o u k
Richard Andrew Architects, 11 Bulmore Road, Caeleion, Newport, NP20 4PG
www.ra-architects.co.uk

Number **R 7 9 1 - 0 1 A 1**
Scale 1:500
Date 03/23
Drawn SS
Checked