


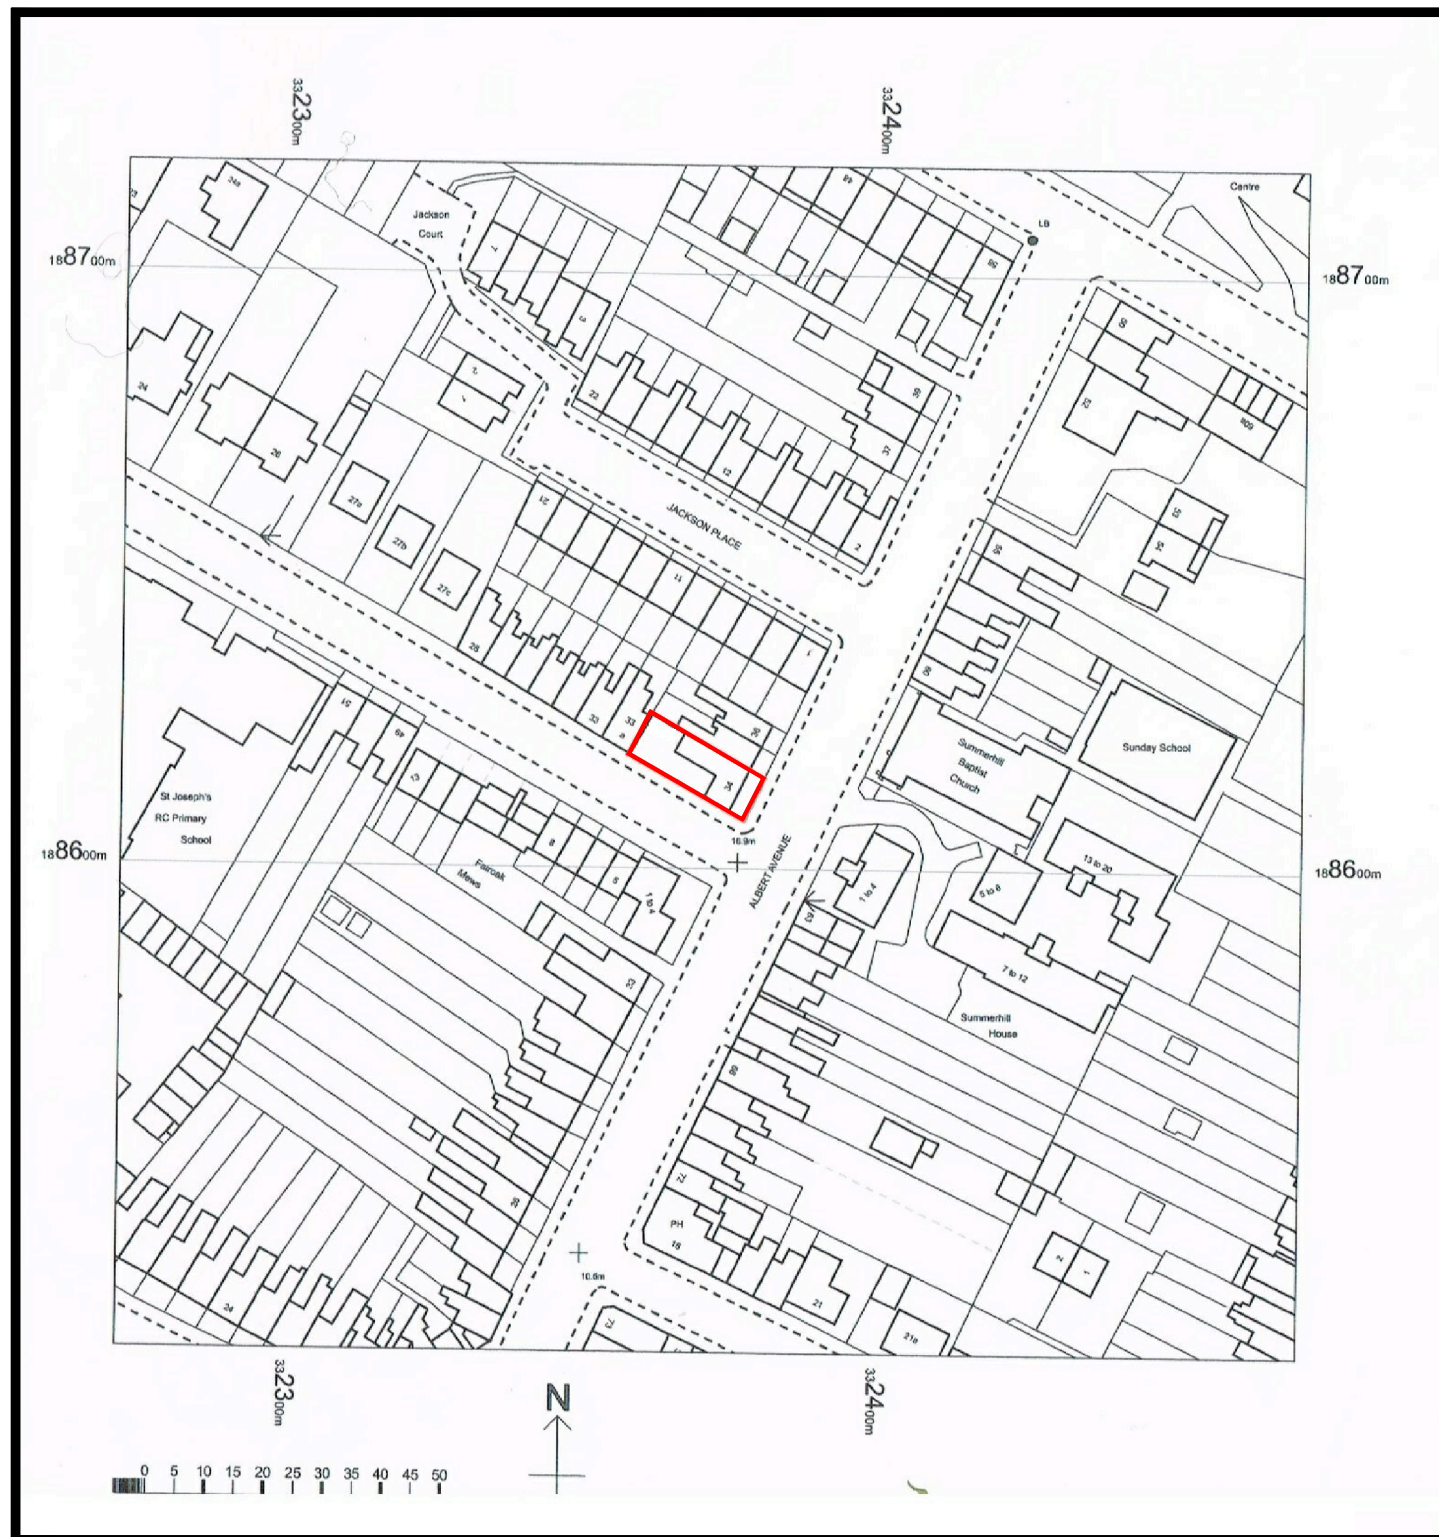

location plan 1:1250

Client

MR M PESTICCIO

Project

34 ALBERT AVENUE
NEWPORT

Title

LOCATION PLAN

Drawn: Sri

Drg. No. A640-100

Date: Feb 2026

Scale 1:1250

Rev

Stephen Isaac BSc BArch

4 St Georges Court
Cardiff
CF23 7HG
Tel 07704 669680

