




FRONT
1 : 50



WEST SIDE
1 : 50



REAR
1 : 50

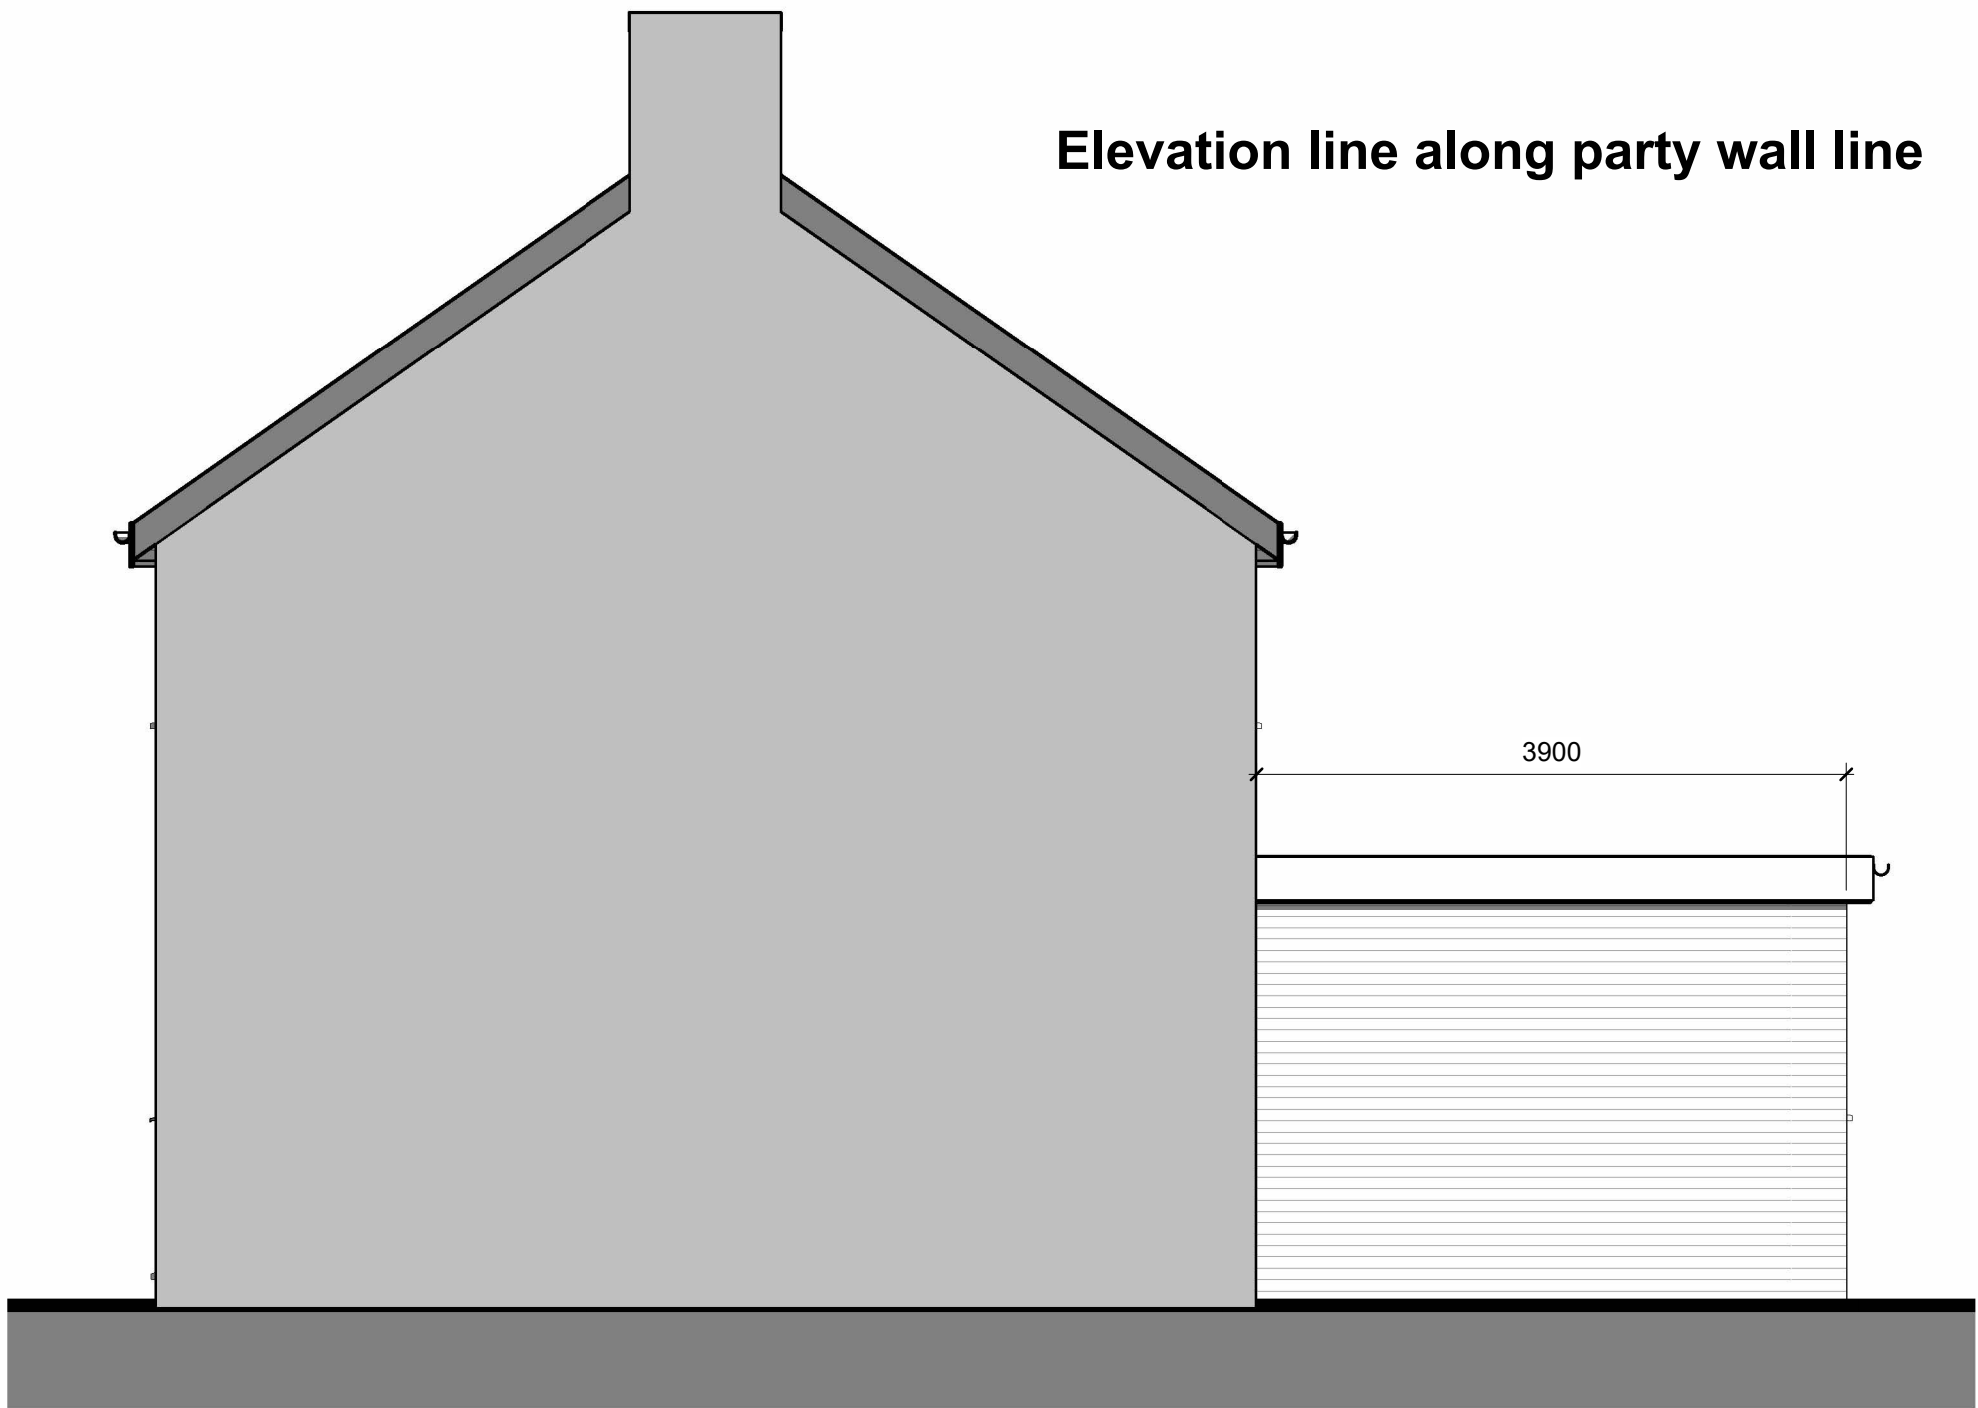

EAST SIDE
1 : 50


MATERIALS

RAINWATER GOODS: WHITE UPVC

EXTERNAL WINDOWS & DOORS: WHITE UPVC

EXTERNAL WALLS: RENDER & BRICKWORK

ROOF: BROWN CONCRETE TILES

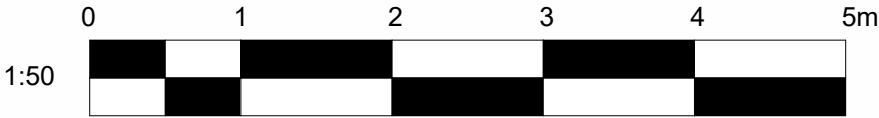

This drawing is covered by copyright and must not be reproduced in any form without their express permission. This drawing should not be scaled for construction purposes, use figured dimensions only.

TAYLOR REES
44 PILLMAWR ROAD
NEWPORT
NP20 6WG
07398713623
treesarchitecture@gmail.com

By

Revision	Date	Description
A	May 25	Dimensions added

CLIENT

MR & MRS MEATES

PROJECT

GRAIG PARK ROAD
EXTENSION

DRAWING

PROPOSED ELEVATIONS

SCALE @ A1
1 : 50

DATE
MAR 25

JOB NO.
324

DRAWING NO.
112

REVISION
A