



– Average wall height is 1700mm above grass bank.

- Fabricated Steel Ramp With Concrete finish
- Powder Coated Handrail. Colour TBC

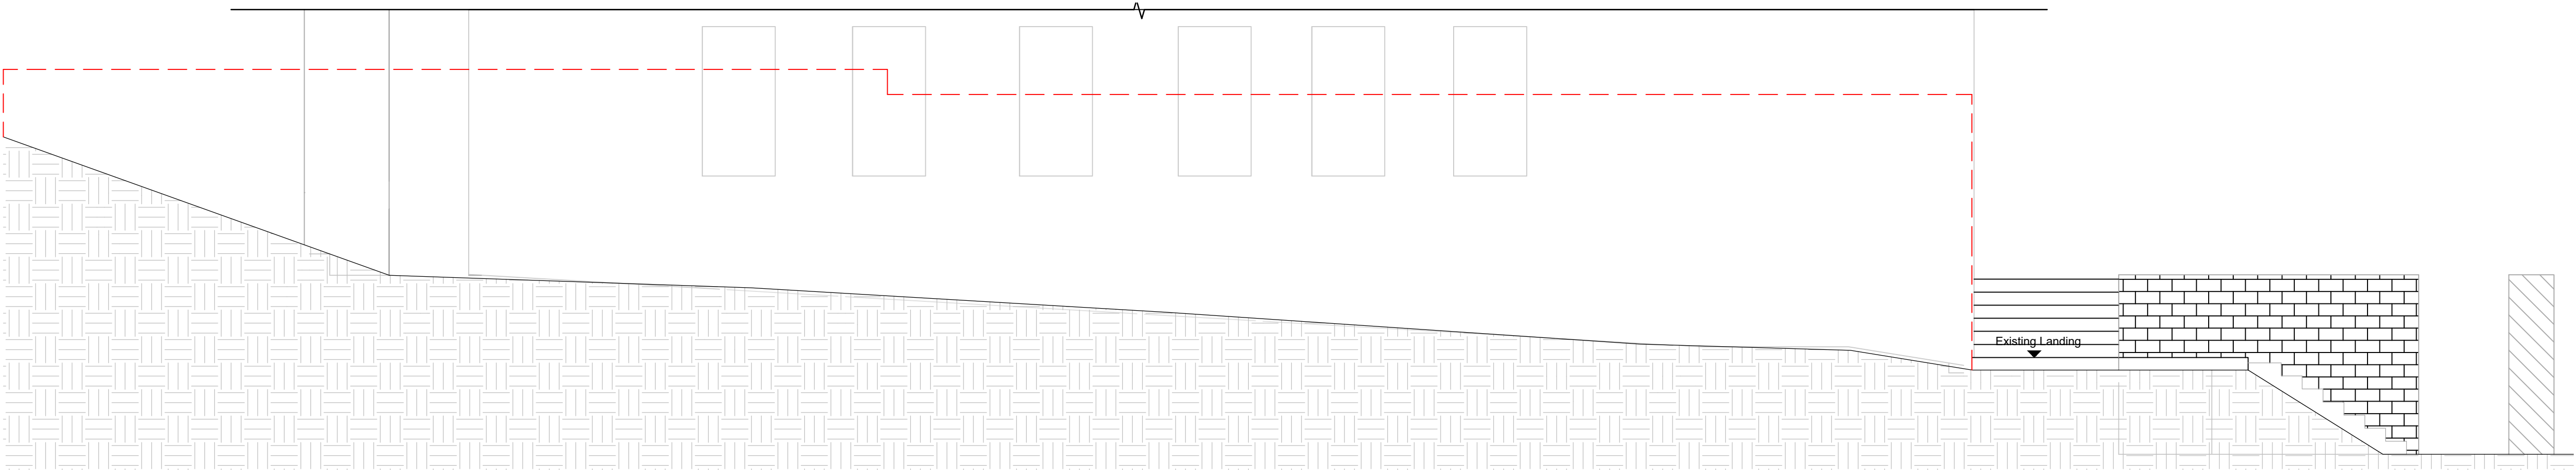

Existing Elevation

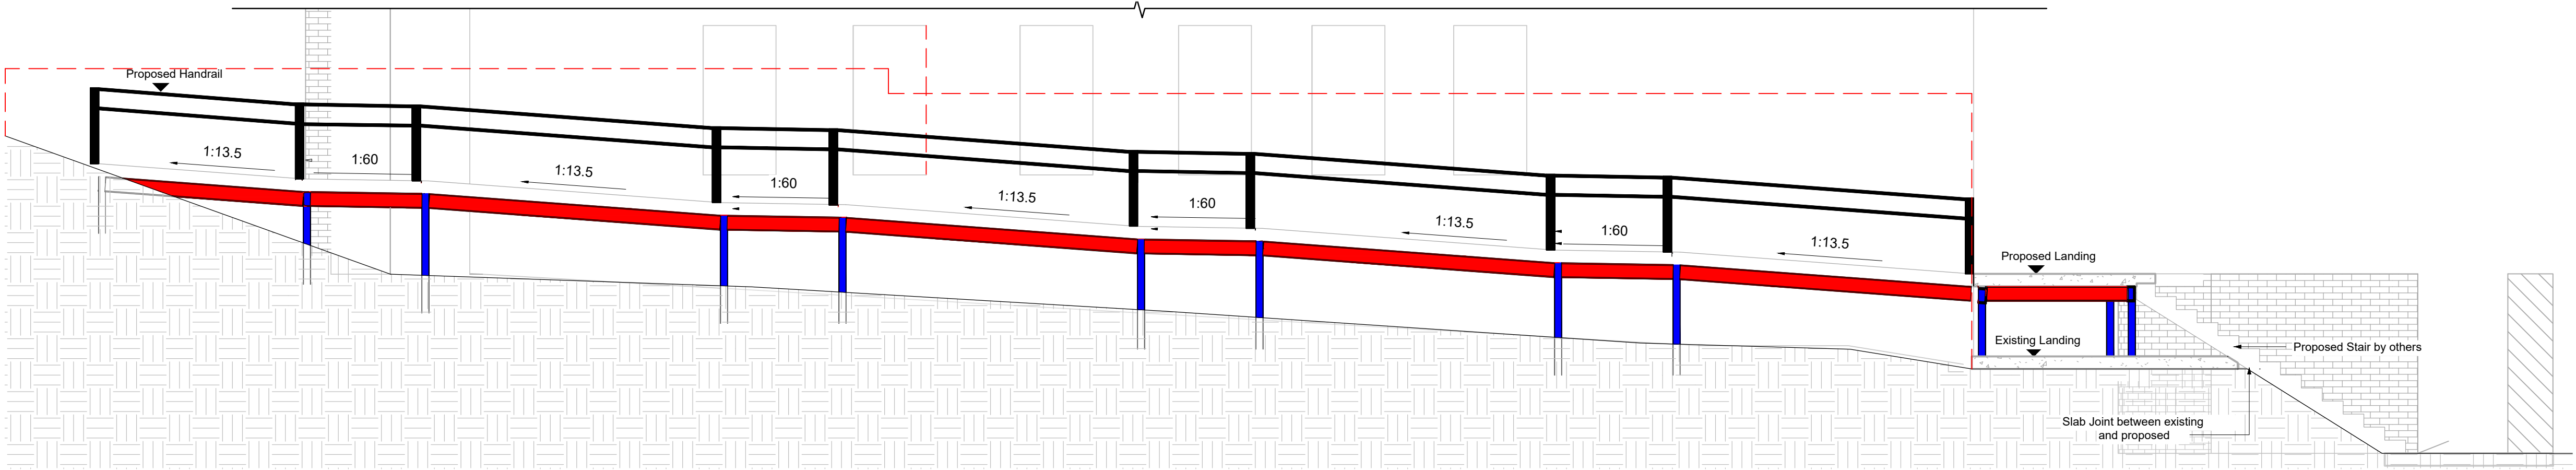

Proposed Side Elevation

RESPONSIBILITY IS NOT ACCEPTED FOR OTHERS SCALING DIRECTLY FROM THIS DRAWING. DO NOT SCALE FROM THIS DRAWING. USE WRITTEN DIMENSIONS ONLY.



KEY PLAN



THIS DRAWING IS PRODUCED FOR USE IN THIS PROJECT ONLY AND MAY NOT BE USED FOR ANY OTHER PURPOSE. NPS PROPERTY CONSULTANTS LTD ACCEPT NO LIABILITY FOR THE USE OF THIS DRAWING OTHER THAN THE PURPOSE FOR WHICH IT WAS INTENDED IN CONNECTION WITH THIS PROJECT AS RECORDED IN THE 'PURPOSE FOR ISSUE' AND 'FILE STATUS CODE'.

THIS DRAWING MAY NOT BE REPRODUCED IN ANY FORM WITHOUT PRIOR WRITTEN AGREEMENT OF NPS PROPERTY CONSULTANTS LTD.

© CROWN COPYRIGHT AND DATABASE RIGHTS 2026 ORDNANCE SURVEY LICENCE NUMBER: -

Notes:

FIRST ISSUE						
P0						
REV	DRAWN	DATE	CHECKED	DATE	APPROVED	DATE

Newport Norse

1st Floor, Caradog House, Cleppa Park, Newport, Wales, NP10 8UG, Tel: 01633 240405, web: www.norsegroup.co.uk

CLIENT
Community Regeneration

PROJECT
Rogerstone Library DDA Ramp

TITLE
Proposed and Existing Elevations

SCALES	DISCIPLINE	PROJECT NUMBER
NTS	ARCHITECT	00-0-0000

DRAWING NUMBER	REV CODE
NPS-DR-A(**)-005	P 1

STATUS CODE	PURPOSE OF ISSUE	DRAWN BY
S0	PLANNING APPROVAL	

© COPYRIGHT NPS GROUP 2026