



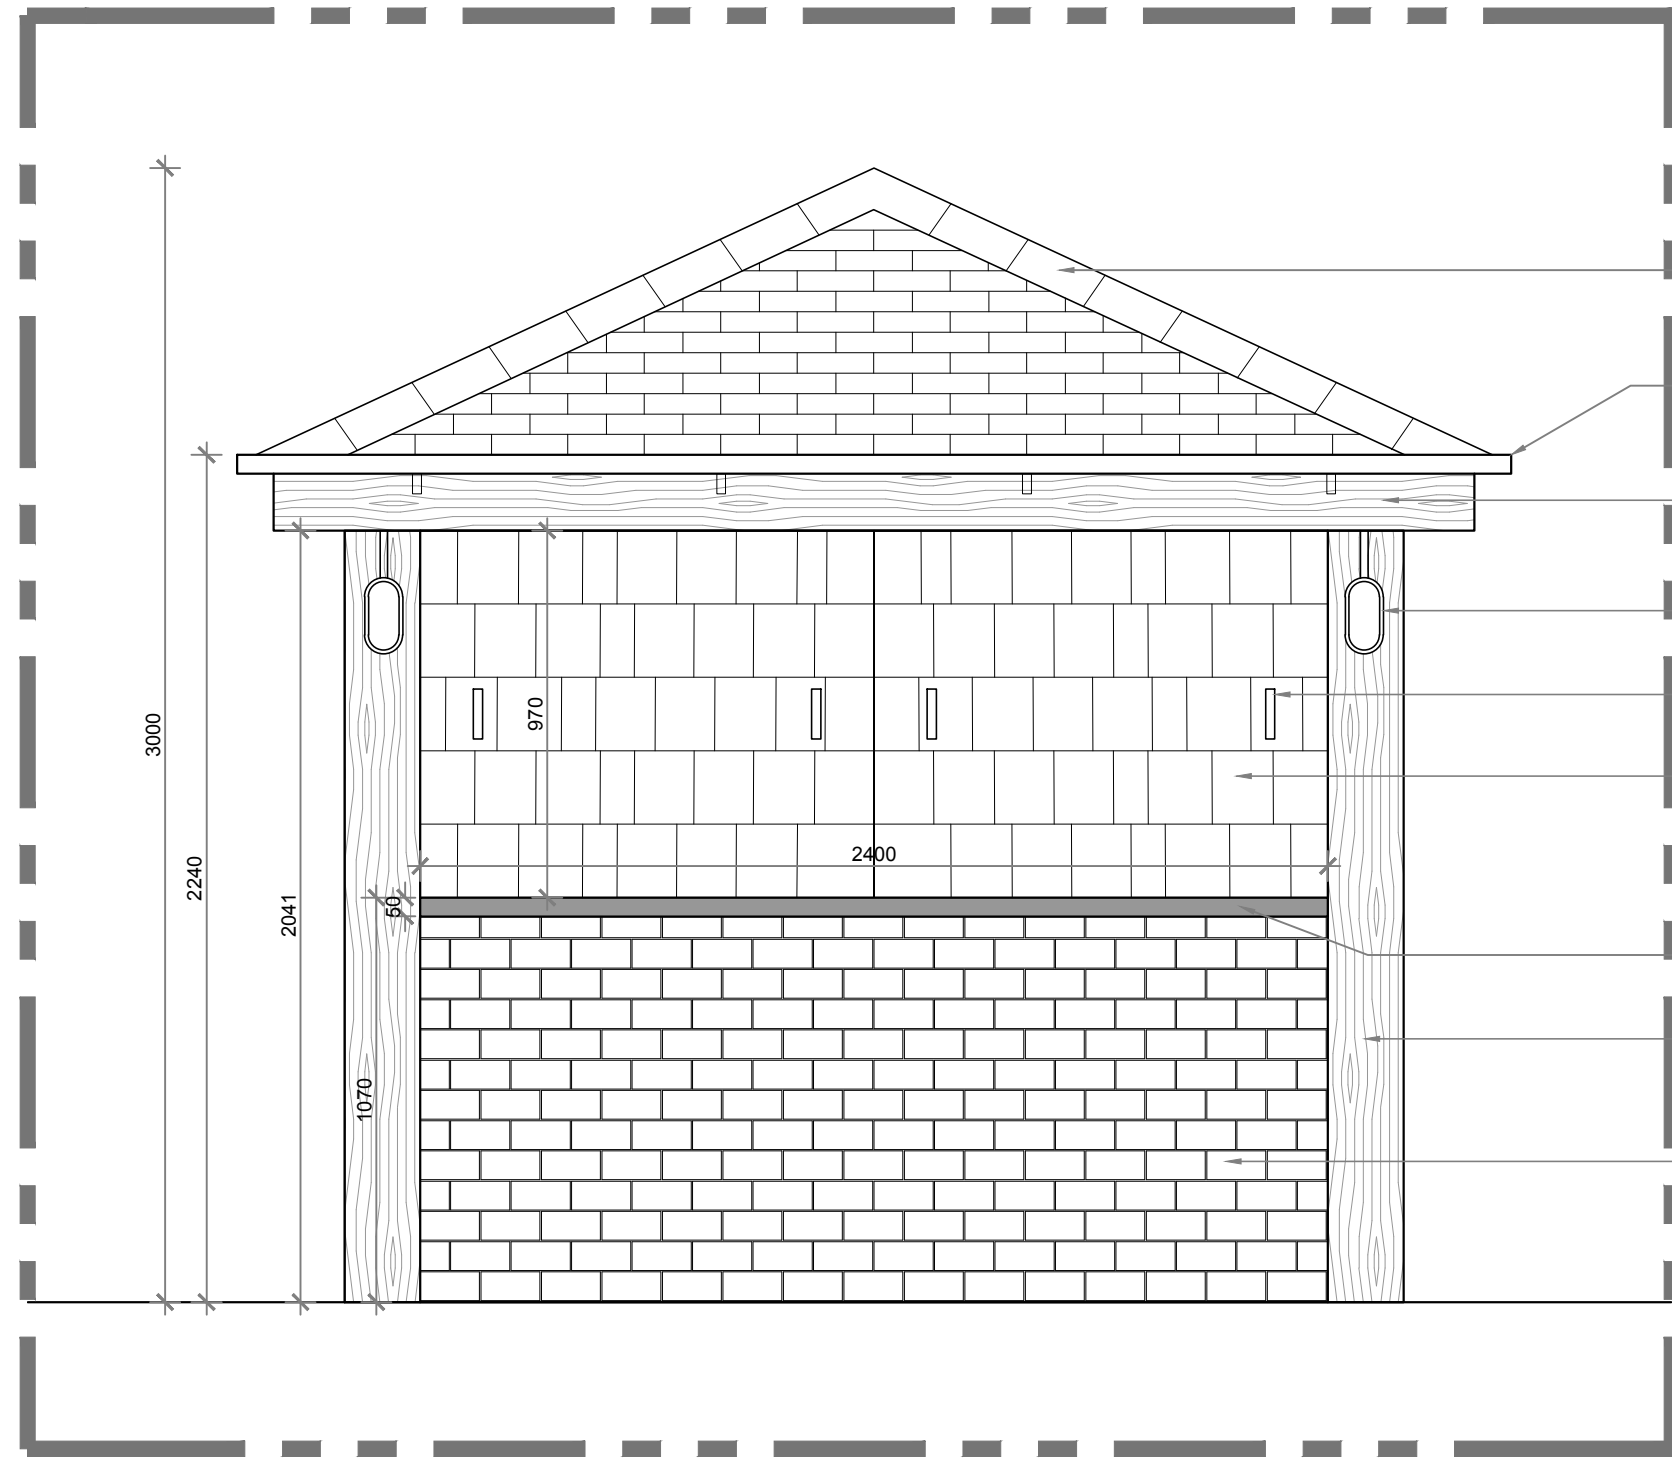


- TIMBER SHINGLES FINISH TO ROOF
- BLACK GUTTERING
- TIMBER FASCIA
- BULKHEAD STYLE WALL LIGHTS
- BLACK METAL HANDLES
- TIMBER SHINGLES FINISH TO REMOVABLE PANELS (LOCKABLE) SAME FINISH USED ON ALL FOUR SIDES
- STAINLESS STEEL COUNTER TOP
- SOLID TIMBER CORNER POSTS
- BRICK SLIP FINISH TO BOARDS, FEATURING AS FINISH ON ALL FOUR SIDES


02 EXTERNAL BAR EXISTING & PROPOSED - ELEVATION A (FRONT - SHOWN CLOSED)
SCALE 1:20 @ A1

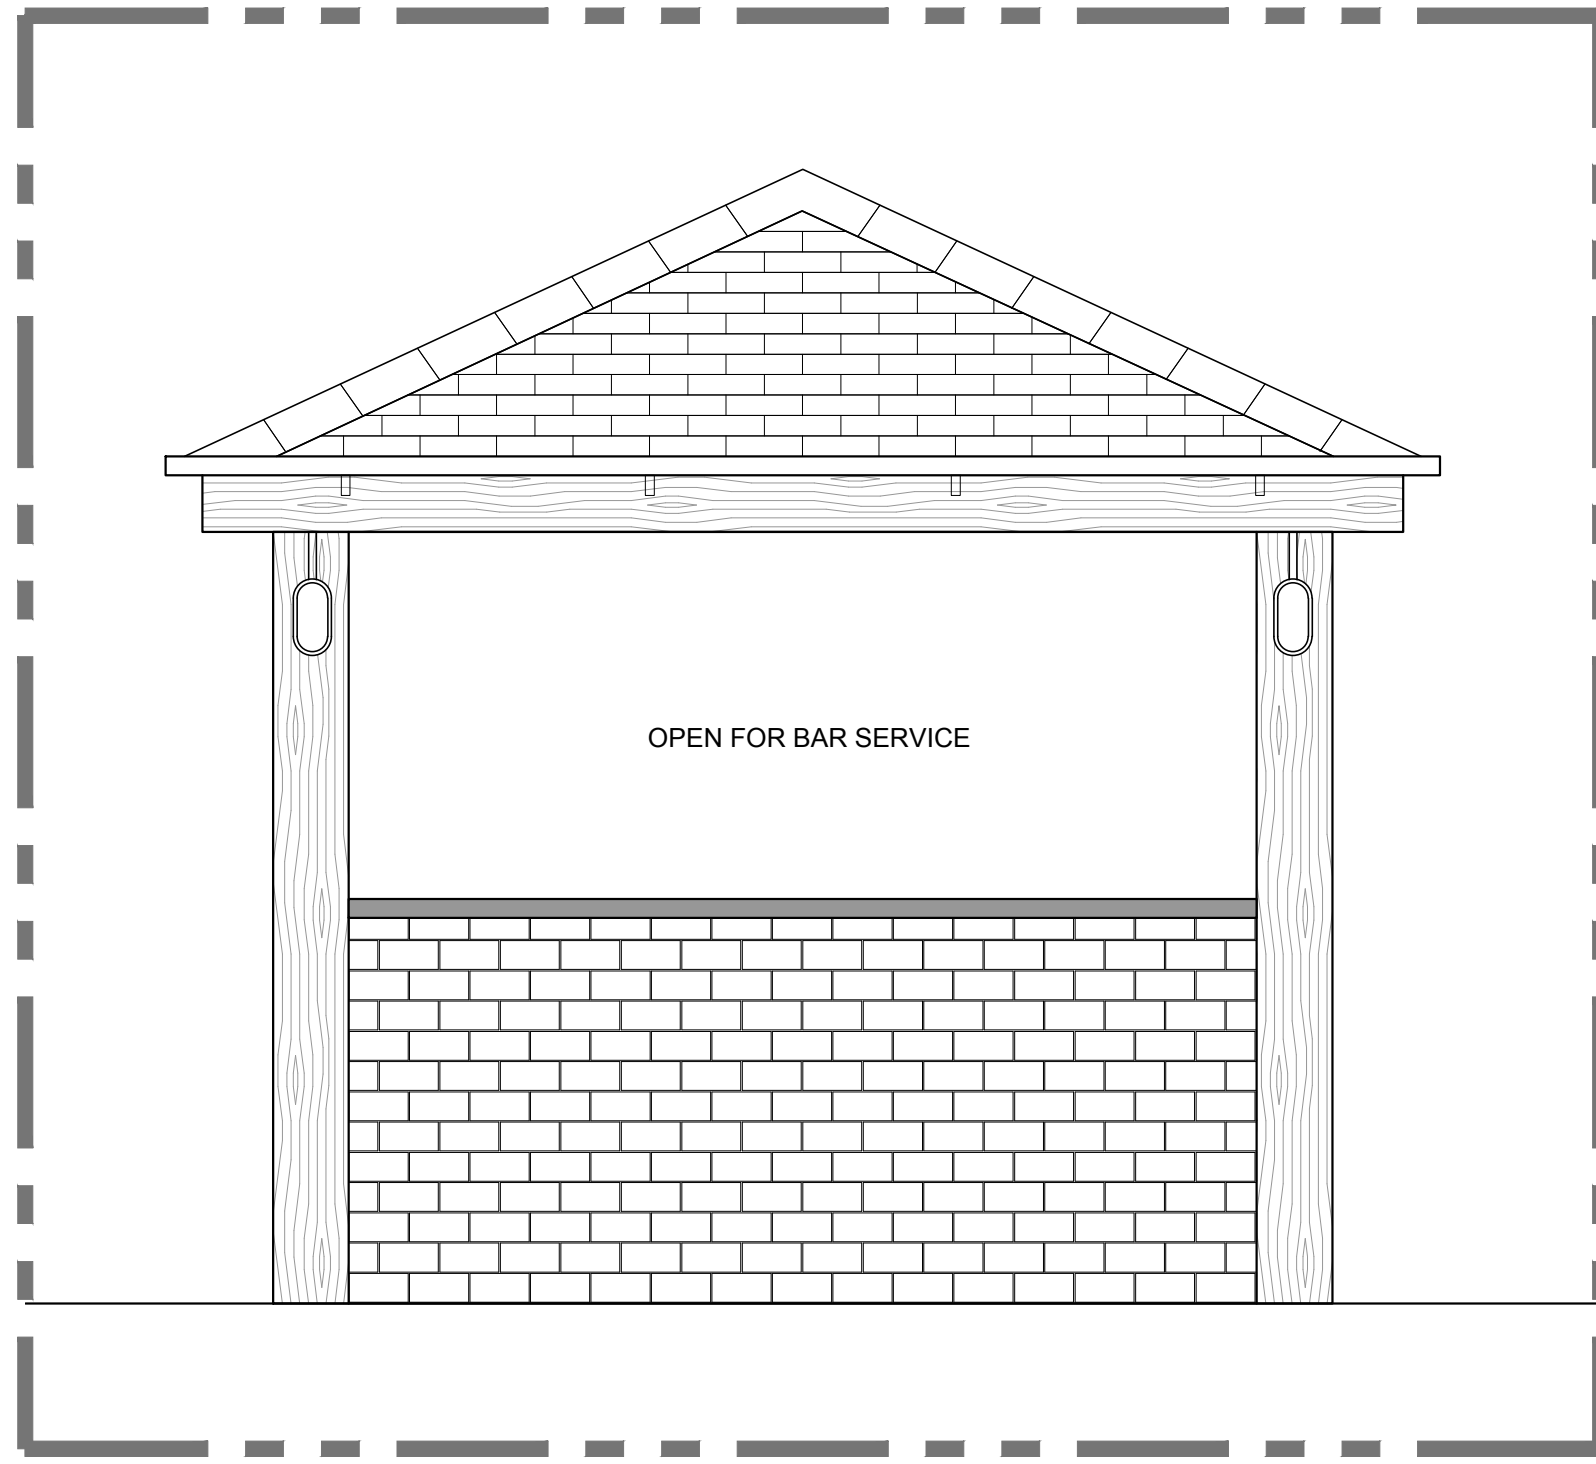

03 EXTERNAL BAR EXISTING & PROPOSED - ELEVATION A (FRONT - SHOWN OPEN)
SCALE 1:20 @ A1

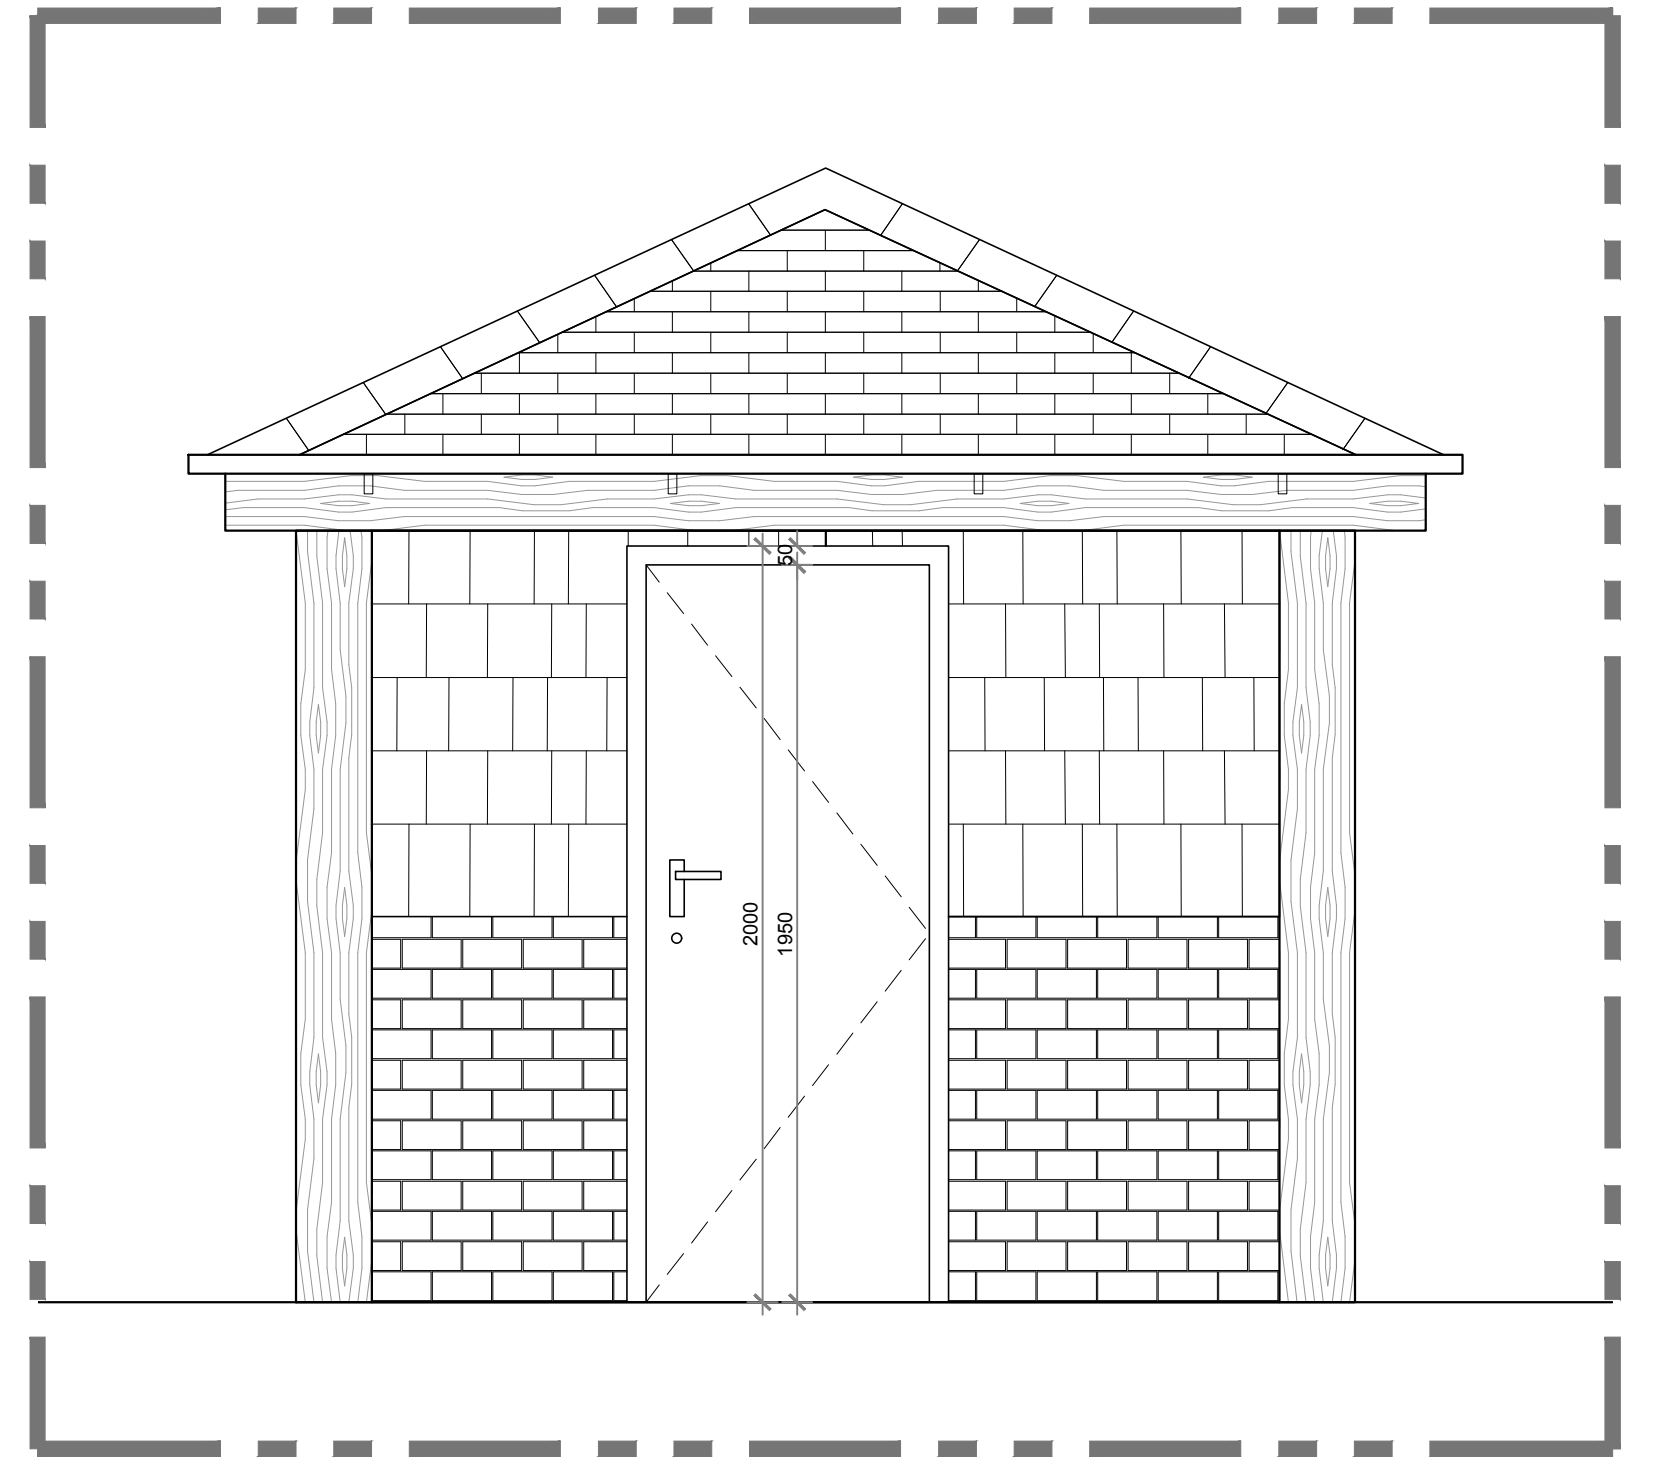


04 EXTERNAL BAR EXISTING & PROPOSED - ELEVATION B
SCALE 1:20 @ A1

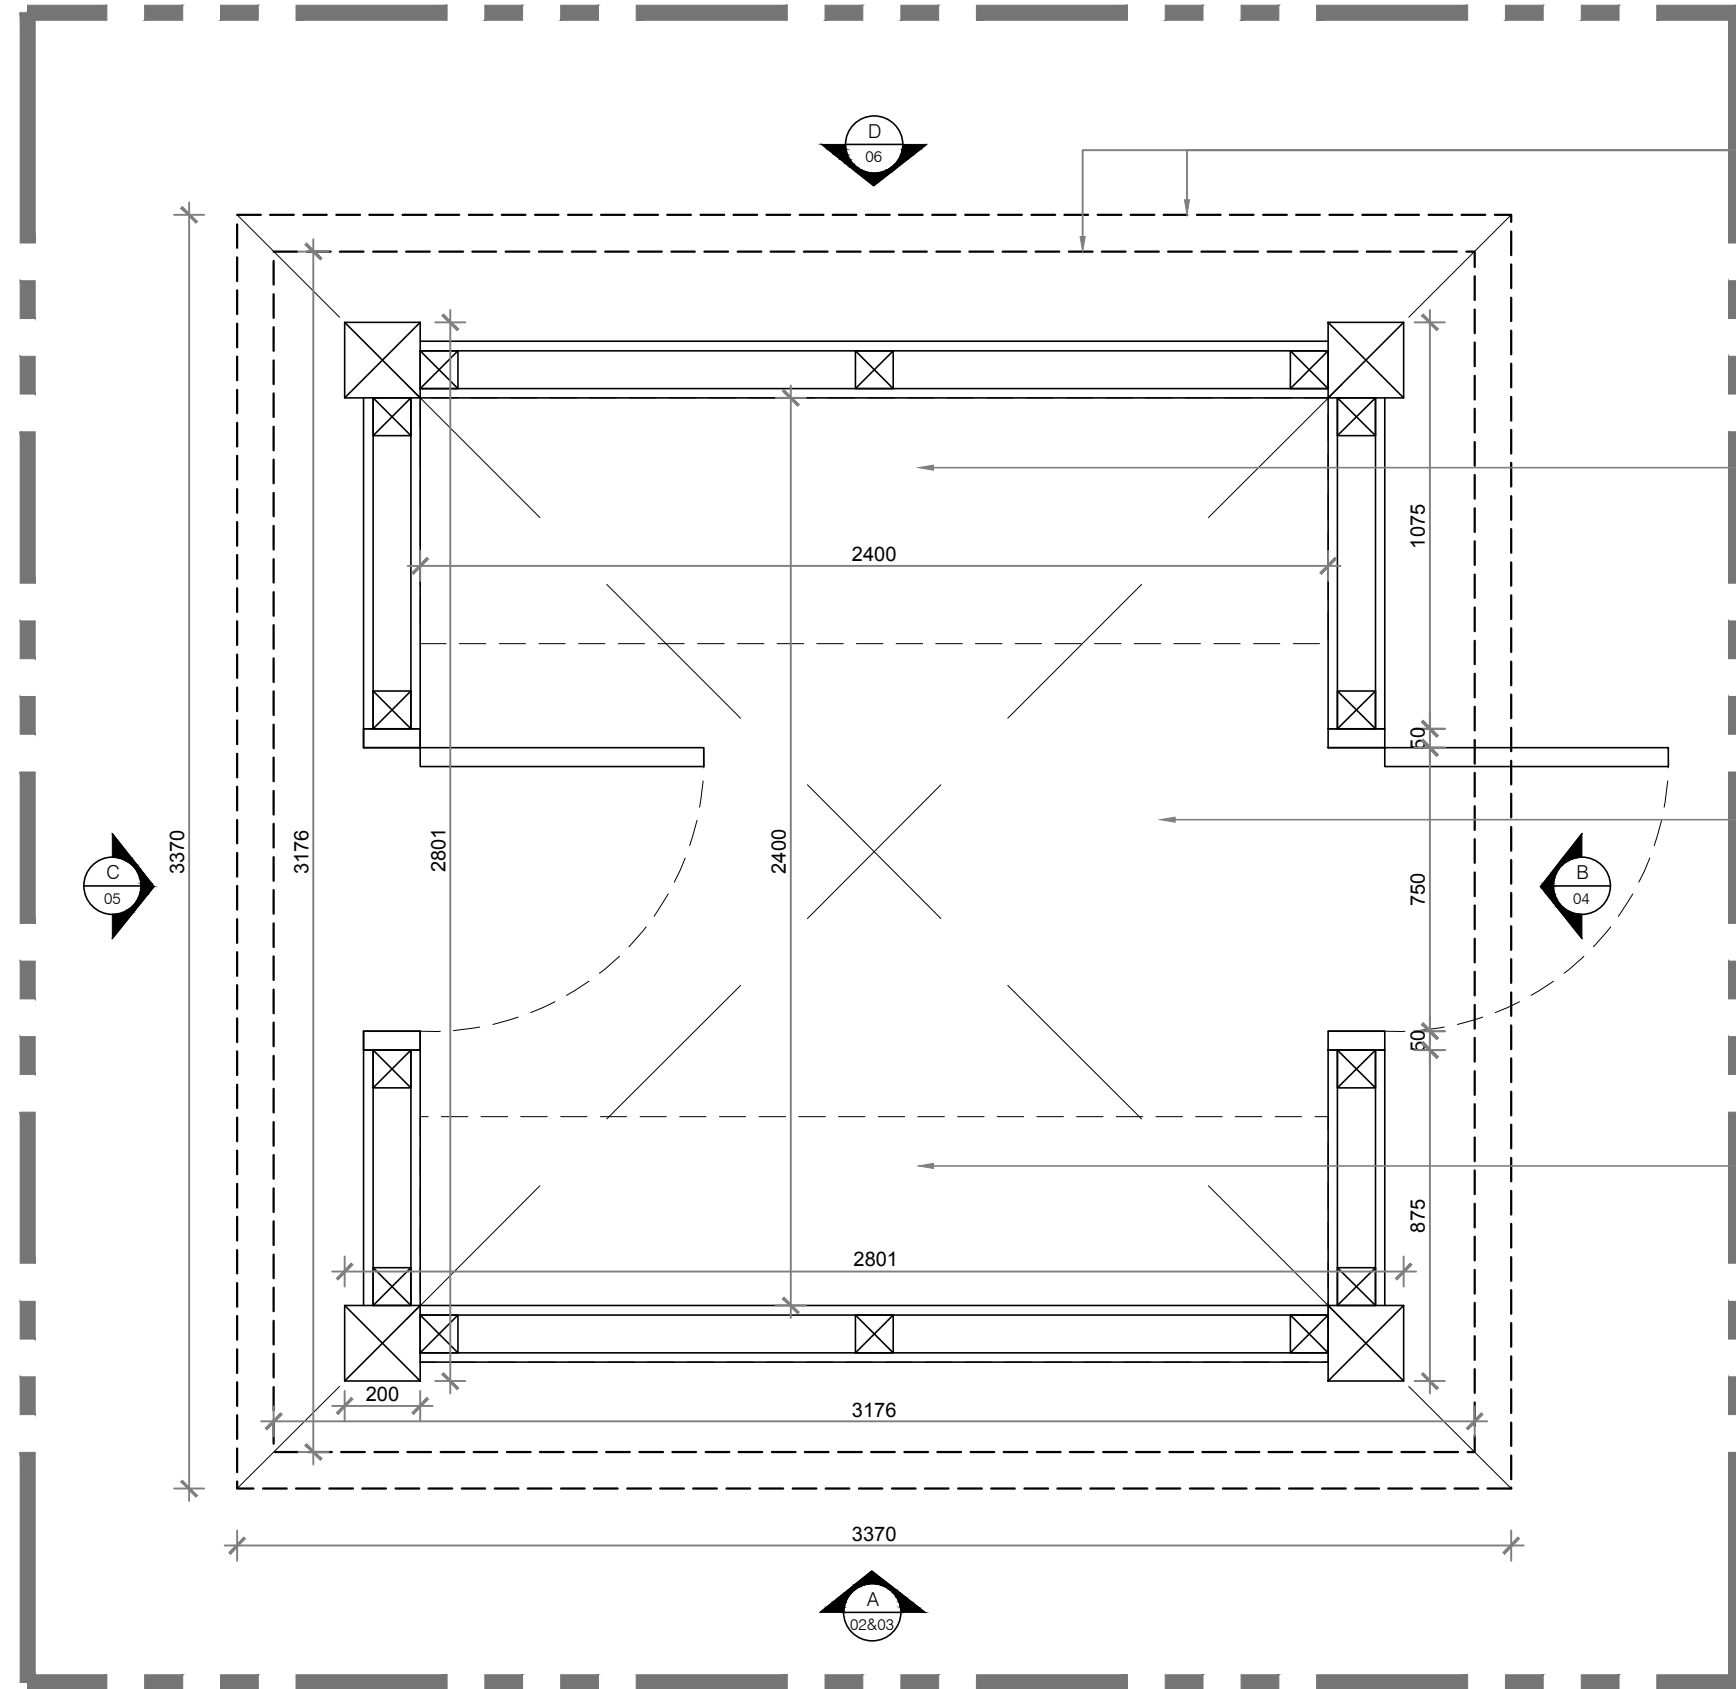


- OUTER DASHED LINES DENOTE EXTENT OF HIGH LEVEL DEMISE
- BACK BAR COUNTER AREA
- NO FLOOR FINISHED - EXPOSED TO EXTERNAL TERRACE FLOOR
- SERVICE HATCH AND COUNTER AREA

01 EXTERNAL BAR EXISTING & PROPOSED - PLAN
SCALE 1:20 @ A1

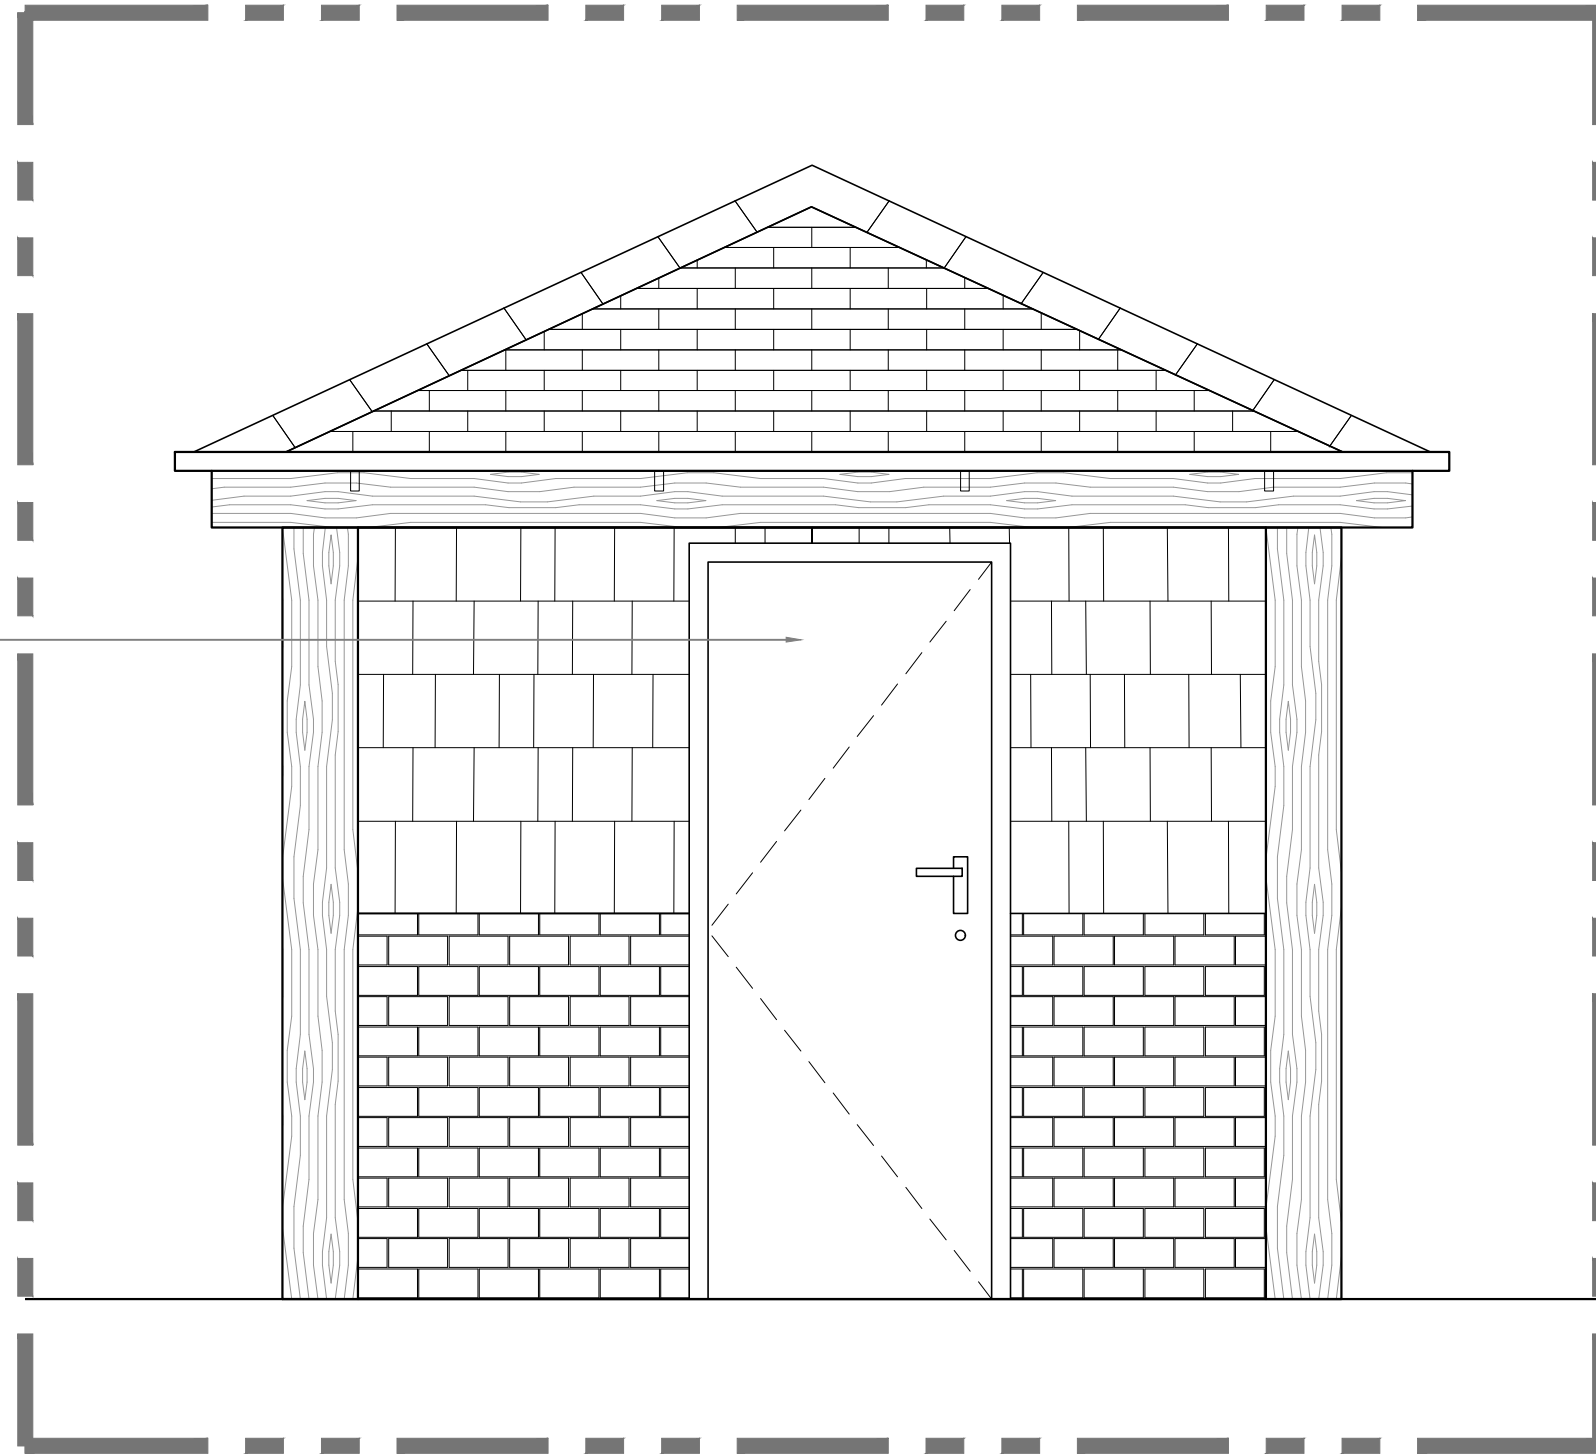

05 EXTERNAL BAR EXISTING & PROPOSED - ELEVATION C
SCALE 1:20 @ A1

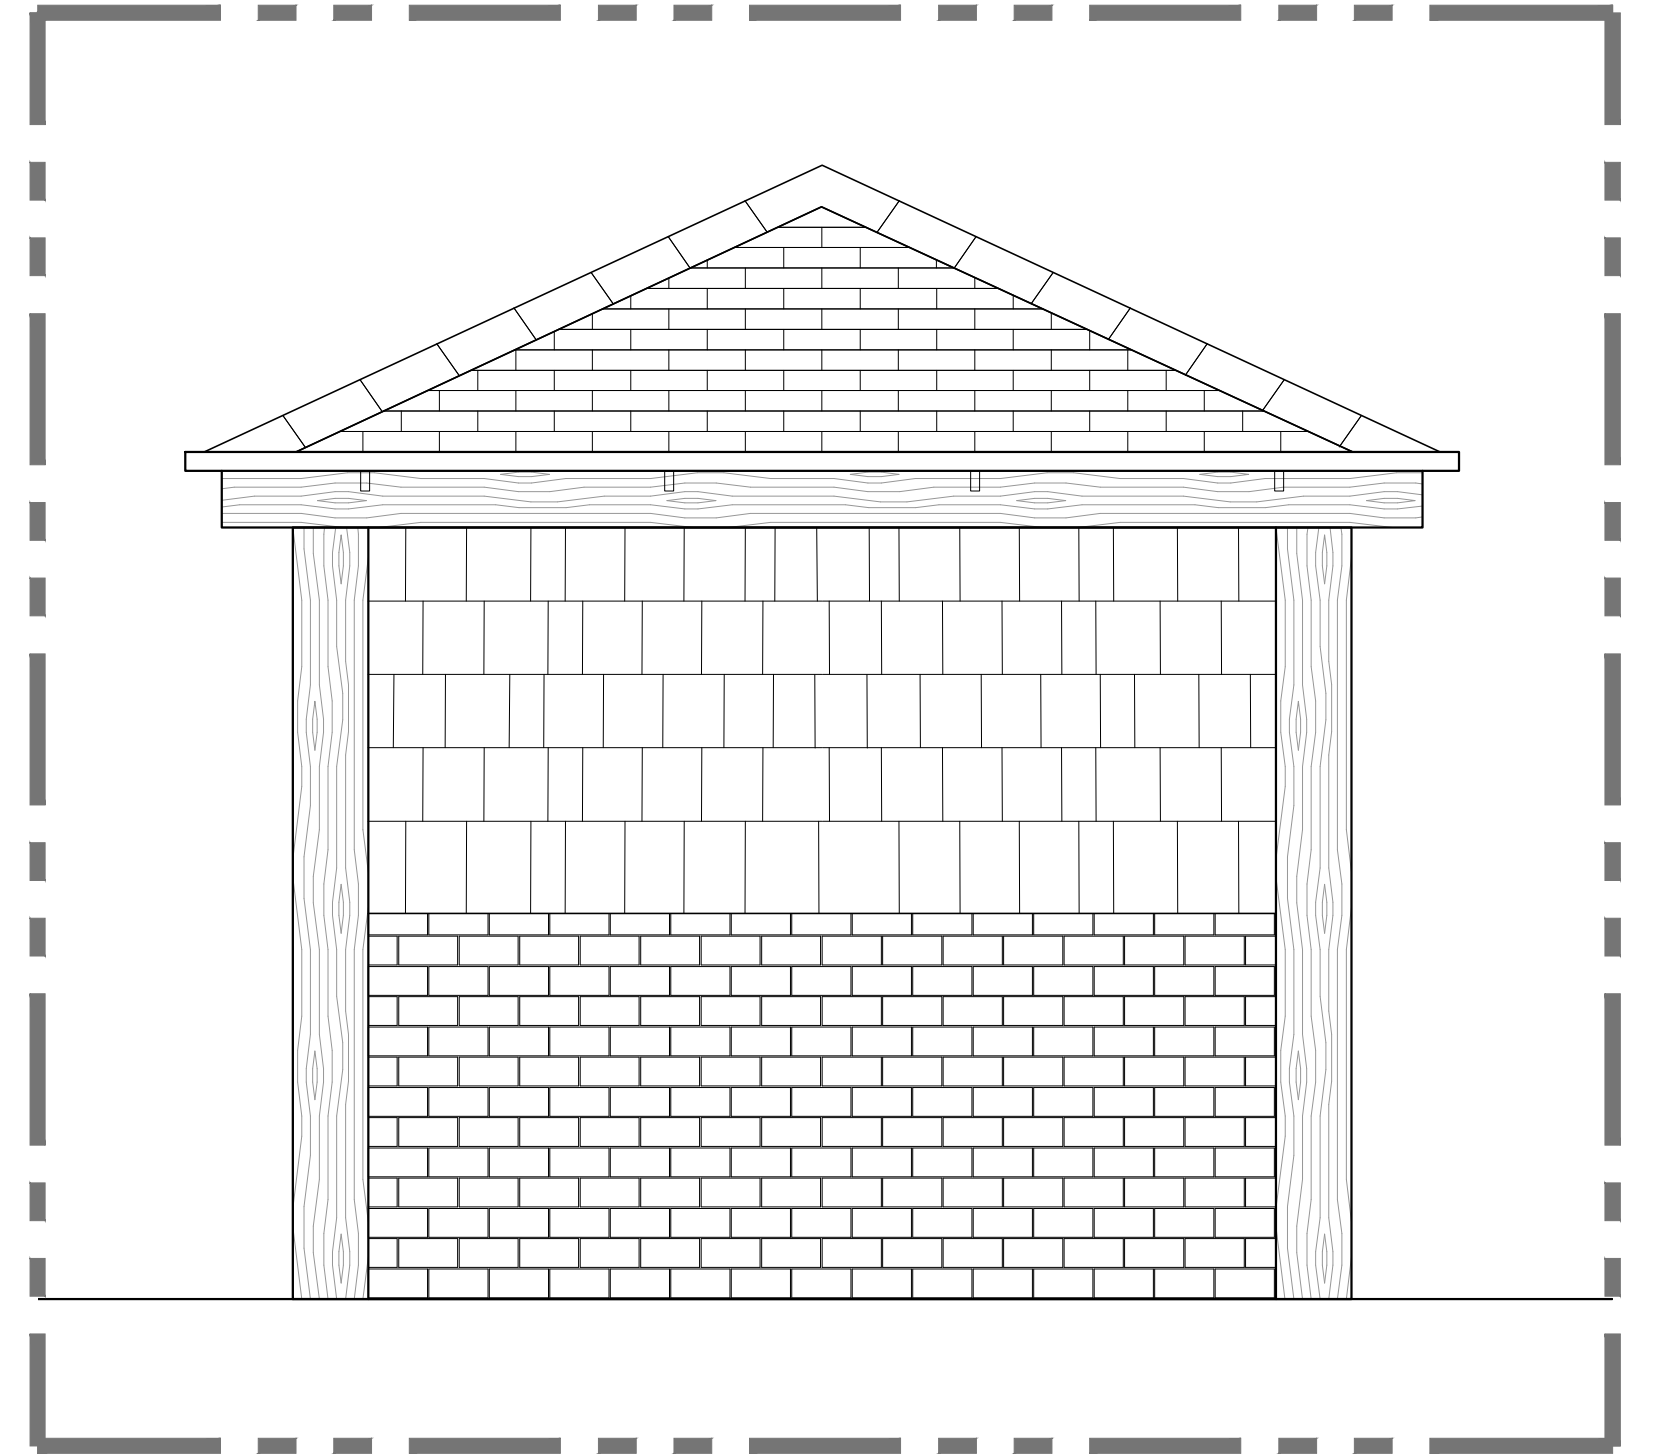

06 EXTERNAL BAR EXISTING & PROPOSED - ELEVATION D (BACK)
SCALE 1:20 @ A1

NOTES: DO NOT SCALE FROM THIS DRAWING ALL DRAWINGS TO BE CHECKED ON SITE COPYRIGHT PROTECTED

- THIS DRAWING IS TO BE READ IN CONJUNCTION WITH SPECIFICATIONS SCHEDULES & DRAWINGS BY THE DESIGNER.
- ALL DIMENSIONS TO BE CHECKED ON SITE PRIOR TO MANUFACTURE. ROD DRAWINGS TO BE ISSUED FOR DESIGNER COMMENT.
- SAMPLE OF ALL FINISHES TO BE SUBMITTED TO DESIGNER FOR APPROVAL.
- ALL DISCREPANCIES AND OMISSIONS ON SITE MUST BE REPORTED TO DESIGNER FOR THEIR COMMENTS OR APPROVAL PRIOR TO COMMENCING WORK.
- ALL ELECTRICAL, LIGHTING, HVAC AND PLUMBING ISSUES TO BE REFERRED TO ENGINEERS DRAWINGS PRIOR TO COMMENCEMENT OF WORKS.
- THE DESIGNS ARE SUBJECT TO APPROVAL BY STATUTORY AUTHORITIES AND ANY NECESSARY ALTERNATIONS SHOULD BE MADE IF REQUIRED TO COMPLY WITH STATUTORY REQUIREMENTS.

FOR
INFORMATION

Location Plan (NTS)

Client THE PRIORY
Project TERRACE BAR
CAERLEON NP181AG
Drawing TERRACE BAR
EXISTING & PROPOSED

Drawing No.
103

Date
24/07/25

Scale
1:20 @ A1

Revision
—

Drawn By
SLP