



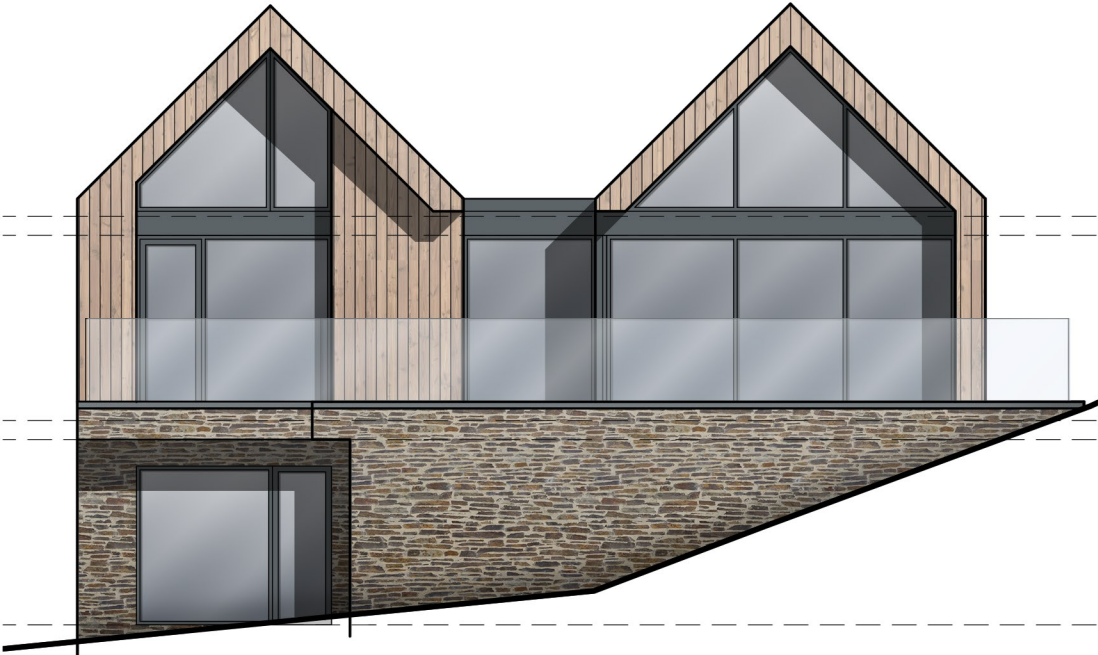

North Facing (Principal) Elevation

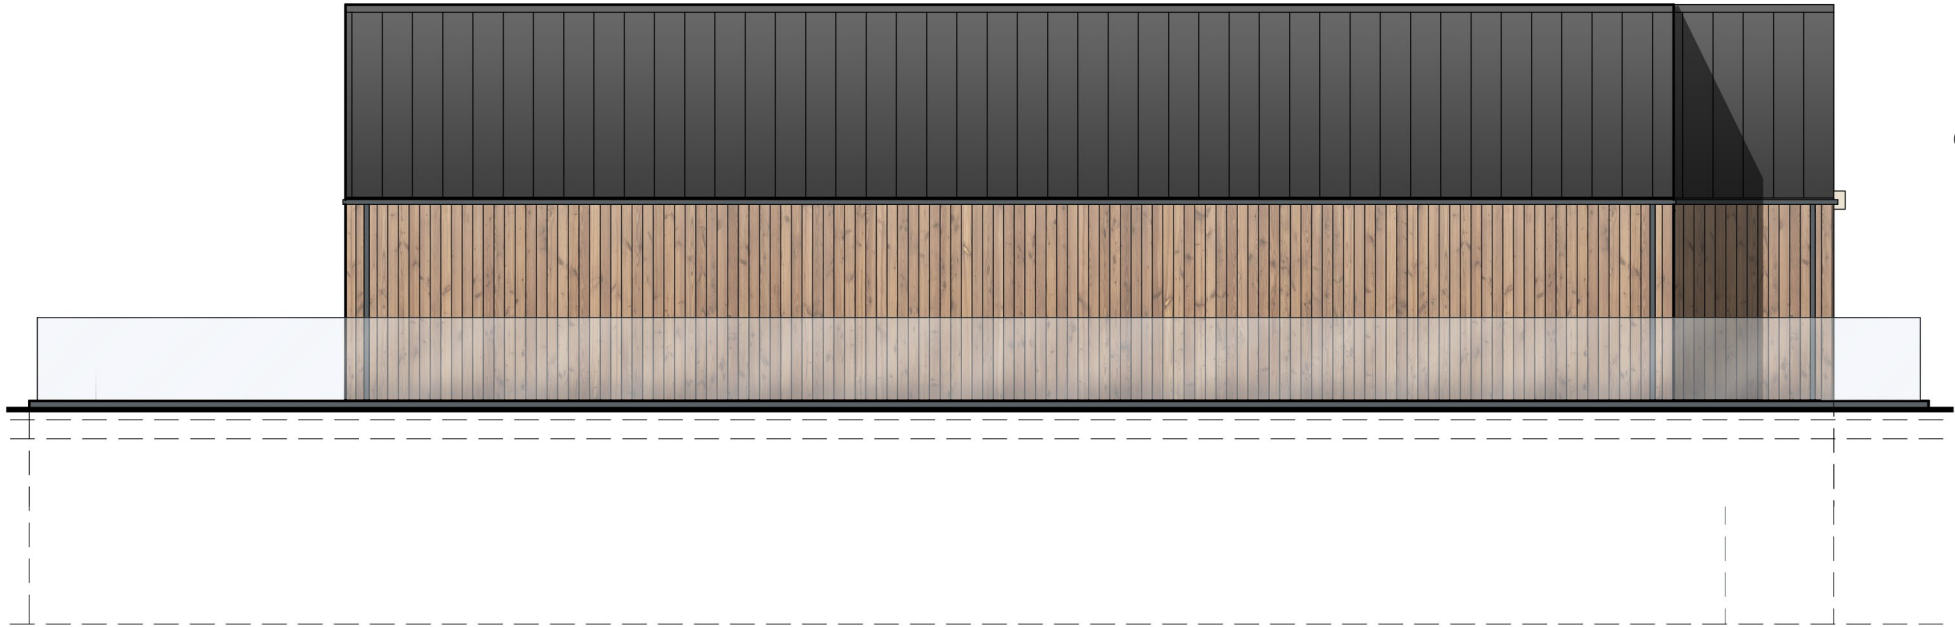

West Facing Elevation



South Facing Elevation



East Facing Elevation

Little Hunters Lodge Penhow, Chepstow NP26 3AD		Job No. 24_057 Dwg No. AL(0)11	Rev. A
Title Proposed Elevations			
Date 25/07/2025	Drawn	Scale 1:100 @ A3	
		Architects · Town planners Environmental & Urban design	
Unit 1A, Compass Business Park, Pacific Road, Cardiff. CF24 5HL		www.cjarchitects.co.uk tel: 029 20462100	