


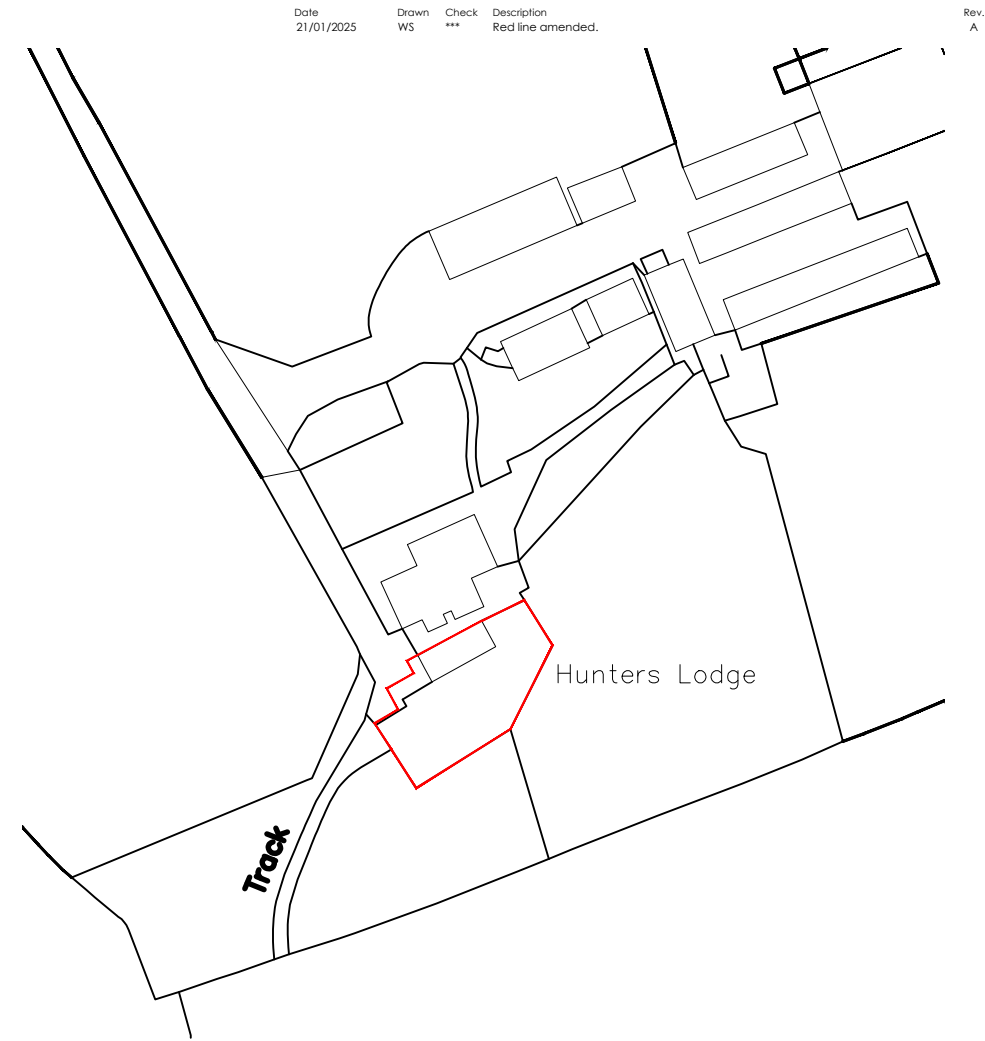

Location Plan (1:500)



Location Plan (1:1250)

Date	Drawn	Check	Description
21/01/2025	WS	***	Red line amended.

Rev.
A

Little Hunters Lodge Penhow, Chepstow NP26 3AD		Job No. 24_057
Title Location Plan		Dwg No. AL(90)01
Date 12/11/2024	Drawn	Rev. A
Scale 1:500 & 1:1250 @ A3		



Architects · Town planners
Environmental & Urban design

Unit 1A, Compass Business Park,
Pacific Road, Cardiff. CF24 5HL

www.cjarchitects.co.uk
tel: 029 20452100