
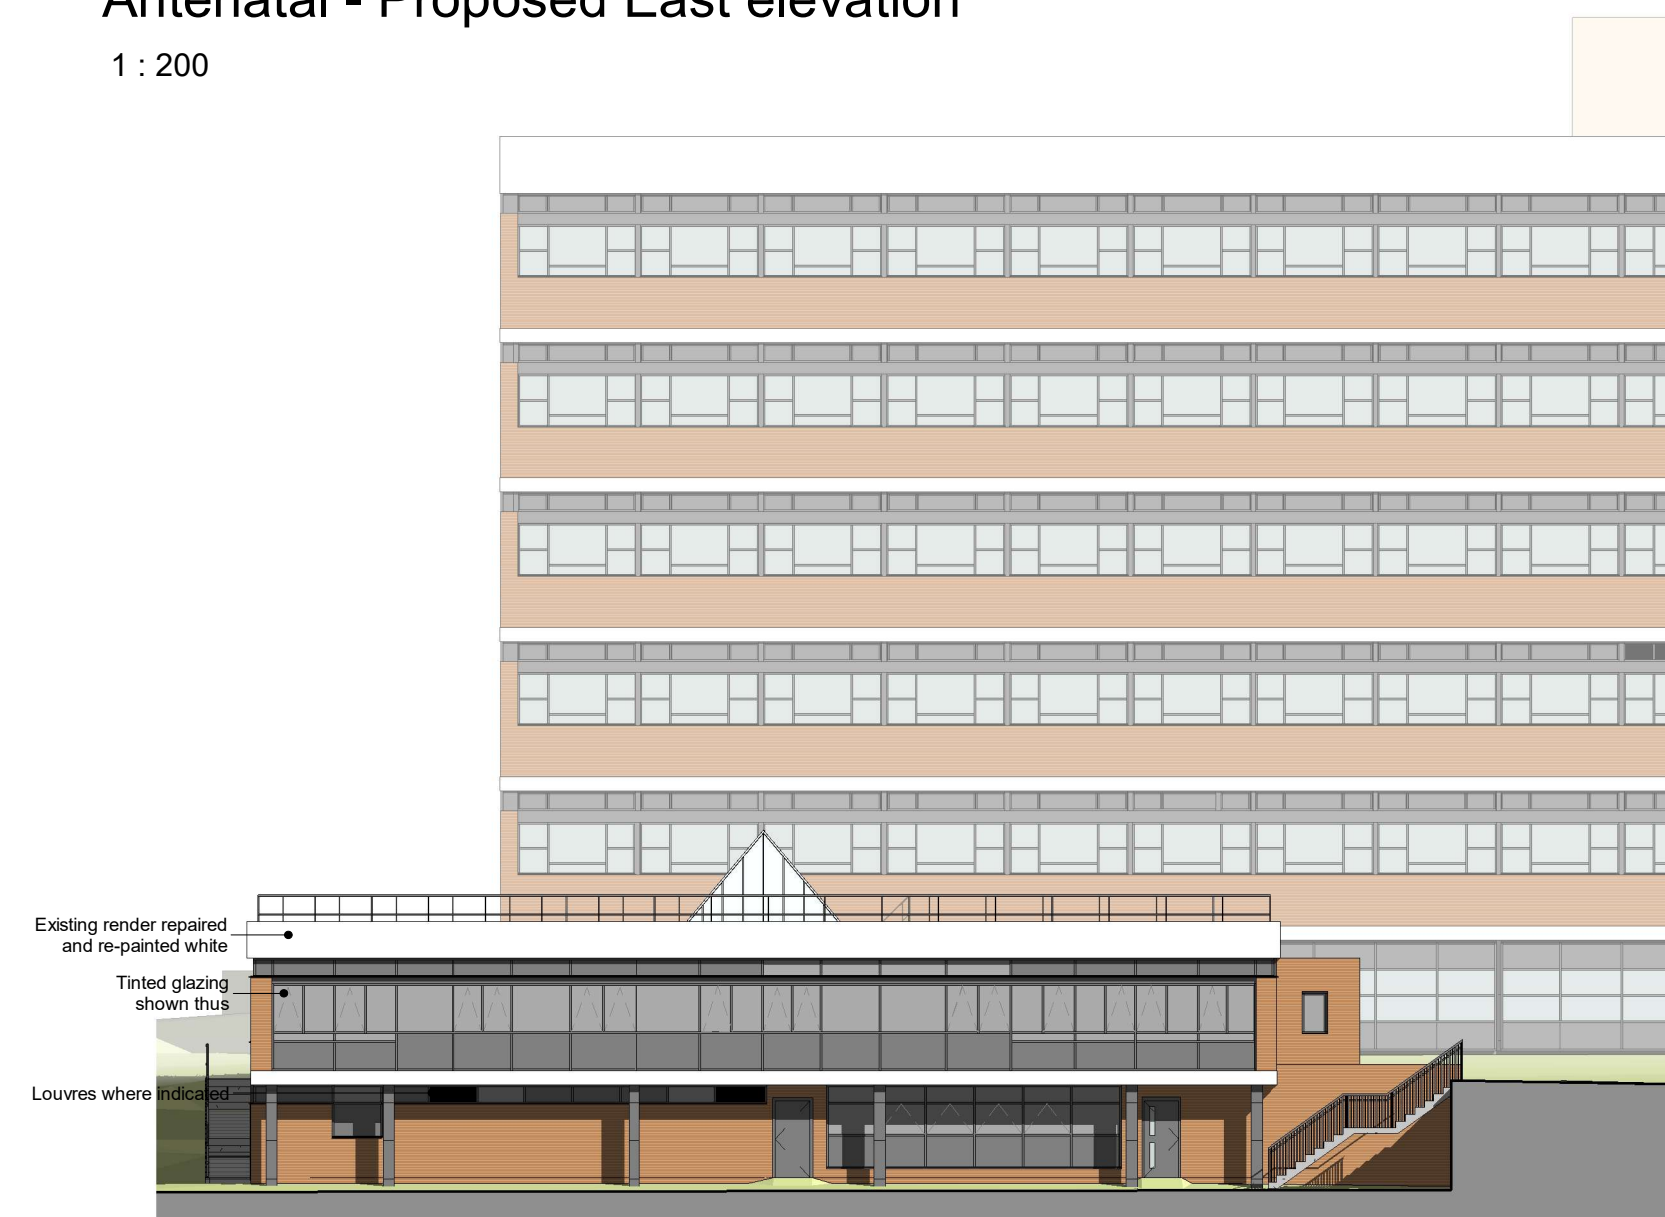


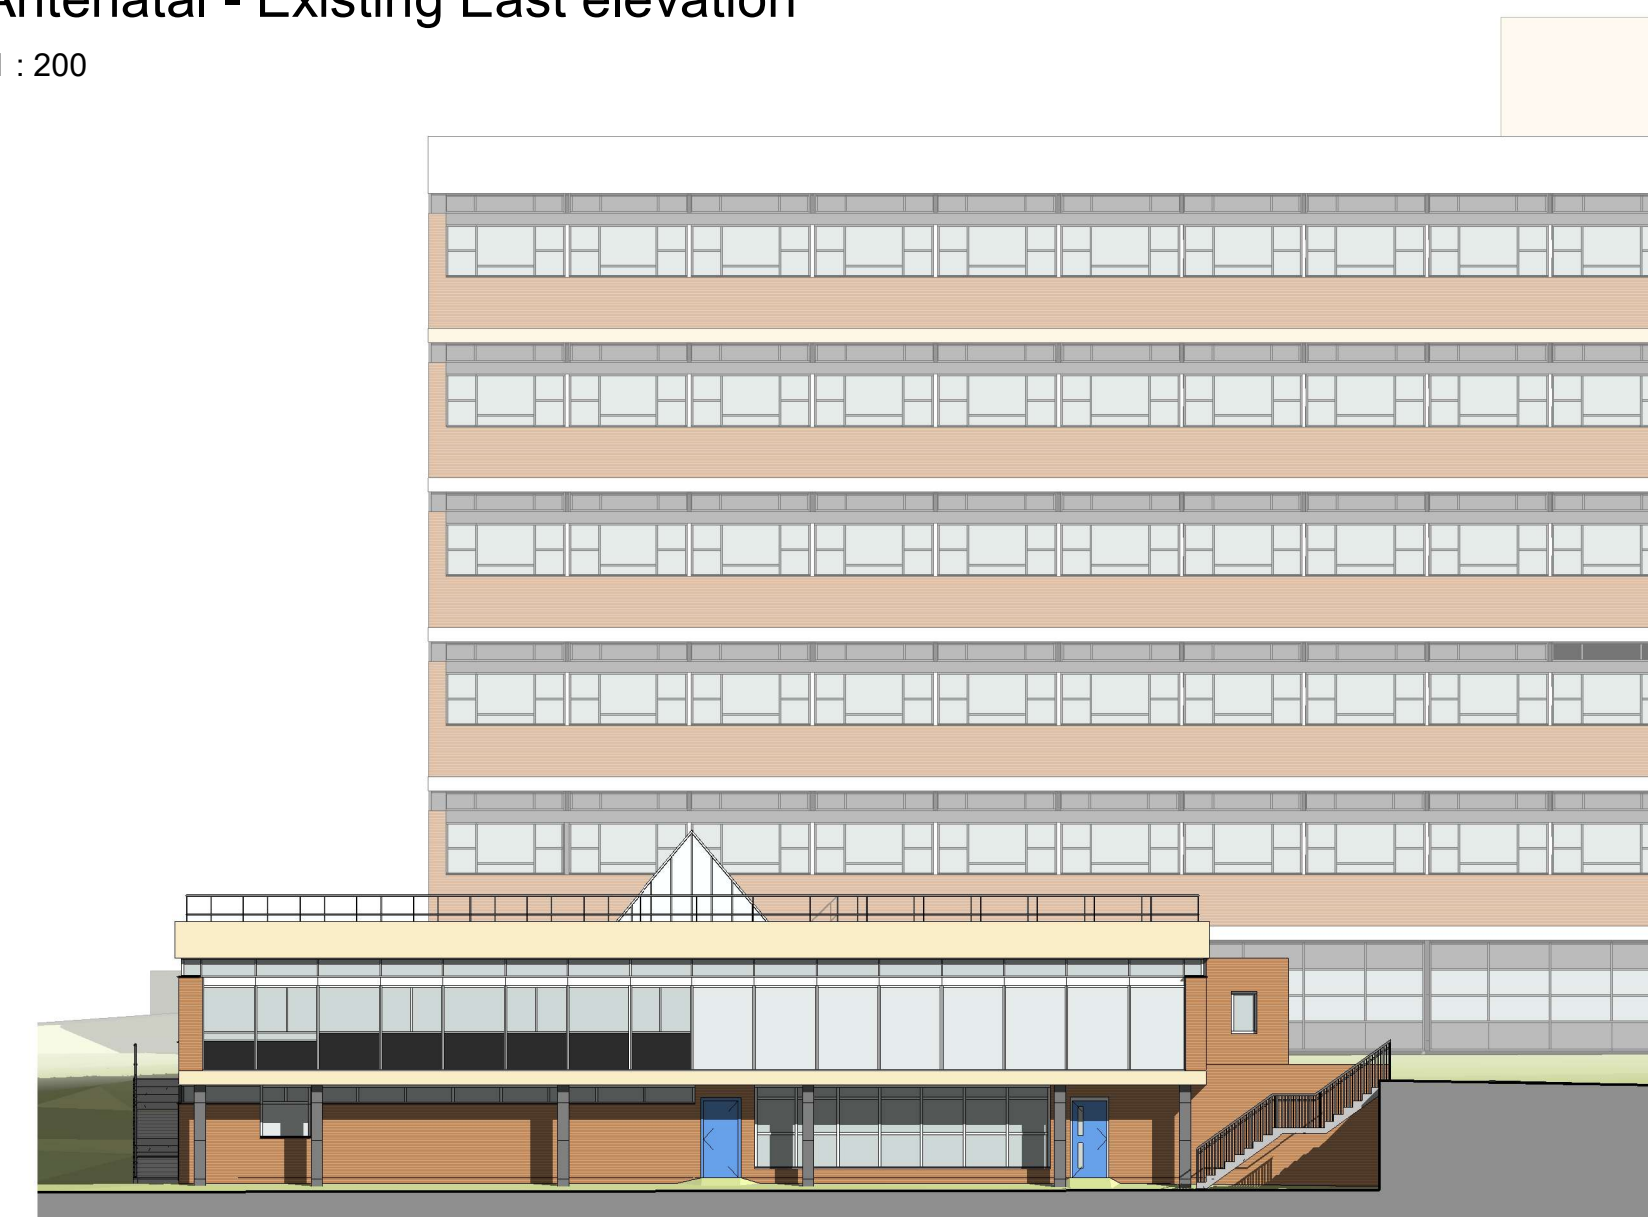

This drawing must not be scaled.
Figured dimensions, levels, etc. only are to be used.
Any inaccuracies, etc. must be notified to the Project Supervisor. This drawing is copyright detail drawings and larger scale drawings take precedence over smaller scale drawings.

[illegible]

PROJECT TITLE
Royal Gwent Hospital
Cardiff Road, Newport
Replacement of windows in Antenatal

DRAWING TITLE
Antenatal - Existing and proposed elevations

DRAWN BY **NH** CHK BY **-**

PROJECT REF: **BGH B** SCALE: **1:200** original paper size of A1

REVISION	DATE
----------	------

STATUS **PI** SUITABILITY Issued for Planning Approval

DRAWING NO.						
Project	Originator	Volume	Level	Type	Role	Number
RGH B	ABUHB	XX	XX	DR	A	401