Antenatal - Typical window types 01

1 : 25

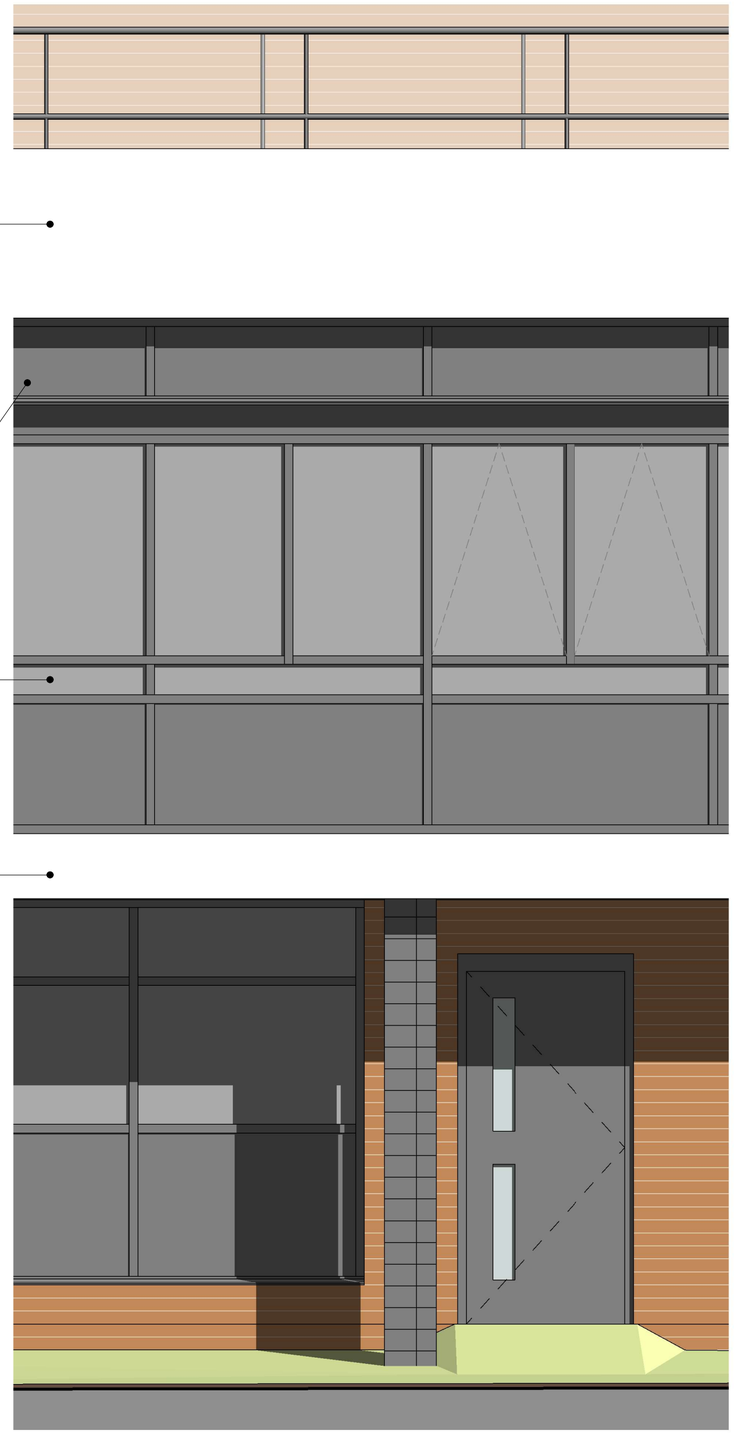

Antenatal - Typical window types 02

1 : 25

This drawing must not be scaled.
Figured dimensions, levels, etc. only are to be used.
Any inaccuracies, etc. must be notified to the Project Supervisor. This drawing is copyright detail drawings and larger scale drawings take precedence over smaller scale drawings.

GENERAL NOTES

REVISIONS

Rev	Date	Description	By

Bwrdd Iechyd Prifysgol Aneurin Bevan University Health Board

Works & Estates Management Centre
St. Cadocs Hospital
Lodge Road
Caerleon
NP18 3XQ

PROJECT TITLE
Royal Gwent Hospital
Cardiff Road, Newport
Replacement of windows in Antenatal

DRAWING TITLE
Proposed window types

DRAWN BY NH

CHK BY

PROJECT REF RGH B

SCALE 1 : 25 original paper size of A2

REVISION

DATE

STATUS

SUITABILITY

DRAWING NO.

Project	Originator	Volume	Level	Type	Role	Number
RGH B	ABUHB	XX	XXX	DT	A	105

01/09/2026 15:20:44 C:\Users\ni333663\OneDrive - NHS Wales\Facilities Hard FM - ROYAL GWENT HOSPITAL\RGH - B BLOCK WINDOWS\17 Drawings\Model - Rev c.rvt