



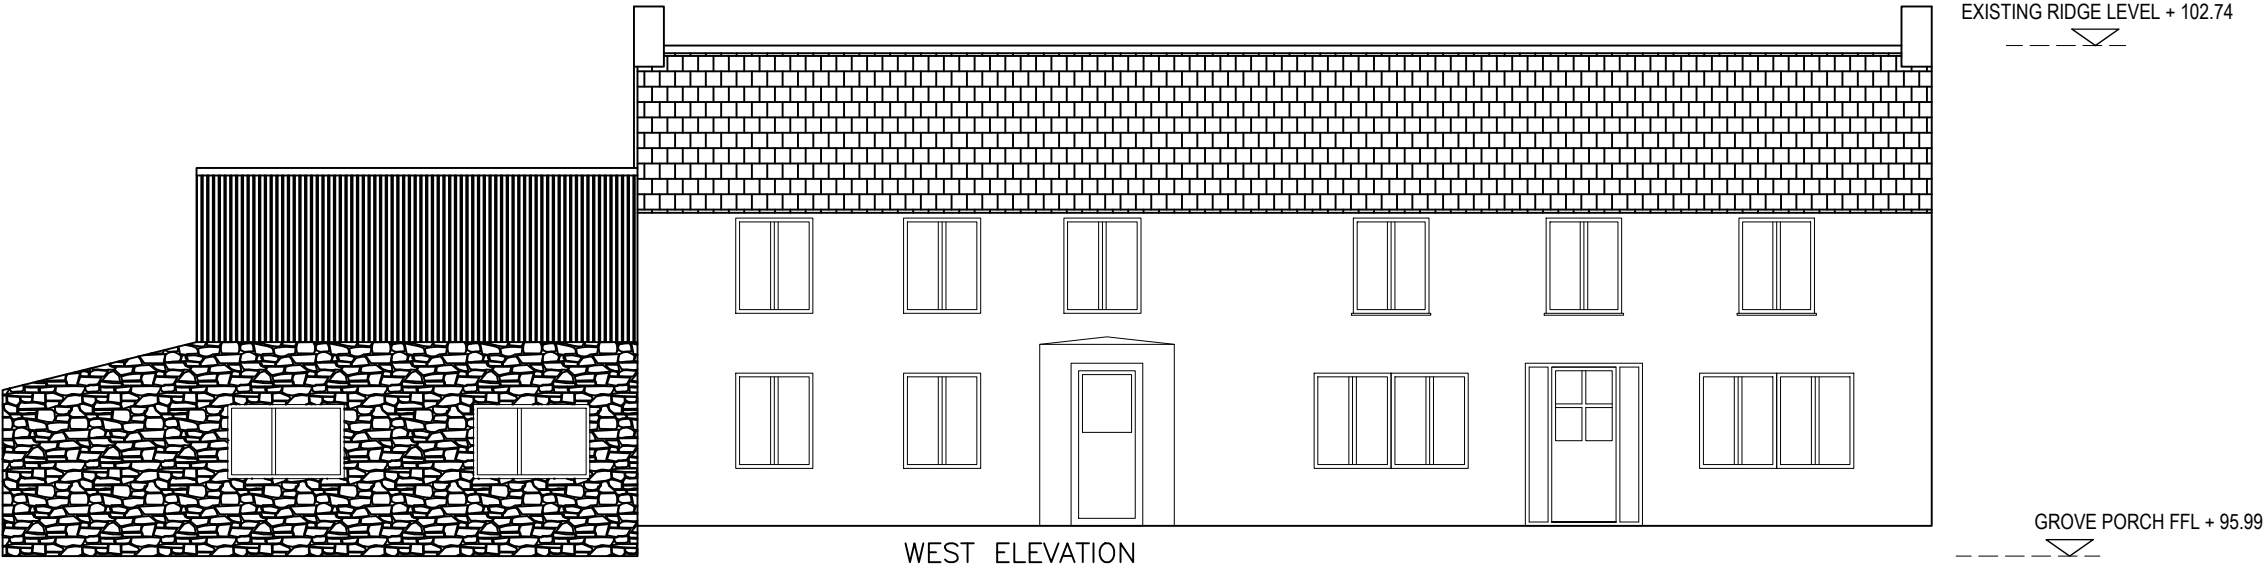


REVISION HISTORY			
REV:	DESCRIPTION:		DATE:
01	PLANNING APPLICATION		DEC 25
William Laws OS Grid Ref: The Grove ST 41183 90696 Bowden's Lane Penhow Latitude: 51° 36' 43" N Caldicot Longitude: 2° 51' 2" W NP26 3AA			
PROJECT TITLE: THE GROVE, NP26 3AA			
DRAWING TITLE: THE GROVE & CASTLE VIEW: EXISTING ELEVATIONS			
SCALE AT A3: 1:100	DATE: DEC 25	DRAWN: WL	SHEET: 1/2
DRAWING NO: GRO_015			REVISION: 01

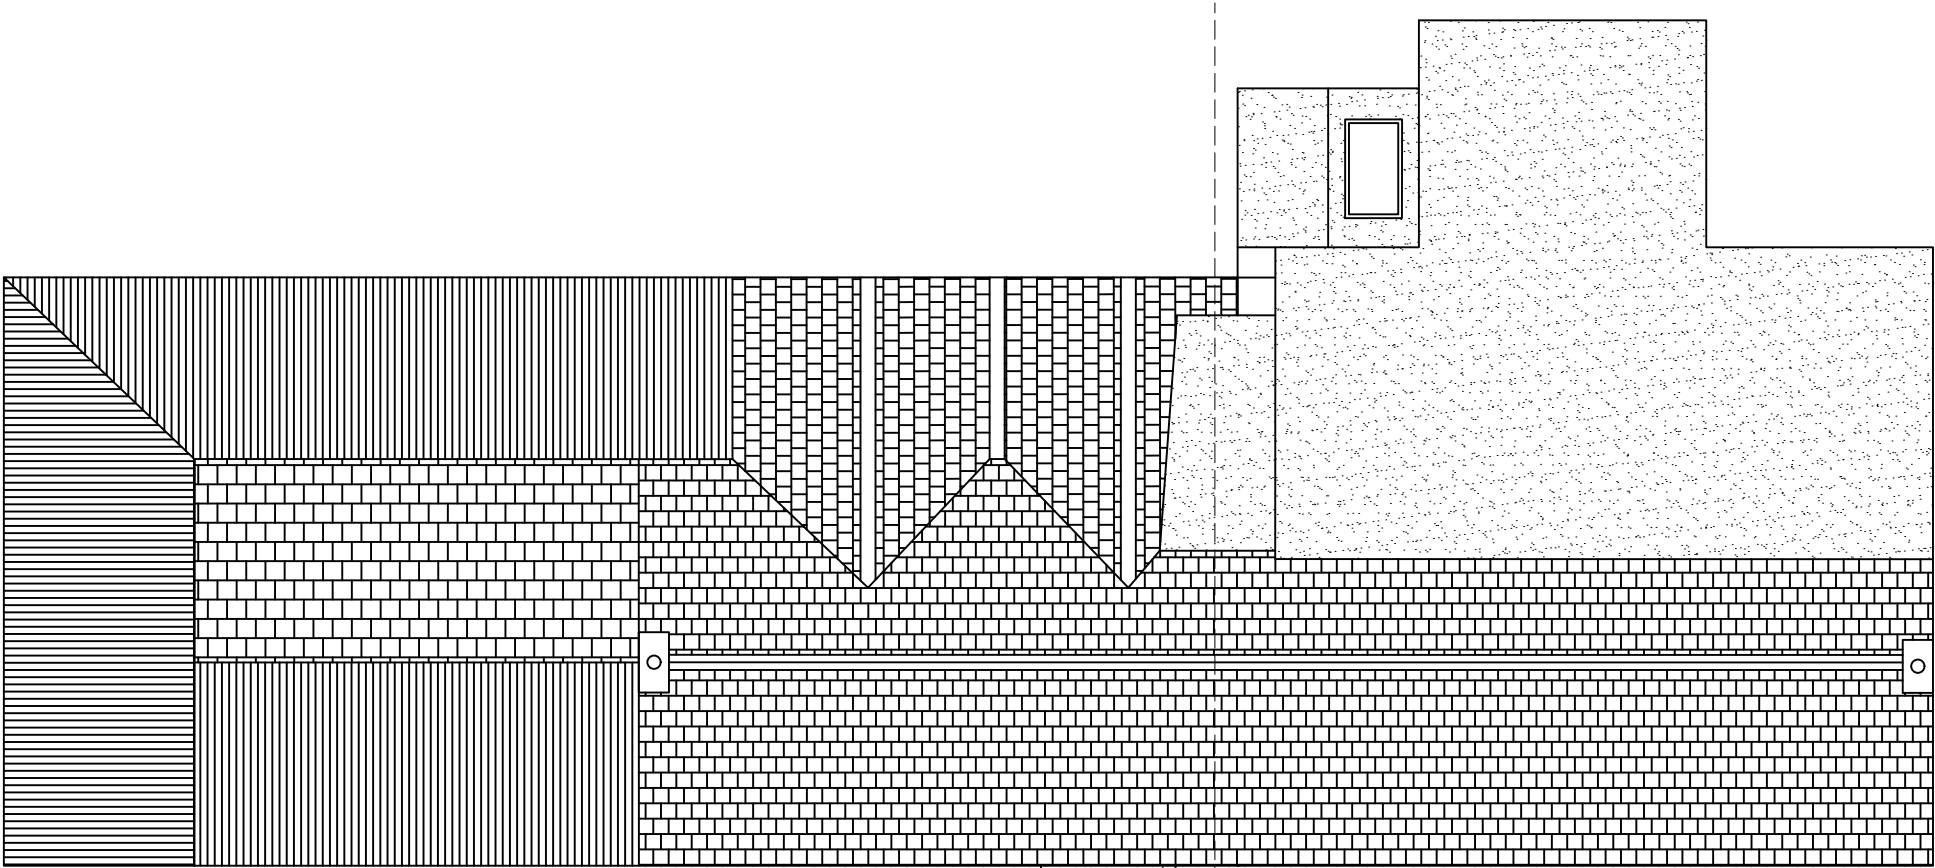

THE GROVE

CASTLE VIEW

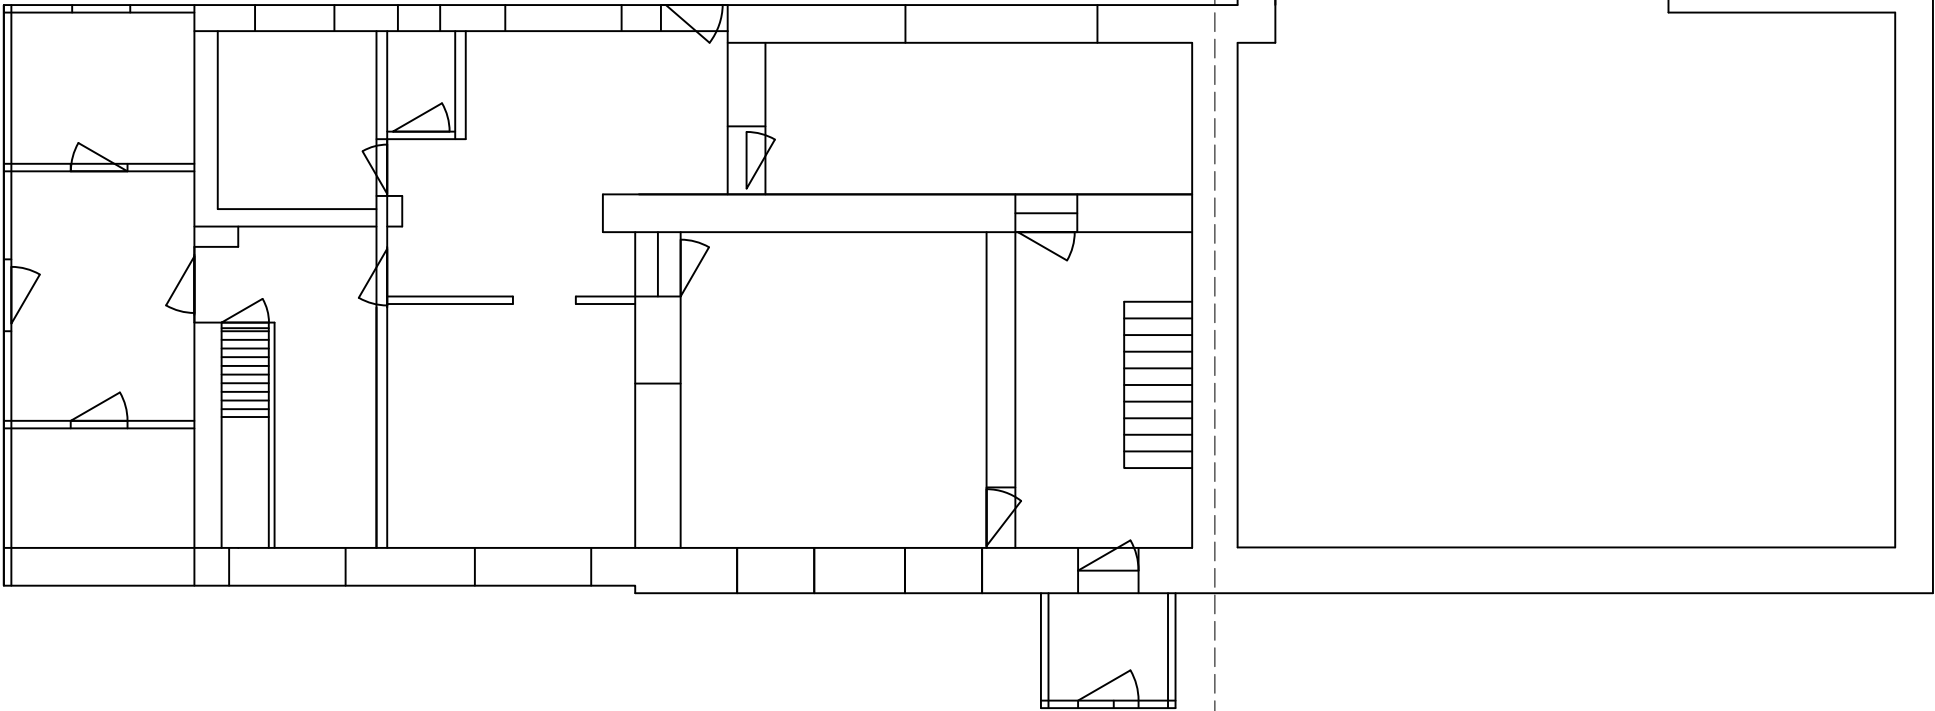

REVISION HISTORY			
REV:	DESCRIPTION:		DATE:
01	PLANNING APPLICATION		DEC 25
William Laws OS Grid Ref: The Grove ST 41183 90696 Bowden's Lane Penhow Latitude: 51° 36' 43" N Caldicot Longitude: 2° 51' 2" W NP26 3AA			
PROJECT TITLE:			
THE GROVE, NP26 3AA			
DRAWING TITLE:			
THE GROVE & CASTLE VIEW: EXISTING PLANS			
SCALE AT A3:		DATE:	DRAWN:
1:100		DEC 25	WL
DRAWING NO:			SHEET:
GRO_015			1/2
			REVISION:
			01