



Notes:


All Dimensions to be checked on site
All Rights Reserved

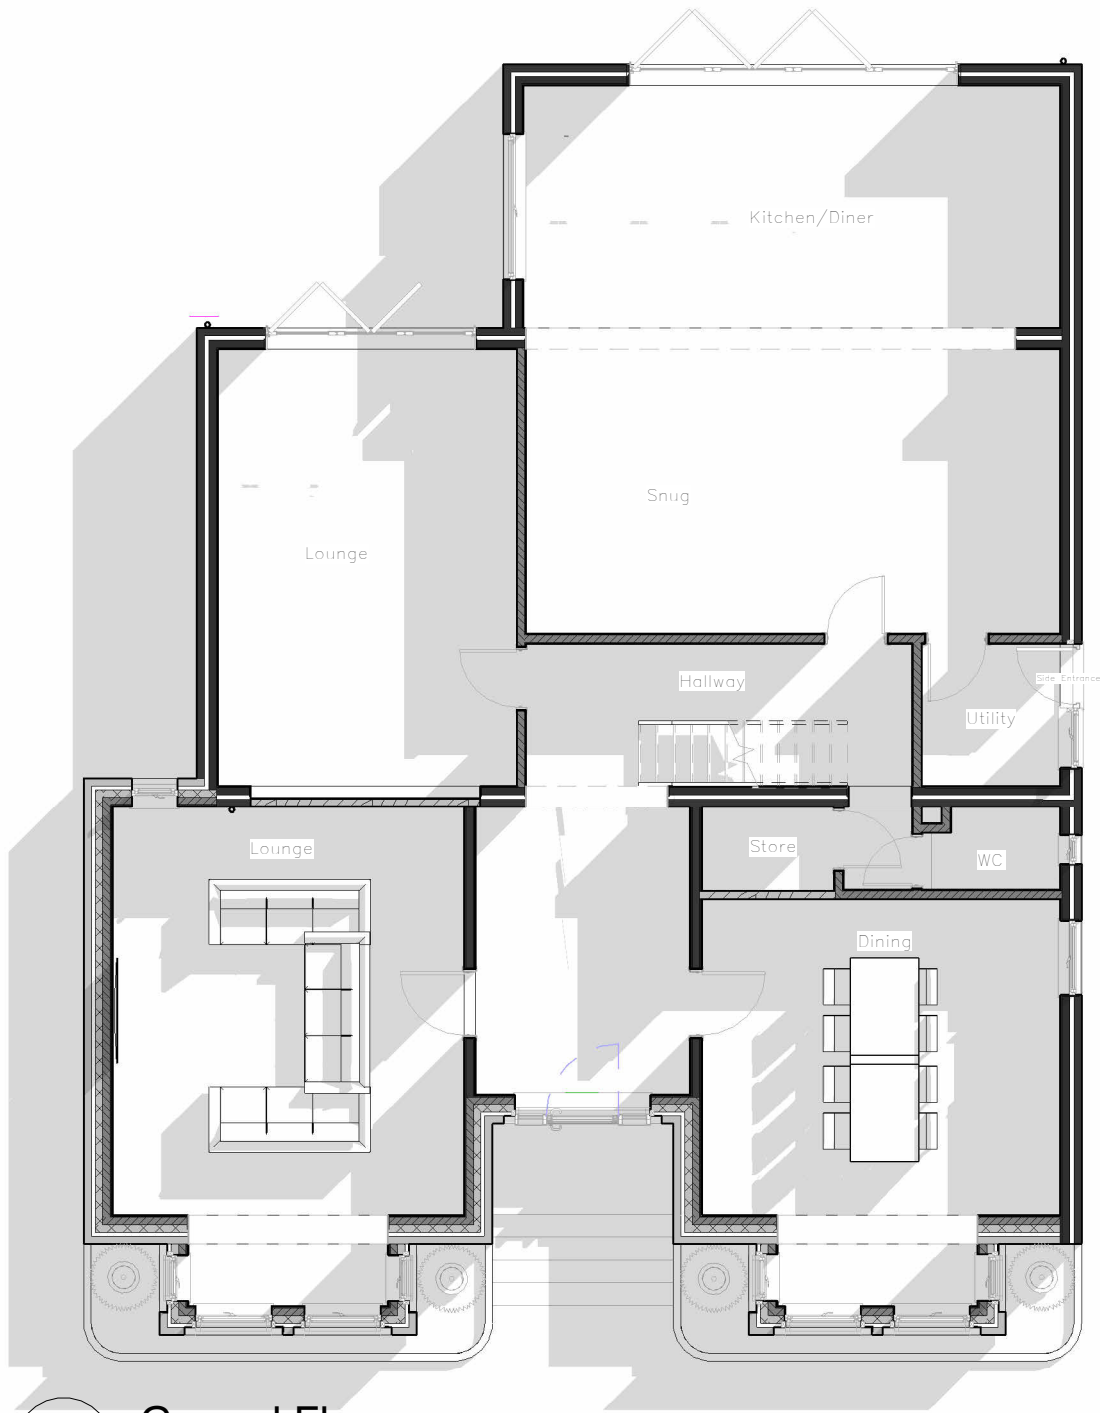

Ground Floor
1 1 : 100

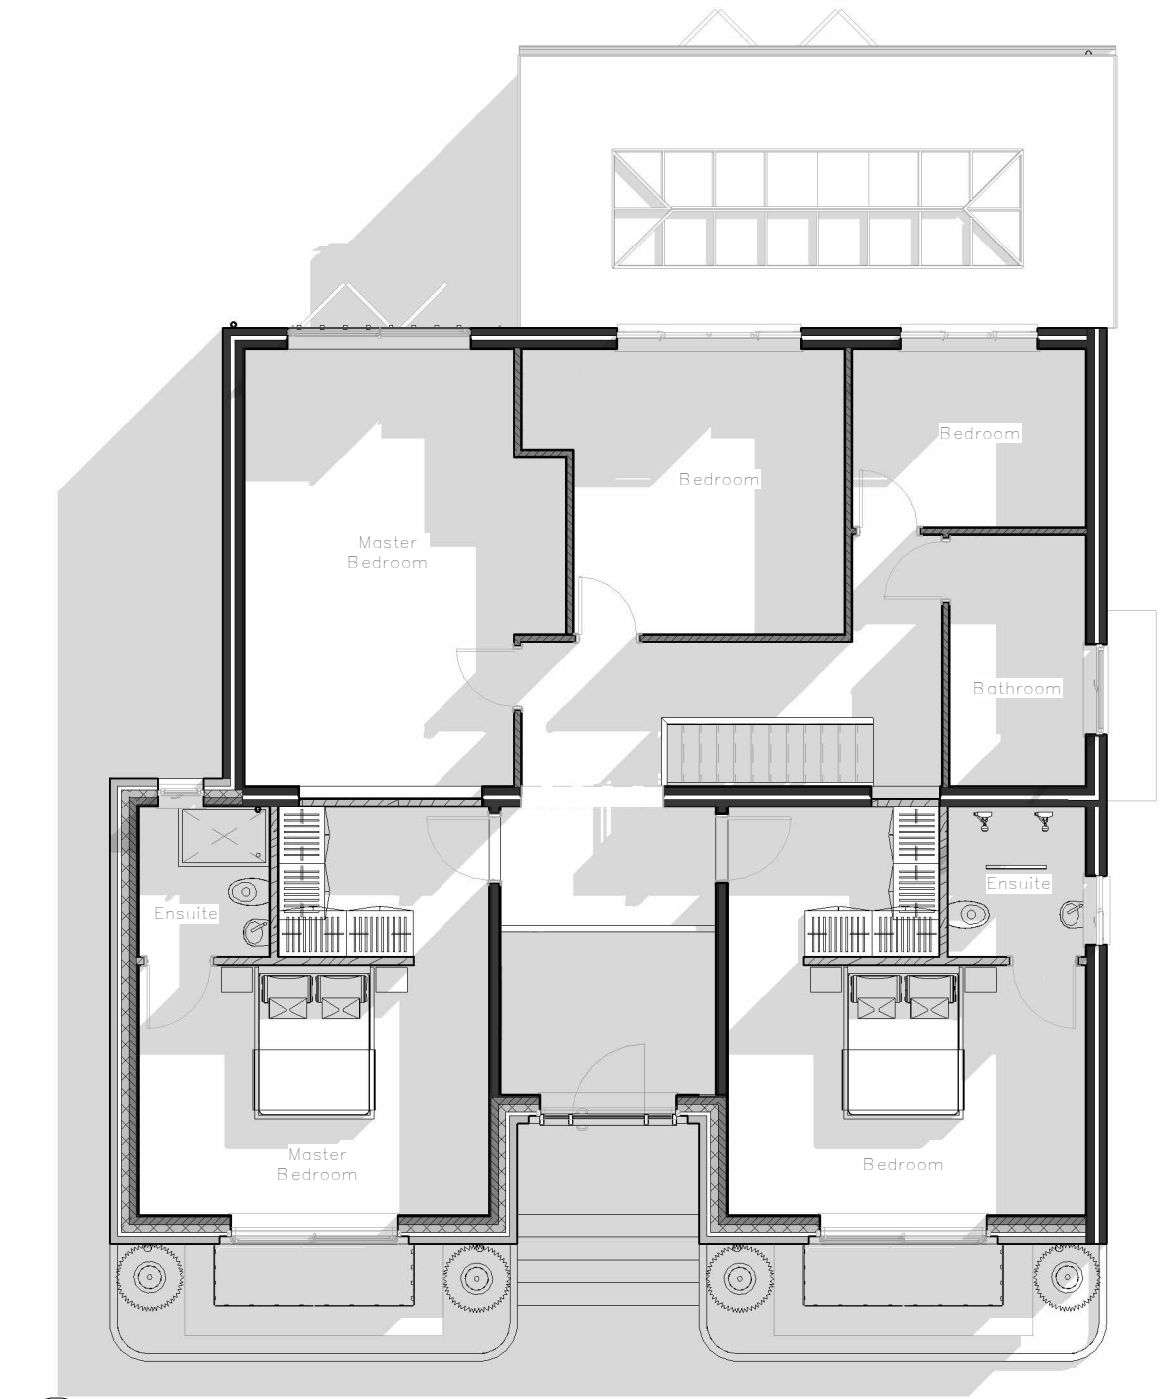

First Floor
2 1 : 100

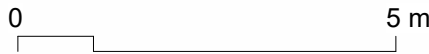

A	Client Amendments	CD	12.25
REV	DESCRIPTION	BY	DATE

STATUS: Planning

CLIENT:

Mr Bishop

SITE:

7 Tregarn Road

TITLE:

Proposed Plans

SCALE AT A3:	DATE:	DRAWN:	CHECKED:
1 : 100	11.25	CD	CD
PROJECT NO:	DRAWING NO:	REVISION:	
25-071	005	A	