


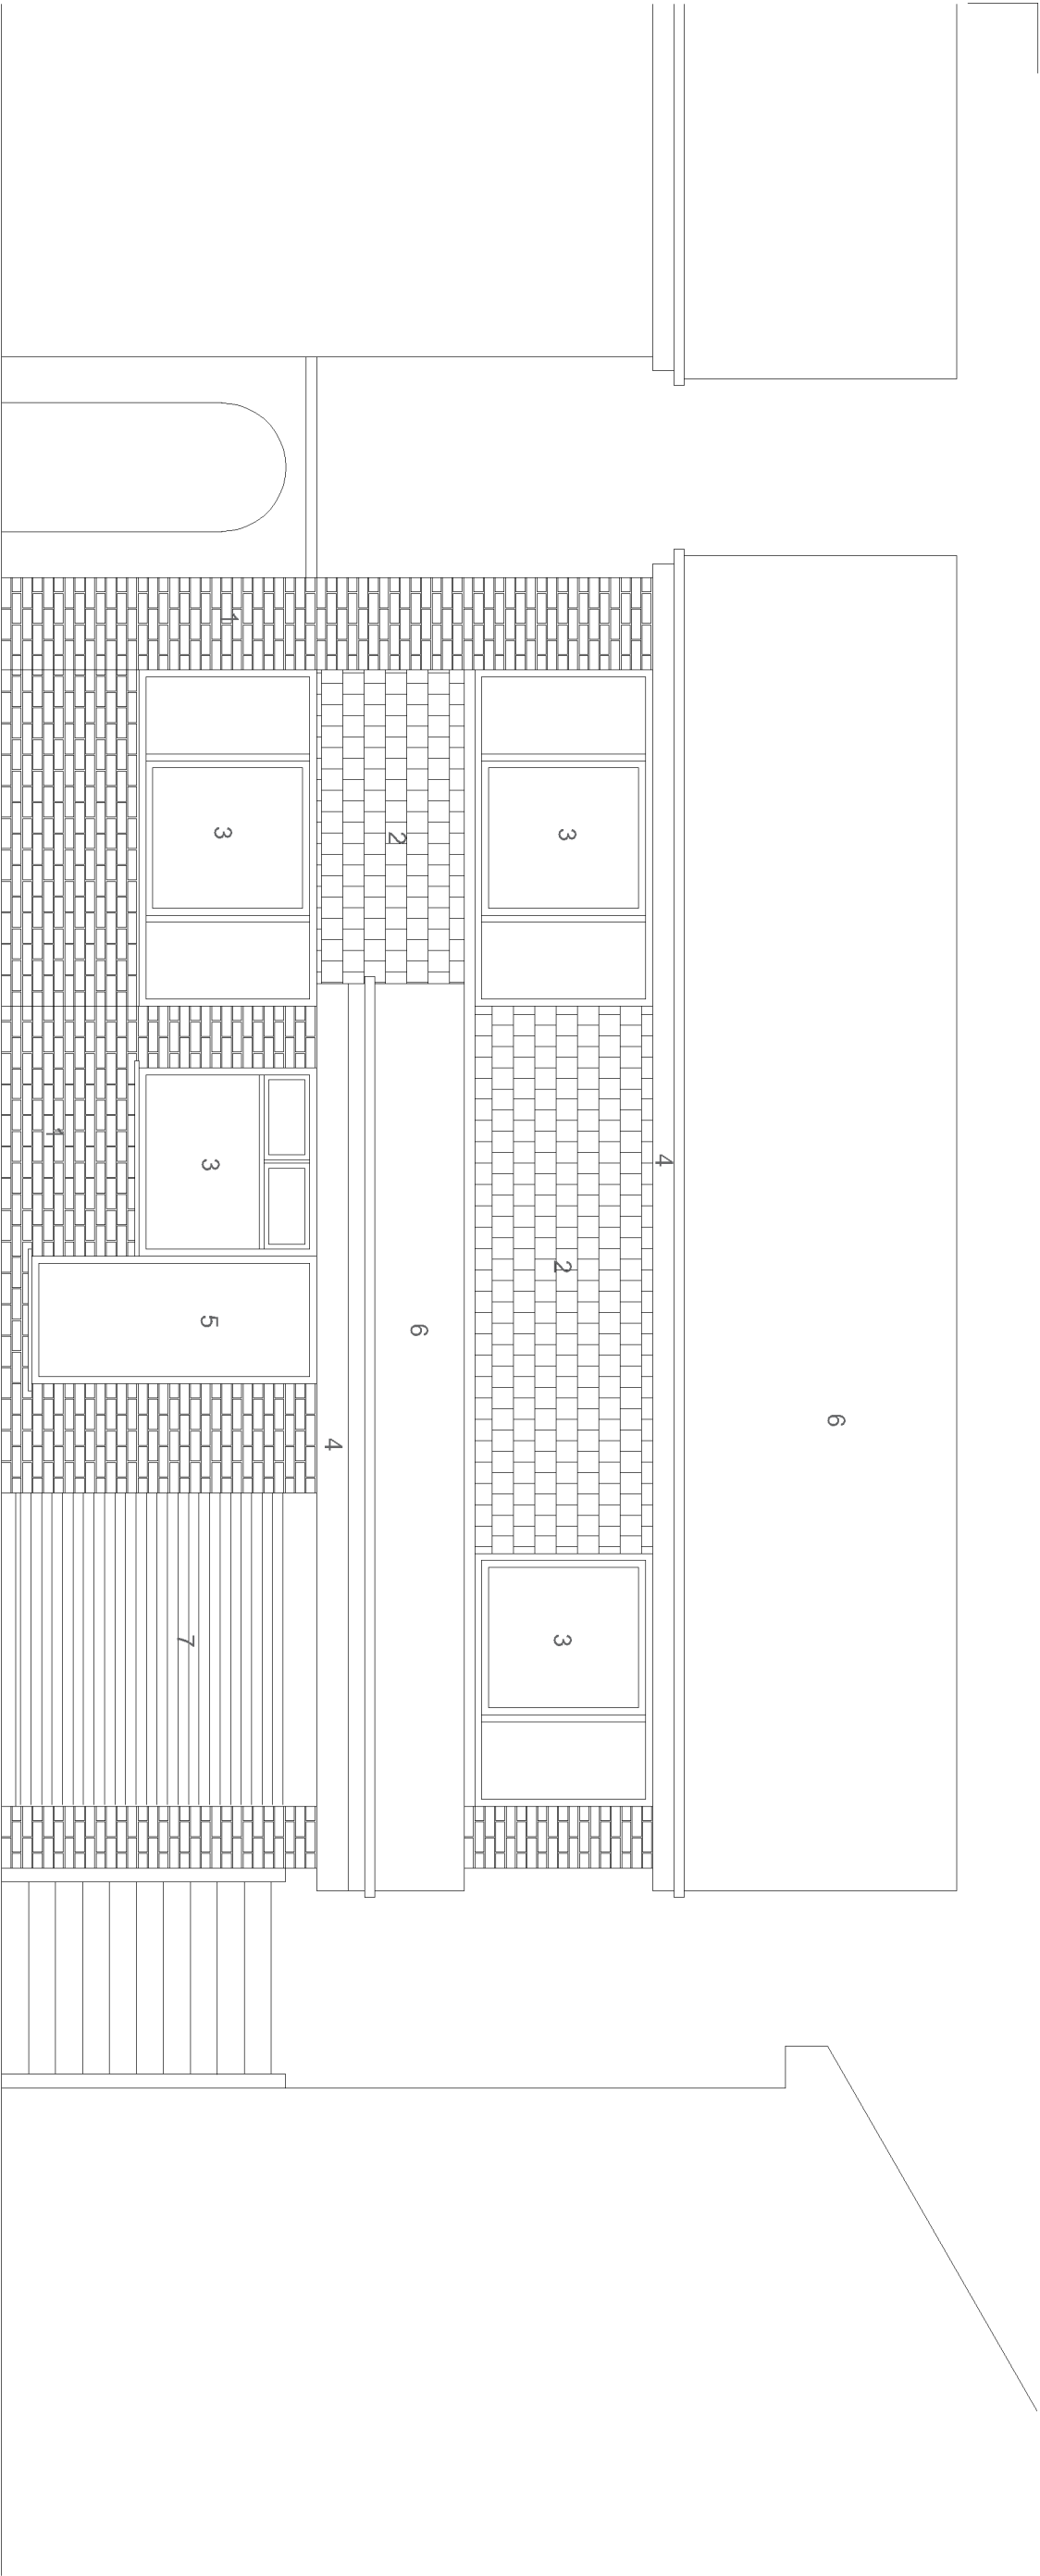

173 RUSKIN AVENUE

Materials

1. Buff brick
2. Feature tile
3. White UPVC window
4. White UPVC fascia and gutter
5. Red UPVC door
6. Concrete roof tile
7. White Garage door



P01 S0 08.02.26 TB Lawful Development Certificate
Rev. Status Date Check Description

Project
173 Ruskin Avenue
Rogerstone, Newport
Mr. J Thomas

Title
Existing Front Elevaton (south)

Scale Size
1:50 A3

Job Number Drawing Number
2601 002

Please consider the environment before printing this document
Refer to dimensions where provided - do not scale from this drawing