
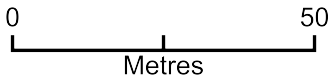


27 Grosmont Way - Location Plan

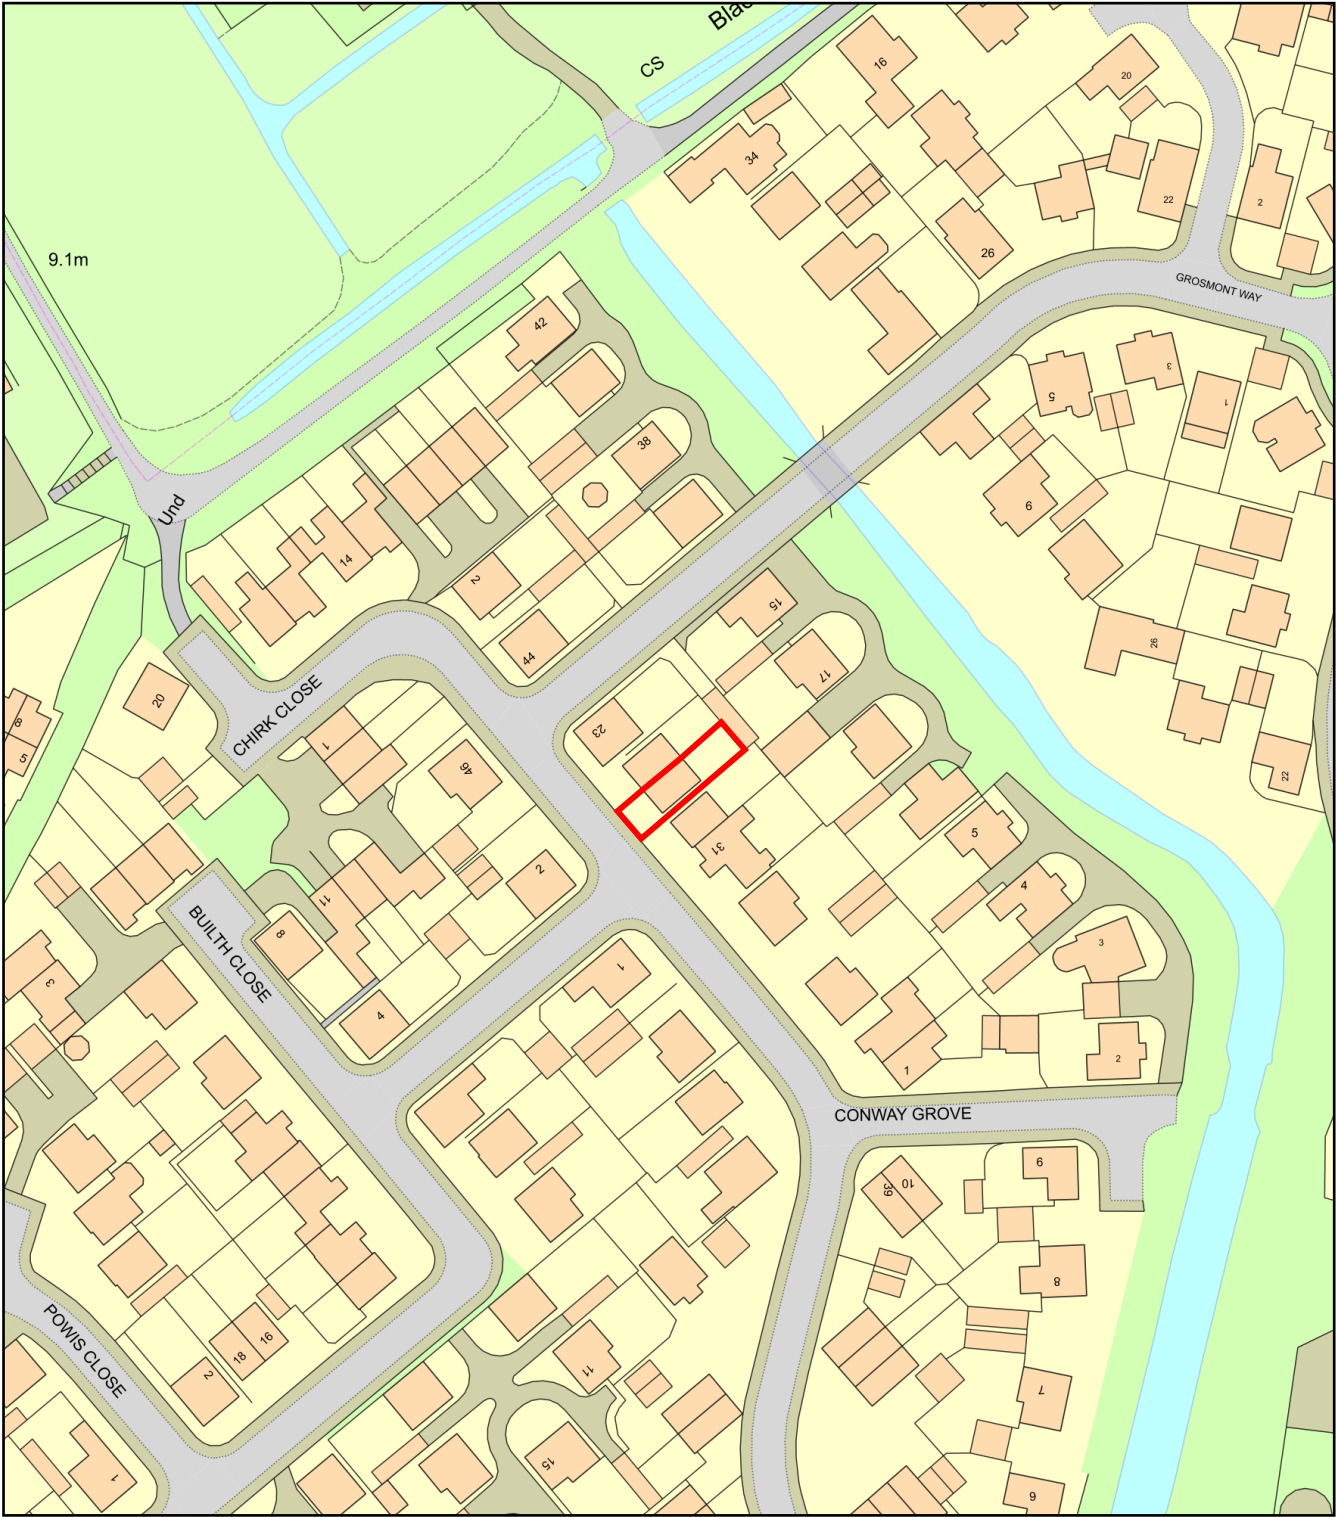

Plan Produced for: V Anderson
Date Produced: 11 Aug 2026
Plan Reference Number: TQRQM26223151324831
Scale: 1:1250 @ A4