
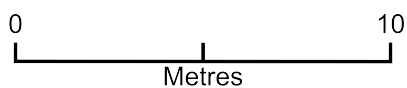


27 Grosmont Way

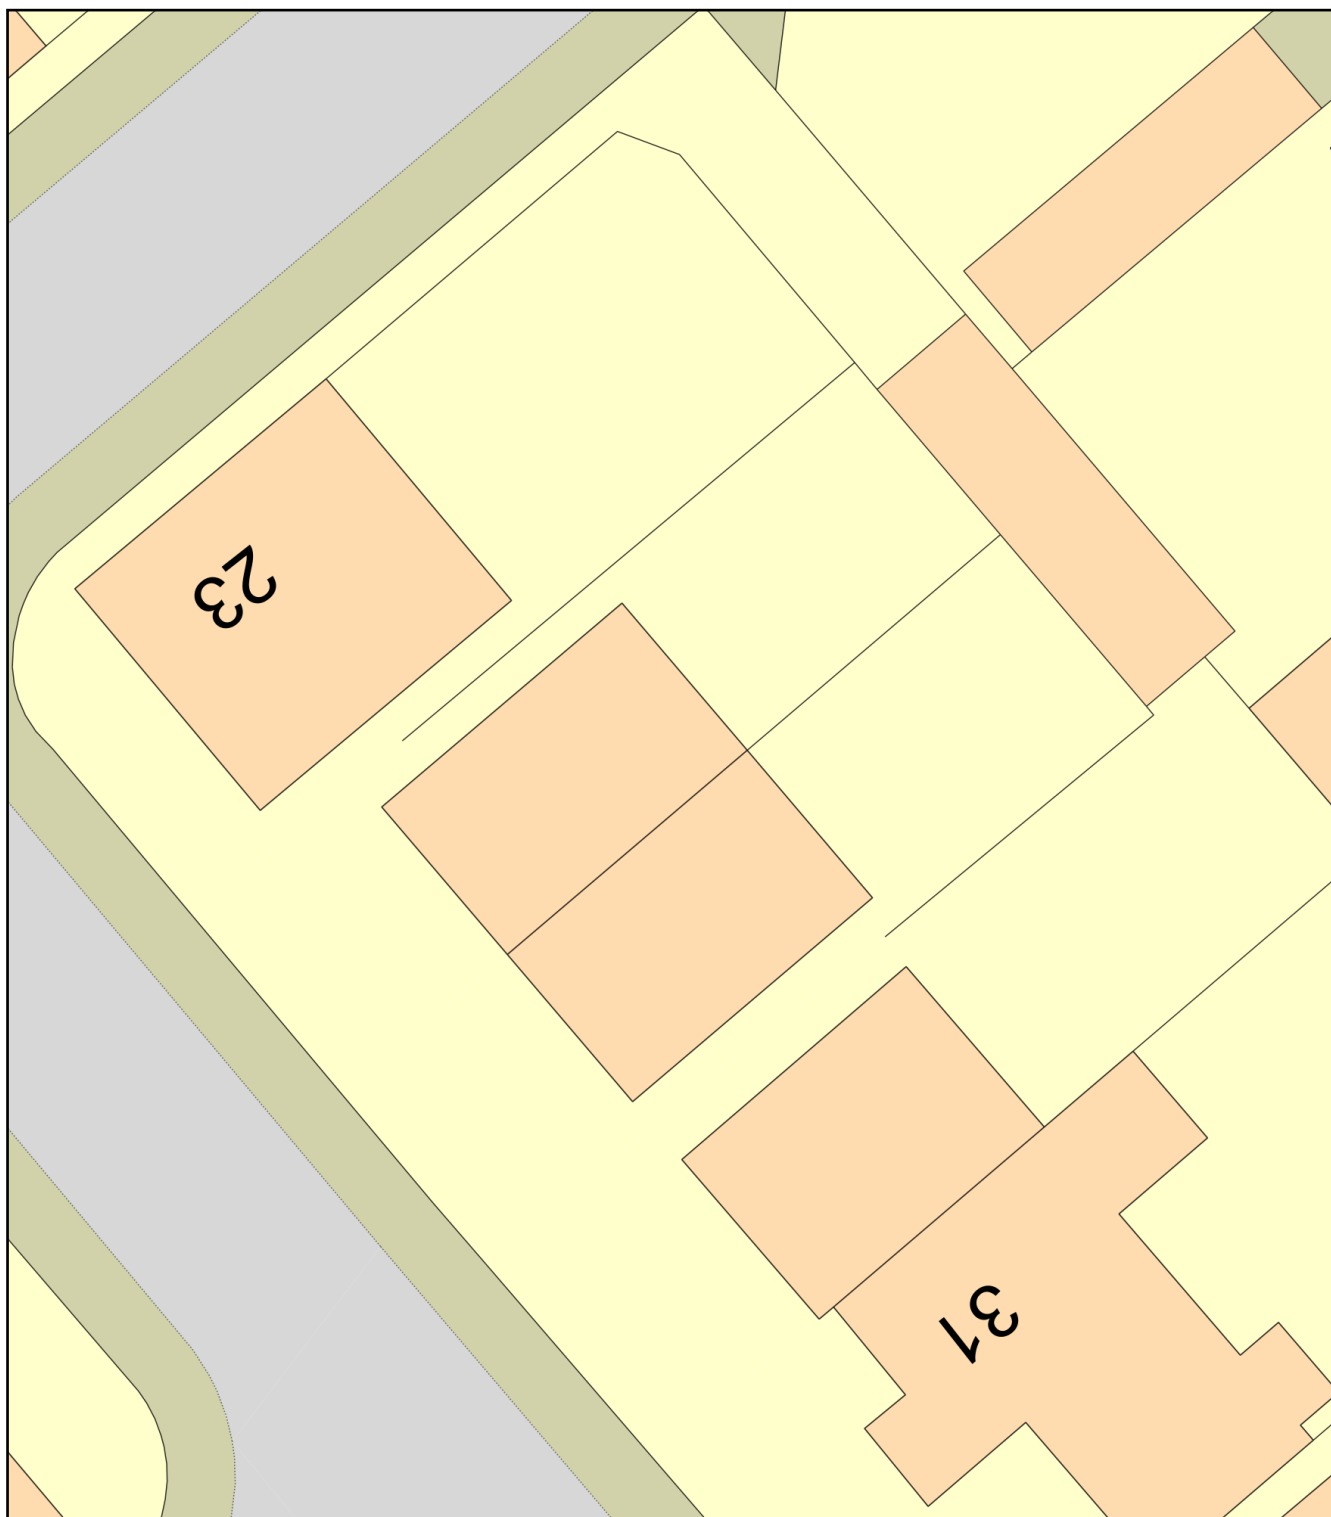

Plan Produced for: V Anderson

Date Produced: 11 Aug 2026

Plan Reference Number: TQRQM26223140114831

Scale: 1:200 @ A4