



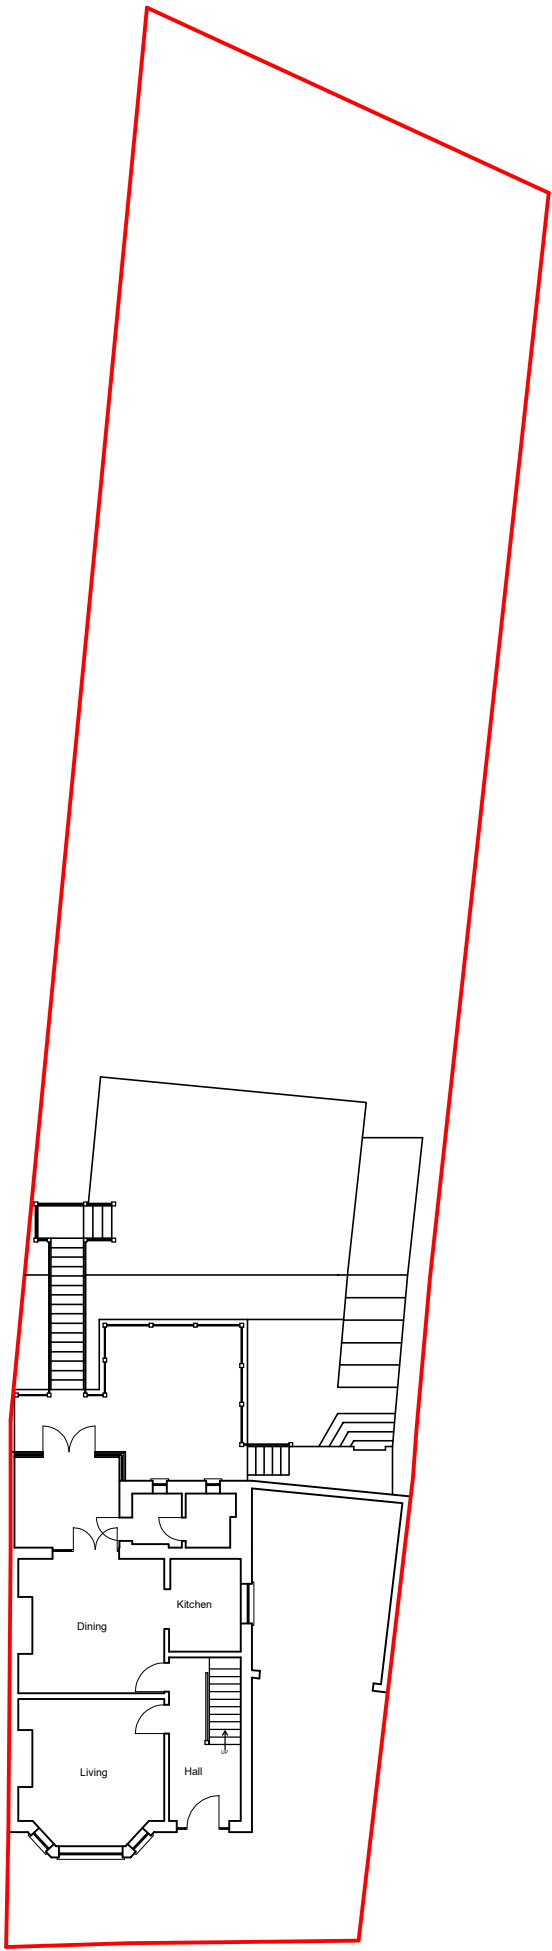

Existing Block Plan

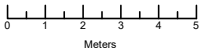

PROJECT	DRAWING	DATE	06.08.2026	MTRH DRAFTING SERVICES 22a Fair oak Avenue, Maindee, Newport, NP19 8FX Tel: 07527971687 Email: mike.mtrhdrafting@outlook.com Web: www.mtrhgroup.co.uk
22 Beechwood Cresent Newport NP19 8AB	Existing Block Plan	SCALE	1:200 @ A3	
		DRAWING NO.	22BC-EX-BP-001	