


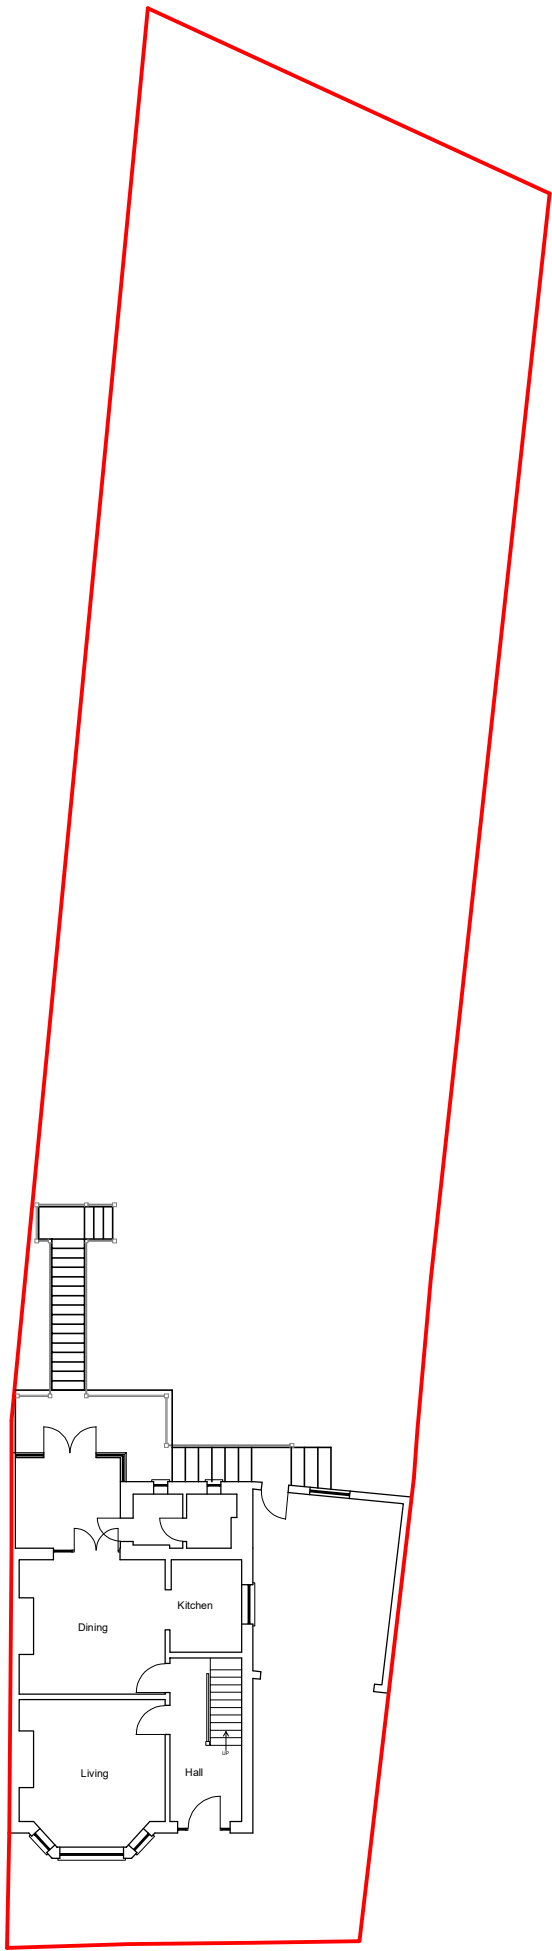

Predevelopment
Block Plan

PROJECT

22 Beechwood Cresent
Newport
NP19 8AB

DRAWING

Predevelopment Block Plan

DATE	06.08.2026
SCALE	1:200 @ A3
DRAWING NO.	22BC-PD-BP-001

MTRH DRAFTING SERVICES

22a Fair oak Avenue,
Maindee,
Newport,
NP19 8FX

Tel: 07527971687
Email: mike.mtrhdrafting@outlook.com
Web: www.mtrhgroup.co.uk