


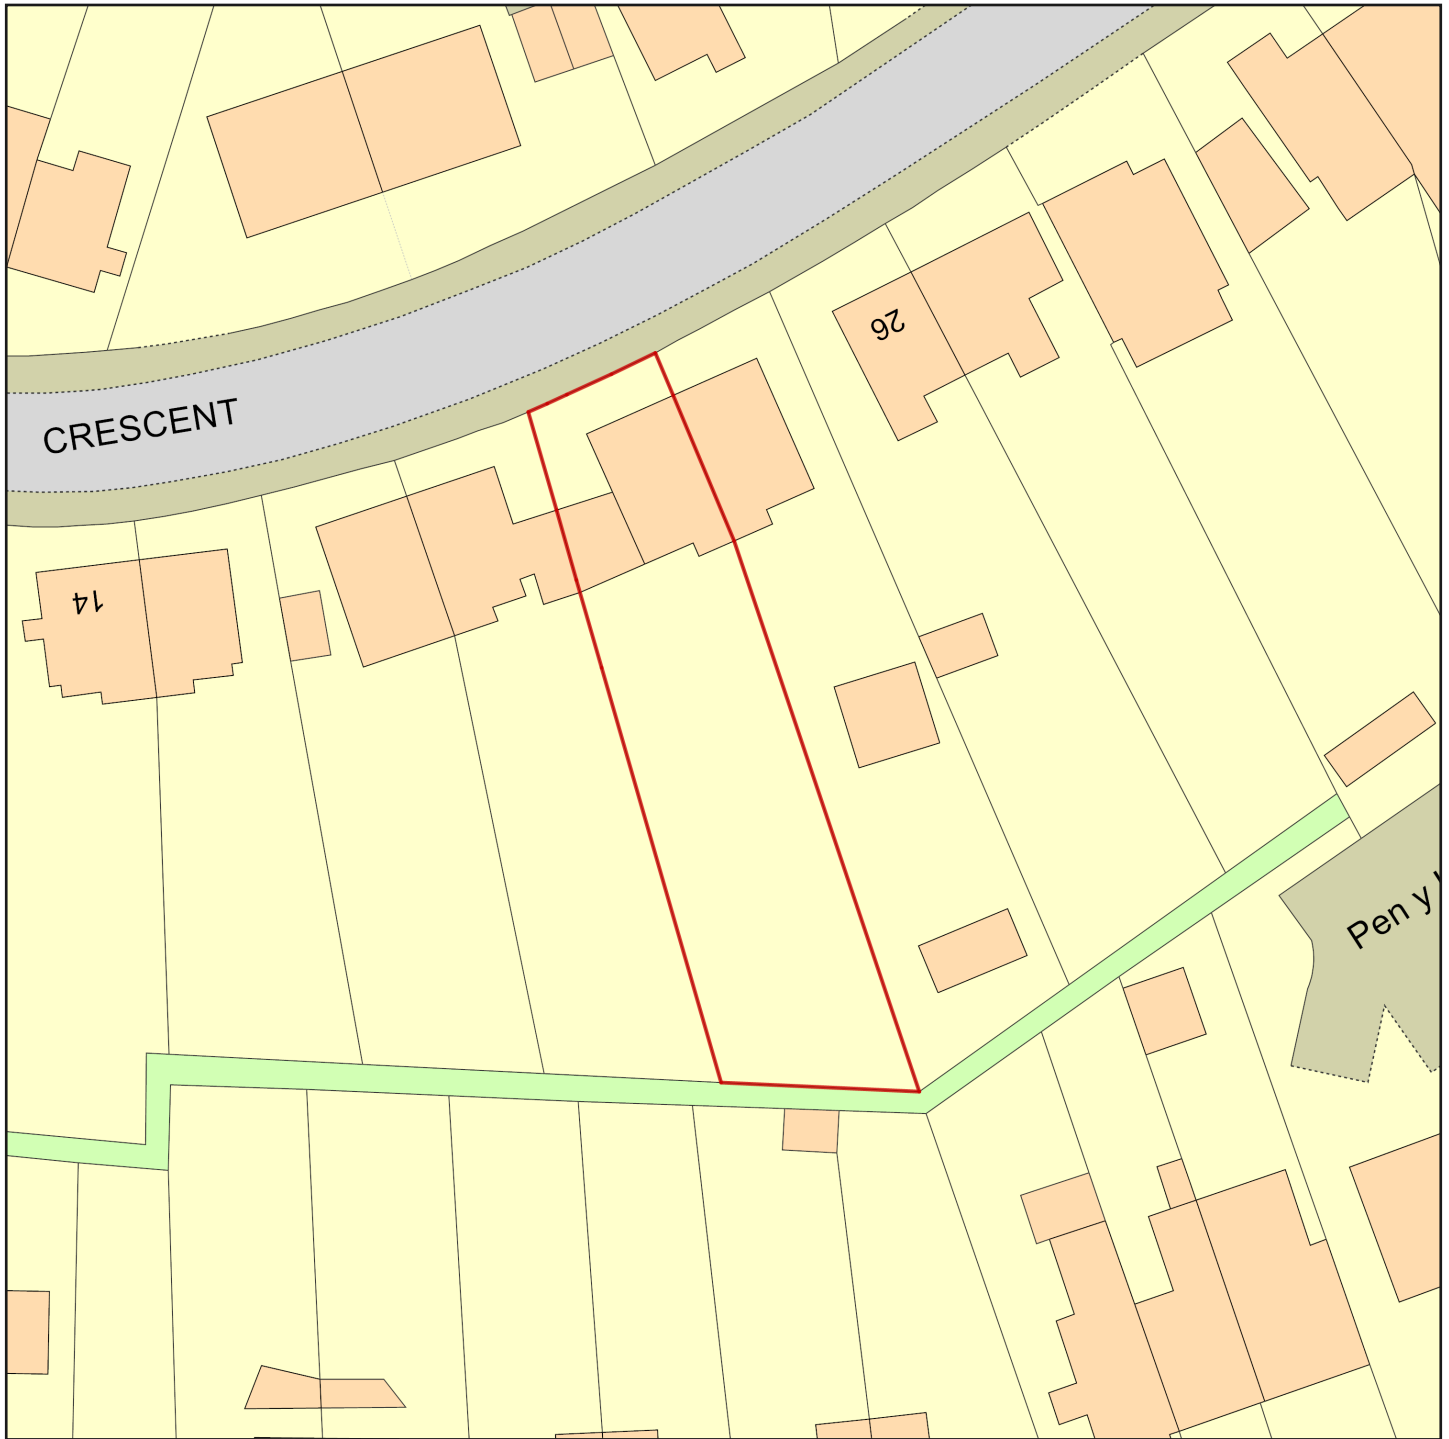

0 50m 1:500 @ A4

Block Plan, 09 August 2026

Name:

Site Address: 22 BEECHWOOD CRESCENT,
NEWPORT,
NP19 8AB

Project Description:

Centre grid ref.: 333432, 188285

Site Area (red): 0.054 Hectares

Notes:

Generated via Planning Gateway