
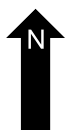
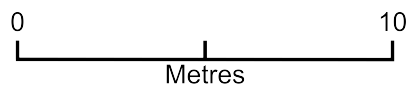


Drive extension

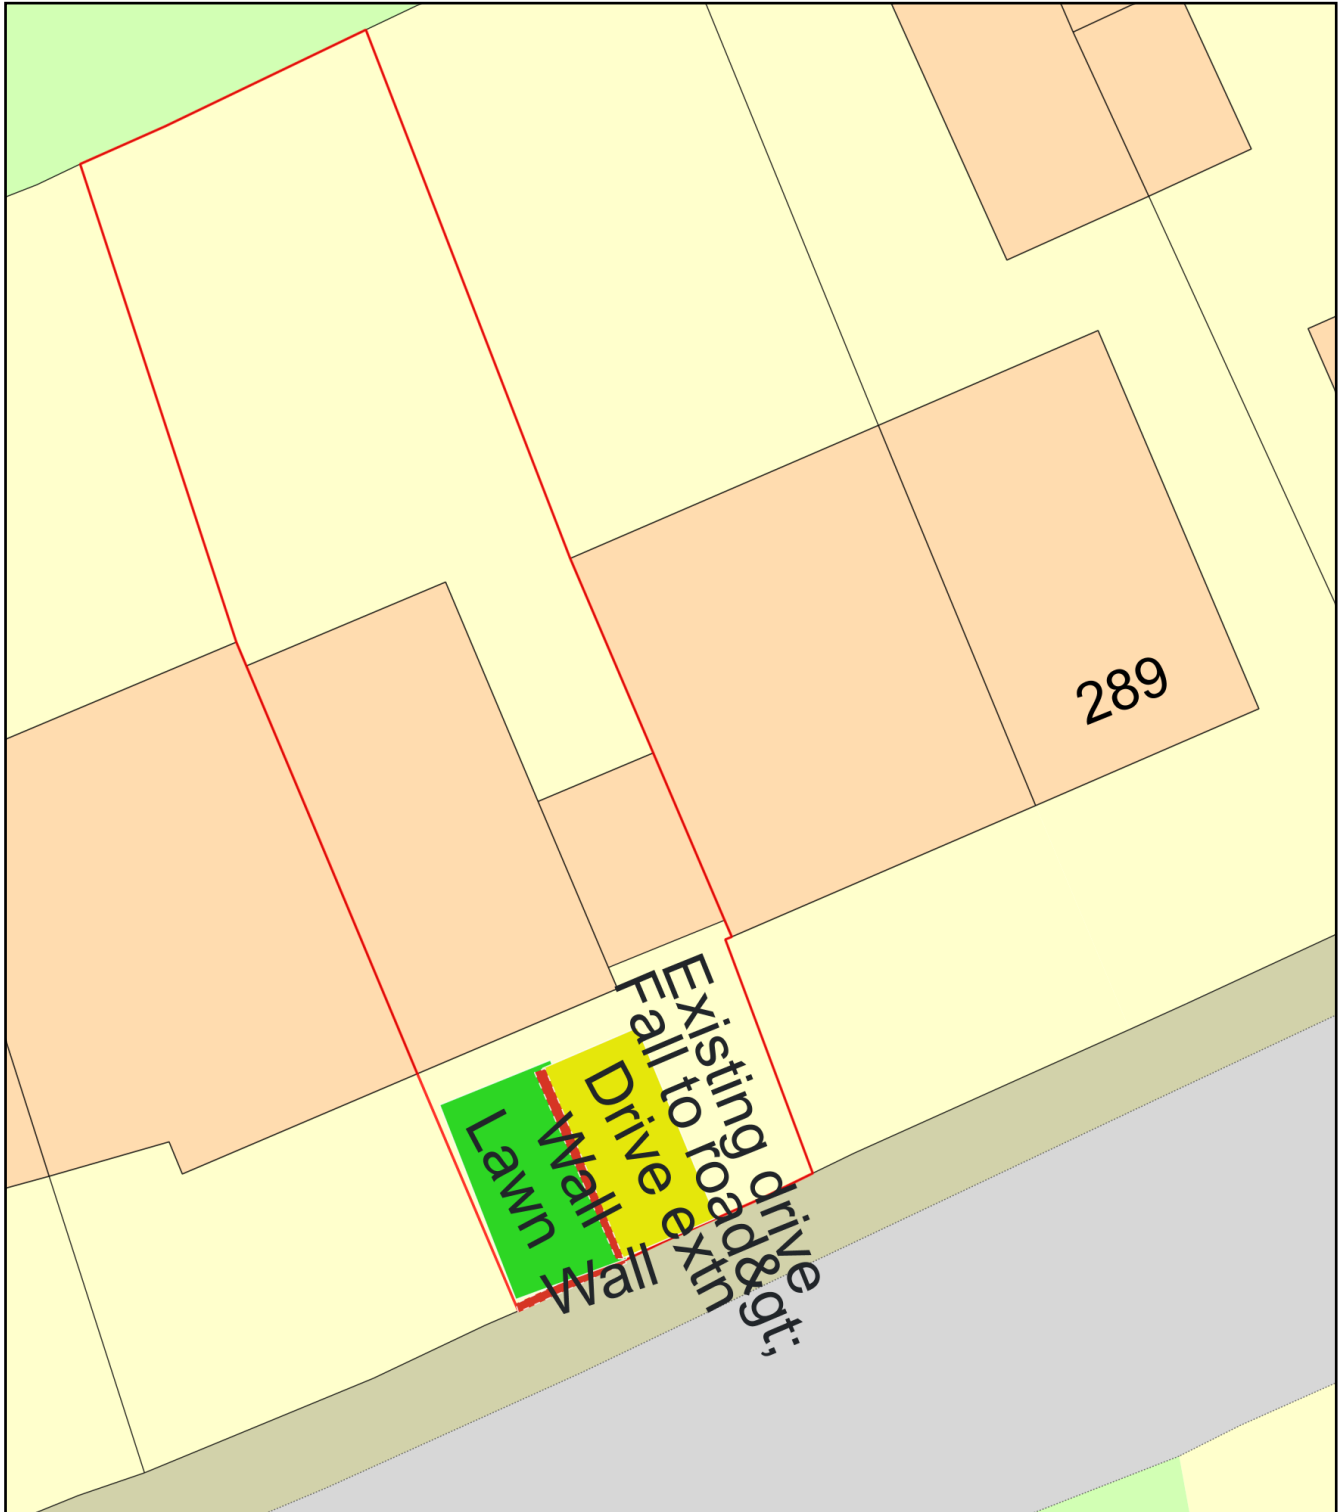

Plan Produced for: Cath Ingleson

Date Produced: 16 Aug 2026

Plan Reference Number: TQRQM26228161018522

Scale: 1:200 @ A4