

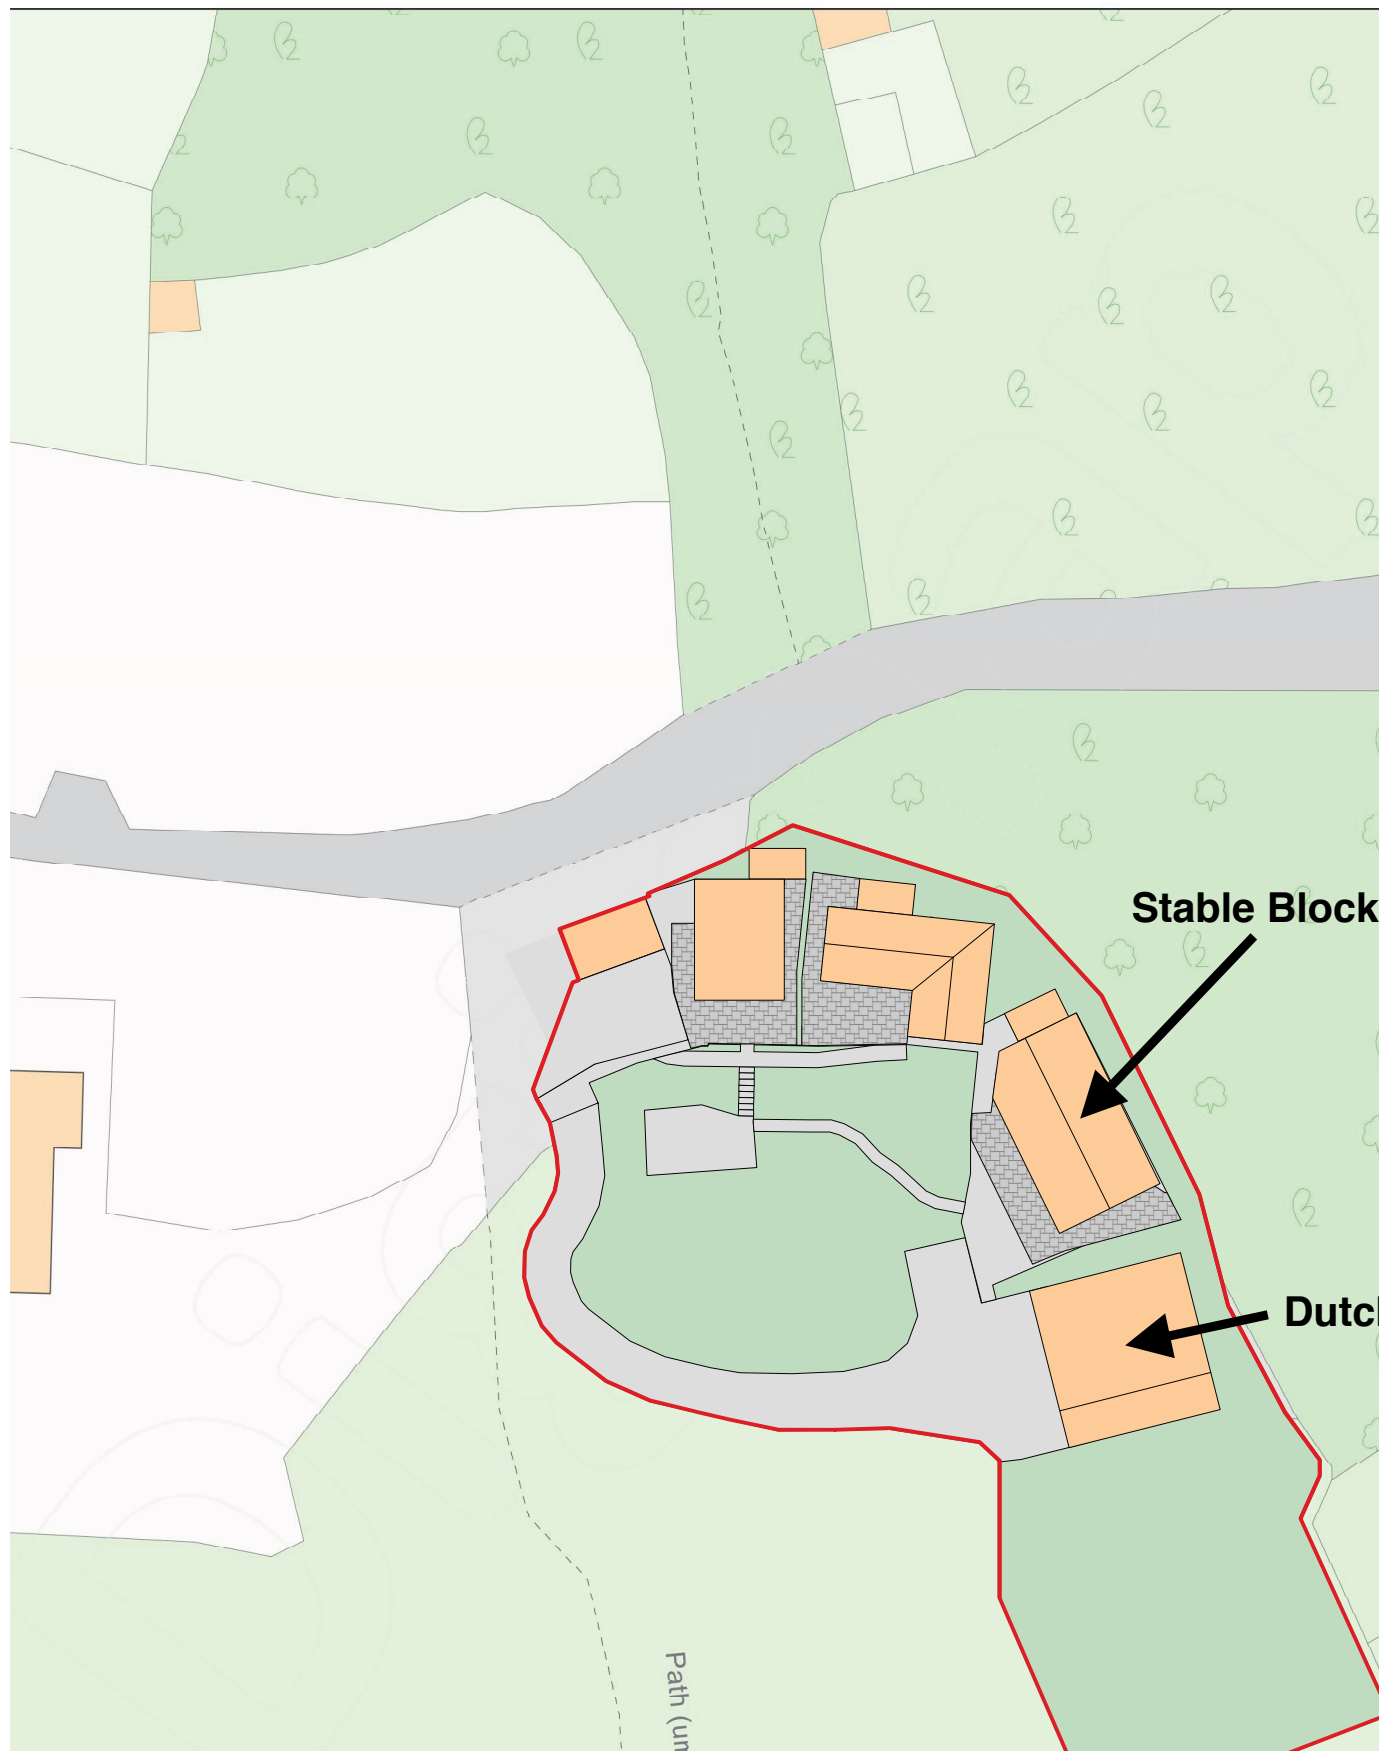


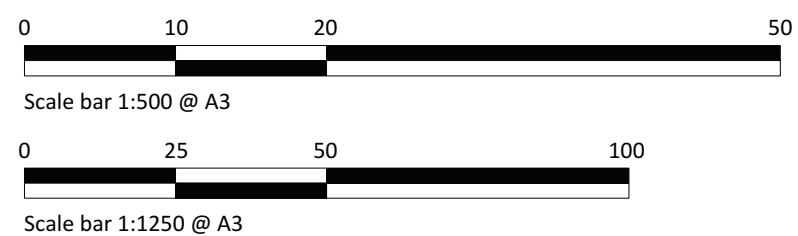

North

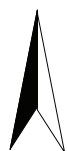

JOB TITLE Woodside Cottage Farm,
Llanvaches, Caldicot,
Monmouthshire NP26 3AZ

DRAWING TITLE Block Plan and
location plan

DRAWING No. SD436-00B

SCALE 1:500/1:1250 @ A3

DATE July 2020