


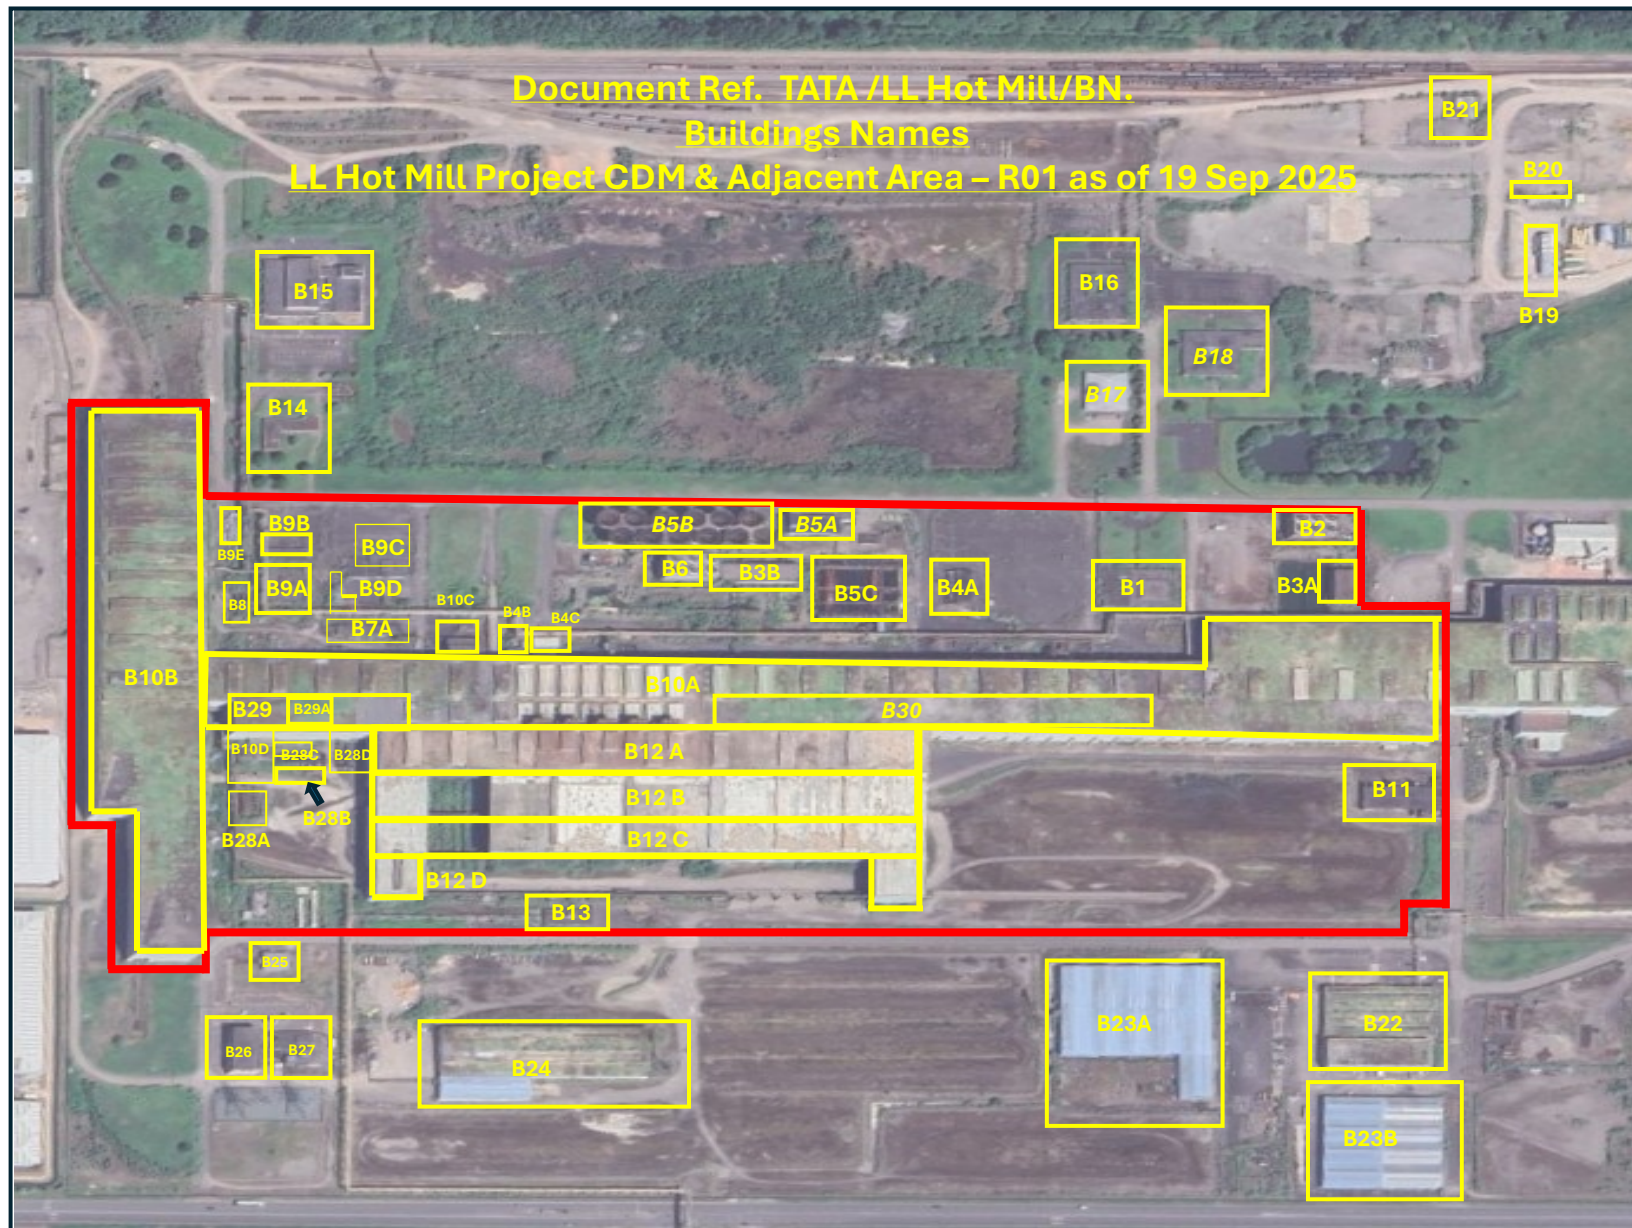

Legend

CDM Site Boundary

- B1 - A9 Occupation
- B2 - Cooling Tower
- B3A - Pump House P9
- B3B - Pump House P4
- B4A - Sub Station S43
- B4B - Sub Station S69
- B4C- Water treatment Plant
- B5A - Clarification Plant
- B5B - Vertical Settling Tanks
- B5C - Primary Settling Tanks
- B6 - Pump House P3
- B7 - Apprentice Building
- B8 - Sub Station S47
- B9A - A7A Building
- B9B - A7 System Engineering Department
- B9C - A14 Building
- B9D - Shed
- B9E - Containers
- B10A - Main Hot Mill
- B10B - Dispatch Bay / Slab Receipt Bay
- B10C - Further Process Building
- B10D - Ventilation Shed
- B11 - Sub Station S34
- B12 A - Slab Yards 1
- B12 B - Slab Yard 2
- B12 C - Slab Yard 3
- B12 D- Slab Yard 4
- B13 - Slab Yard Mess Room
- B14 - WAMO
- B15 - Old Regen Building
- B16 - Old Labs
- B17 - Security /Fire Occupation
- B18 - A8 Network Hub Building
- B19 - David Building 1
- B20 - David Building 2
- B21 - Davies Wagon Service Building
- B22 - Main Stores & Offices
- B23A - Stores
- B23B - Stores
- B24 - Veolia Building
- B25 - S1 Old Network Hub
- B26 - S2
- B27 - S2 Office/Workshop
- B28A - S70 Sub Station**
- B28B - Slabbing Mill Transformer Pens 2
- B28C - Slabbing Mill Transformer Pens 3
- B28D - Slabbing Mill Transformer Pens 4
- B29 - Slab Mill Motor Room**
- B29A- S33 Sub Station**
- B30 - Hot Mill Motor Room**