

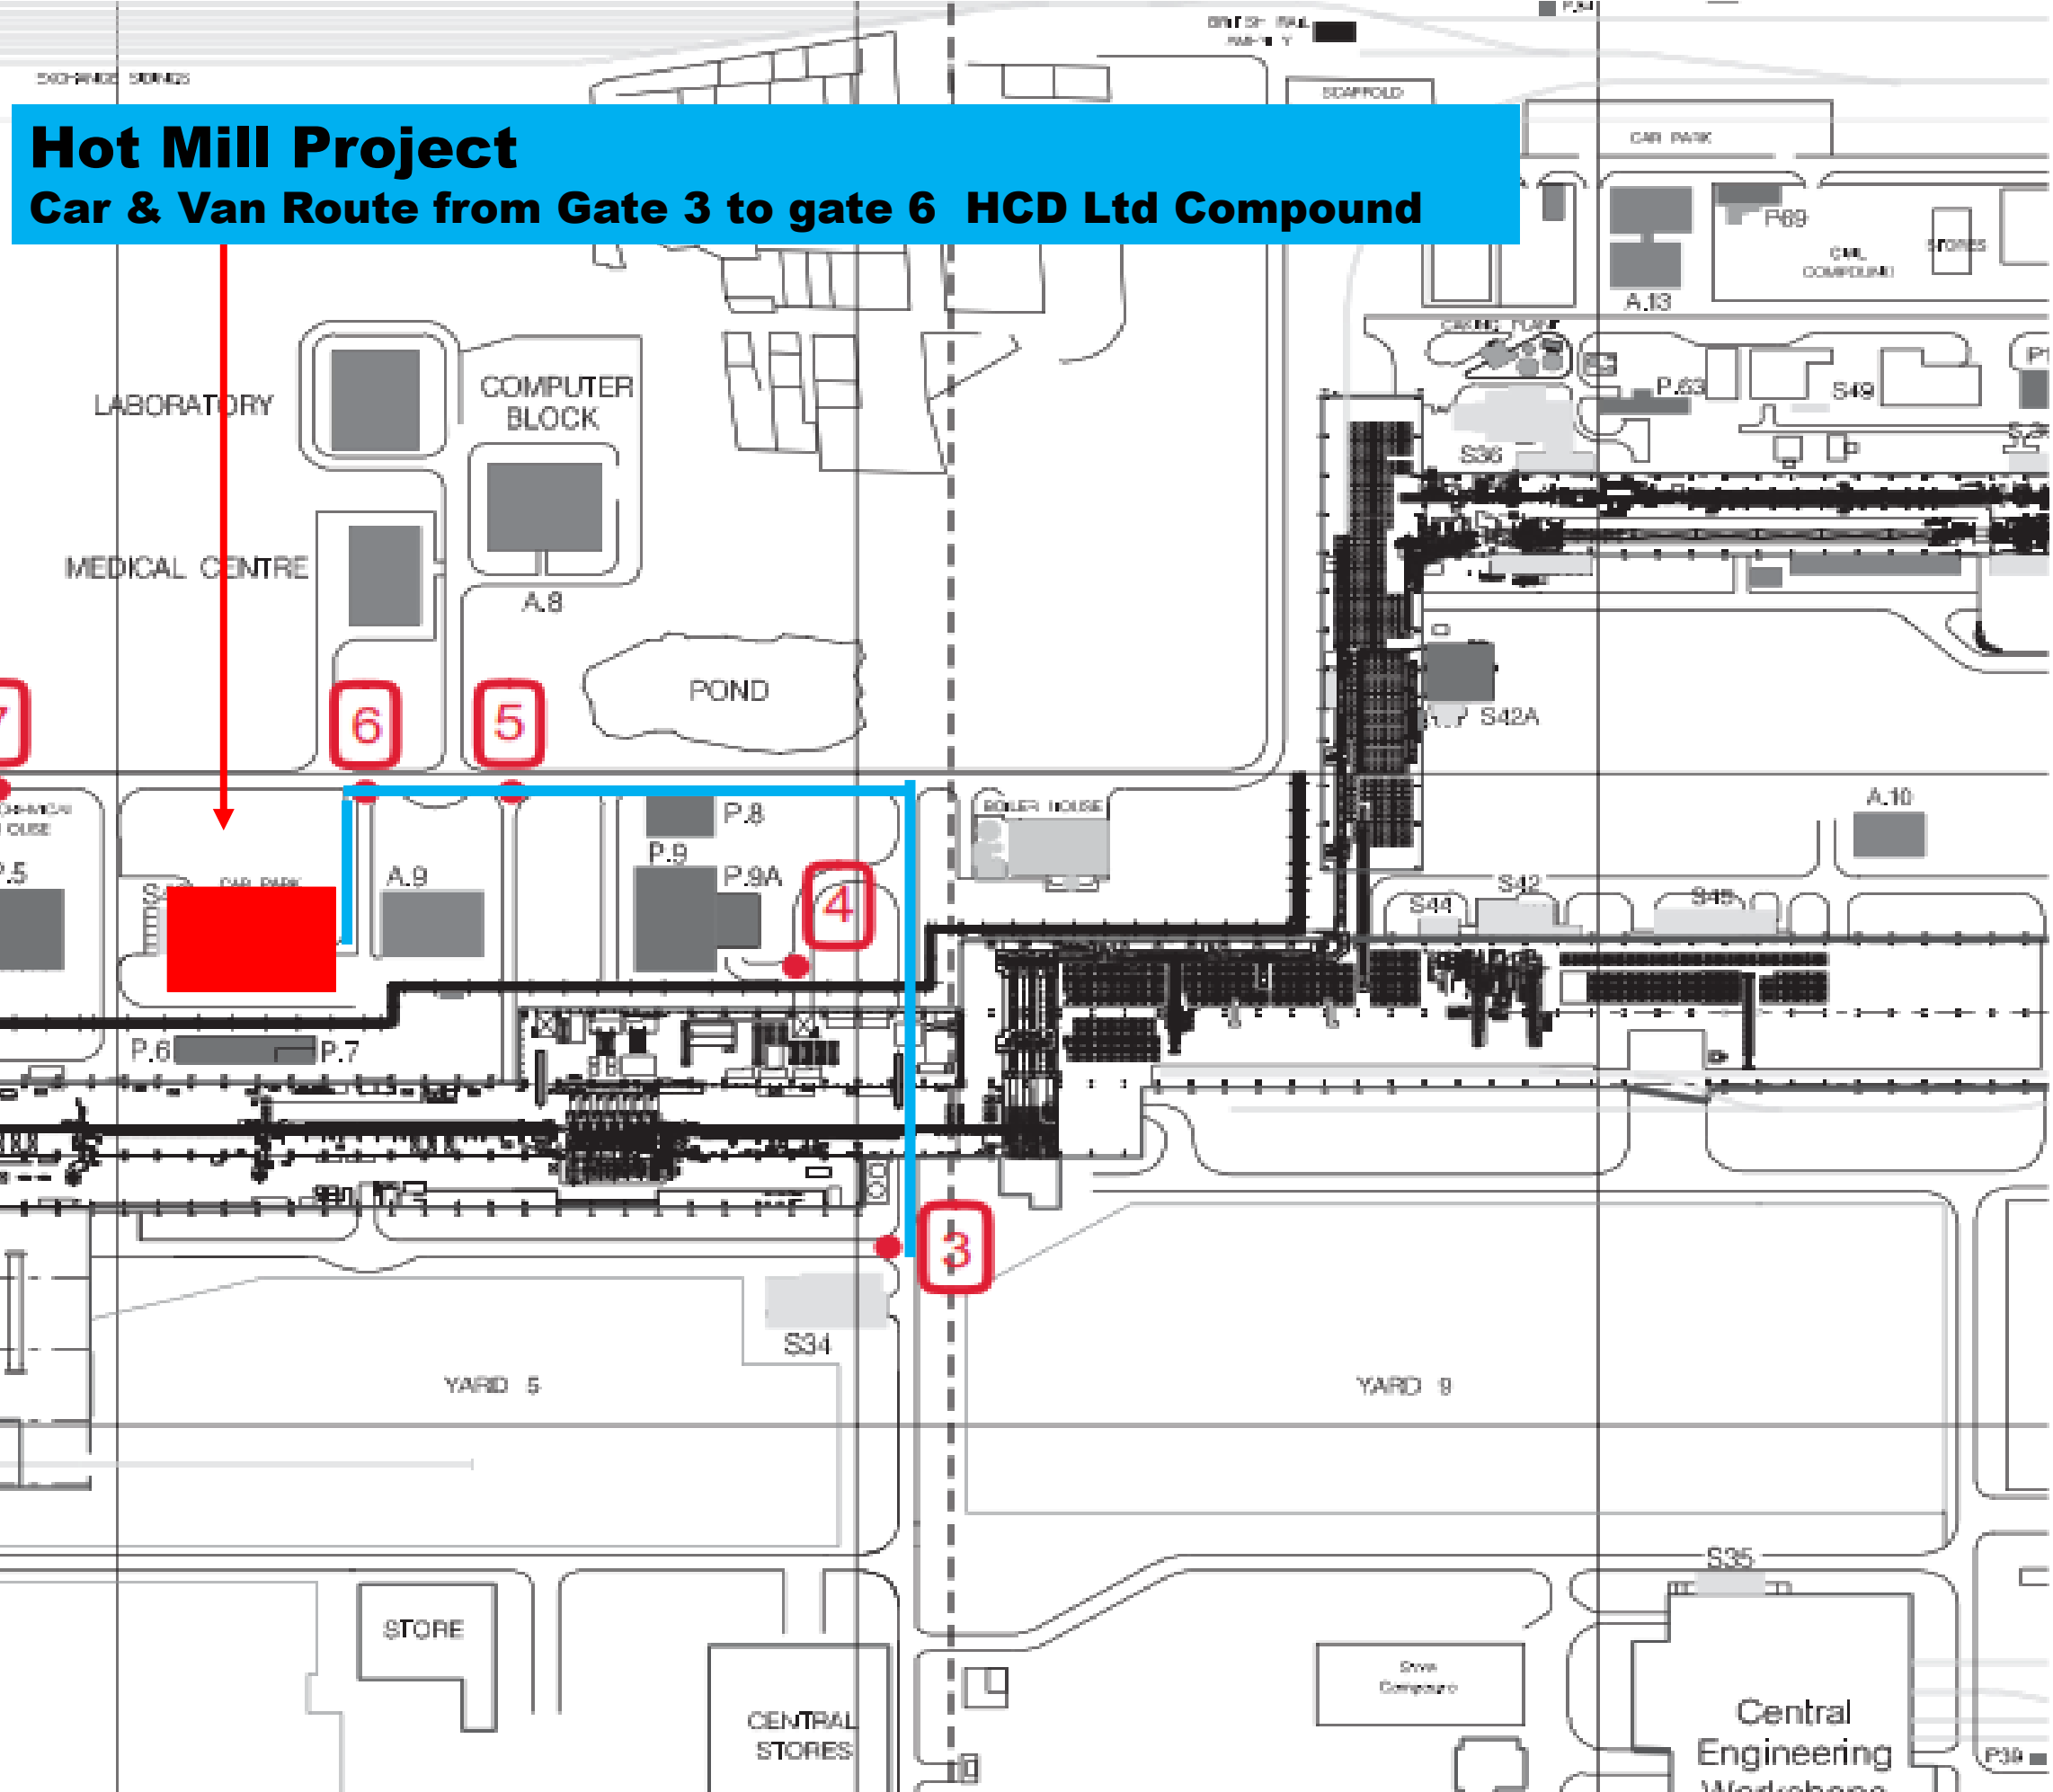


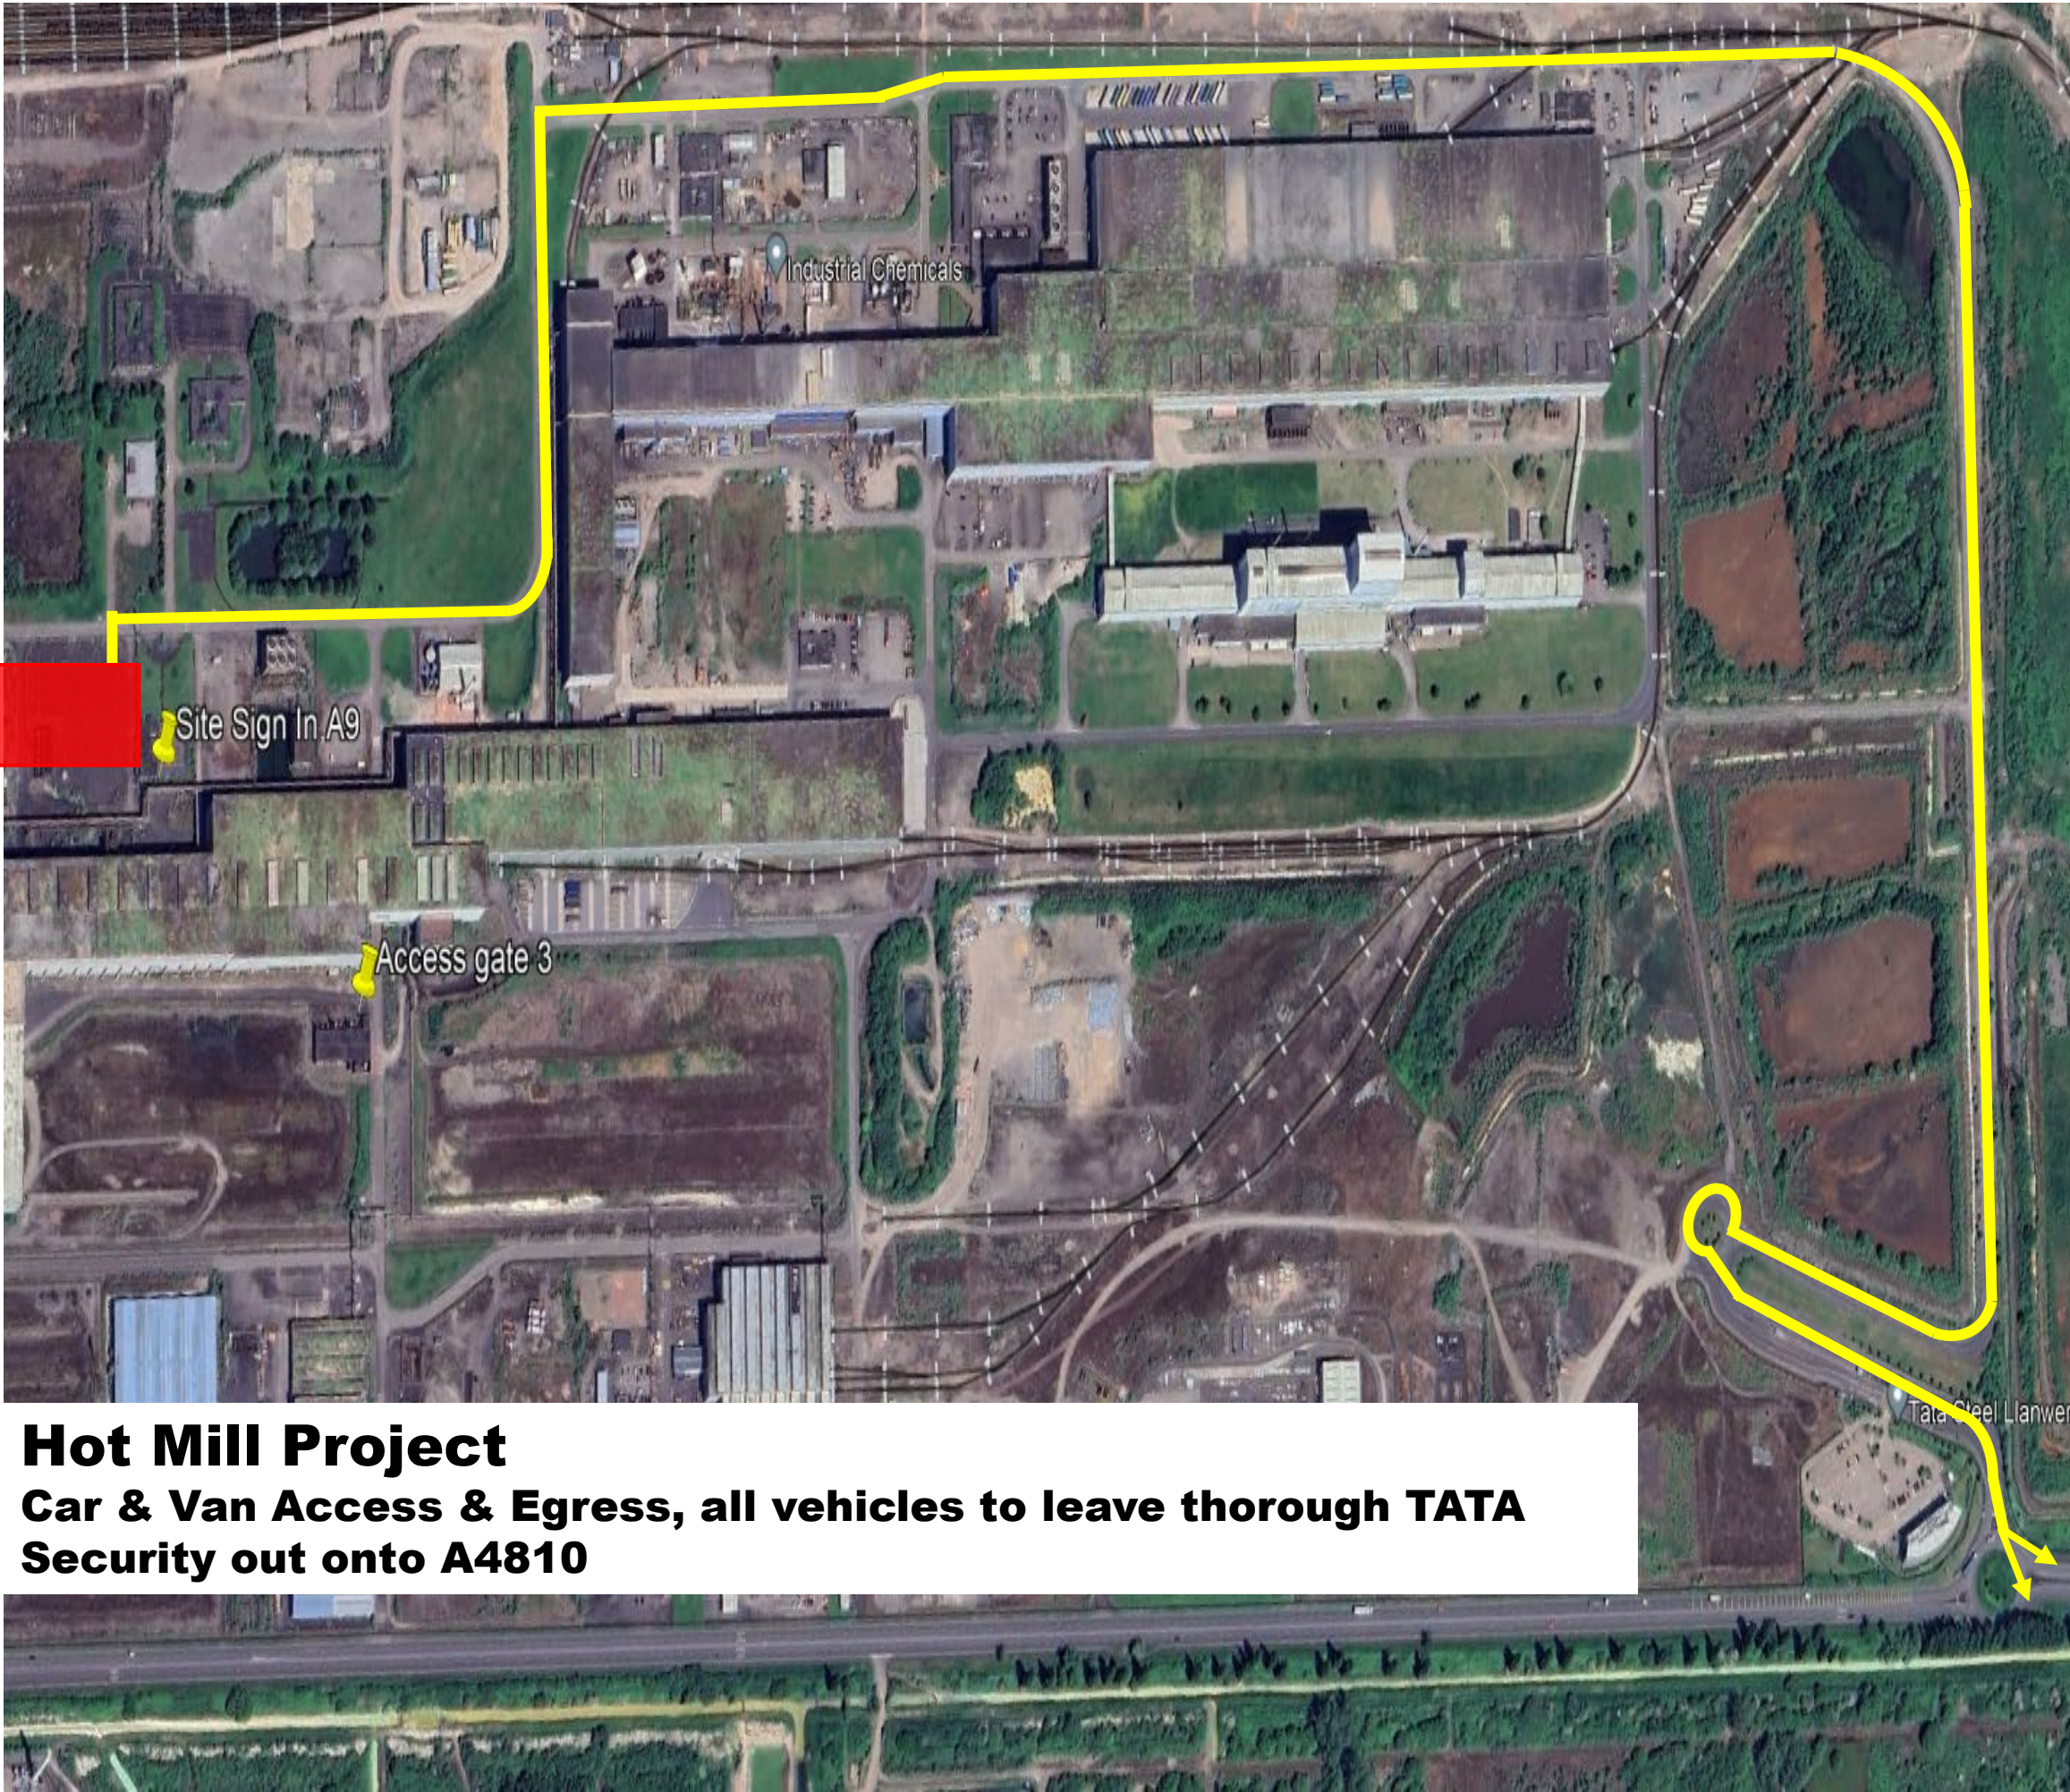

Key

Legend

-  HCD Ltd Site Compound
-  Heavy Plant Route
-  HGV Route
-  Car & Van Route to A9
-  Car & Van Access & Egress Route

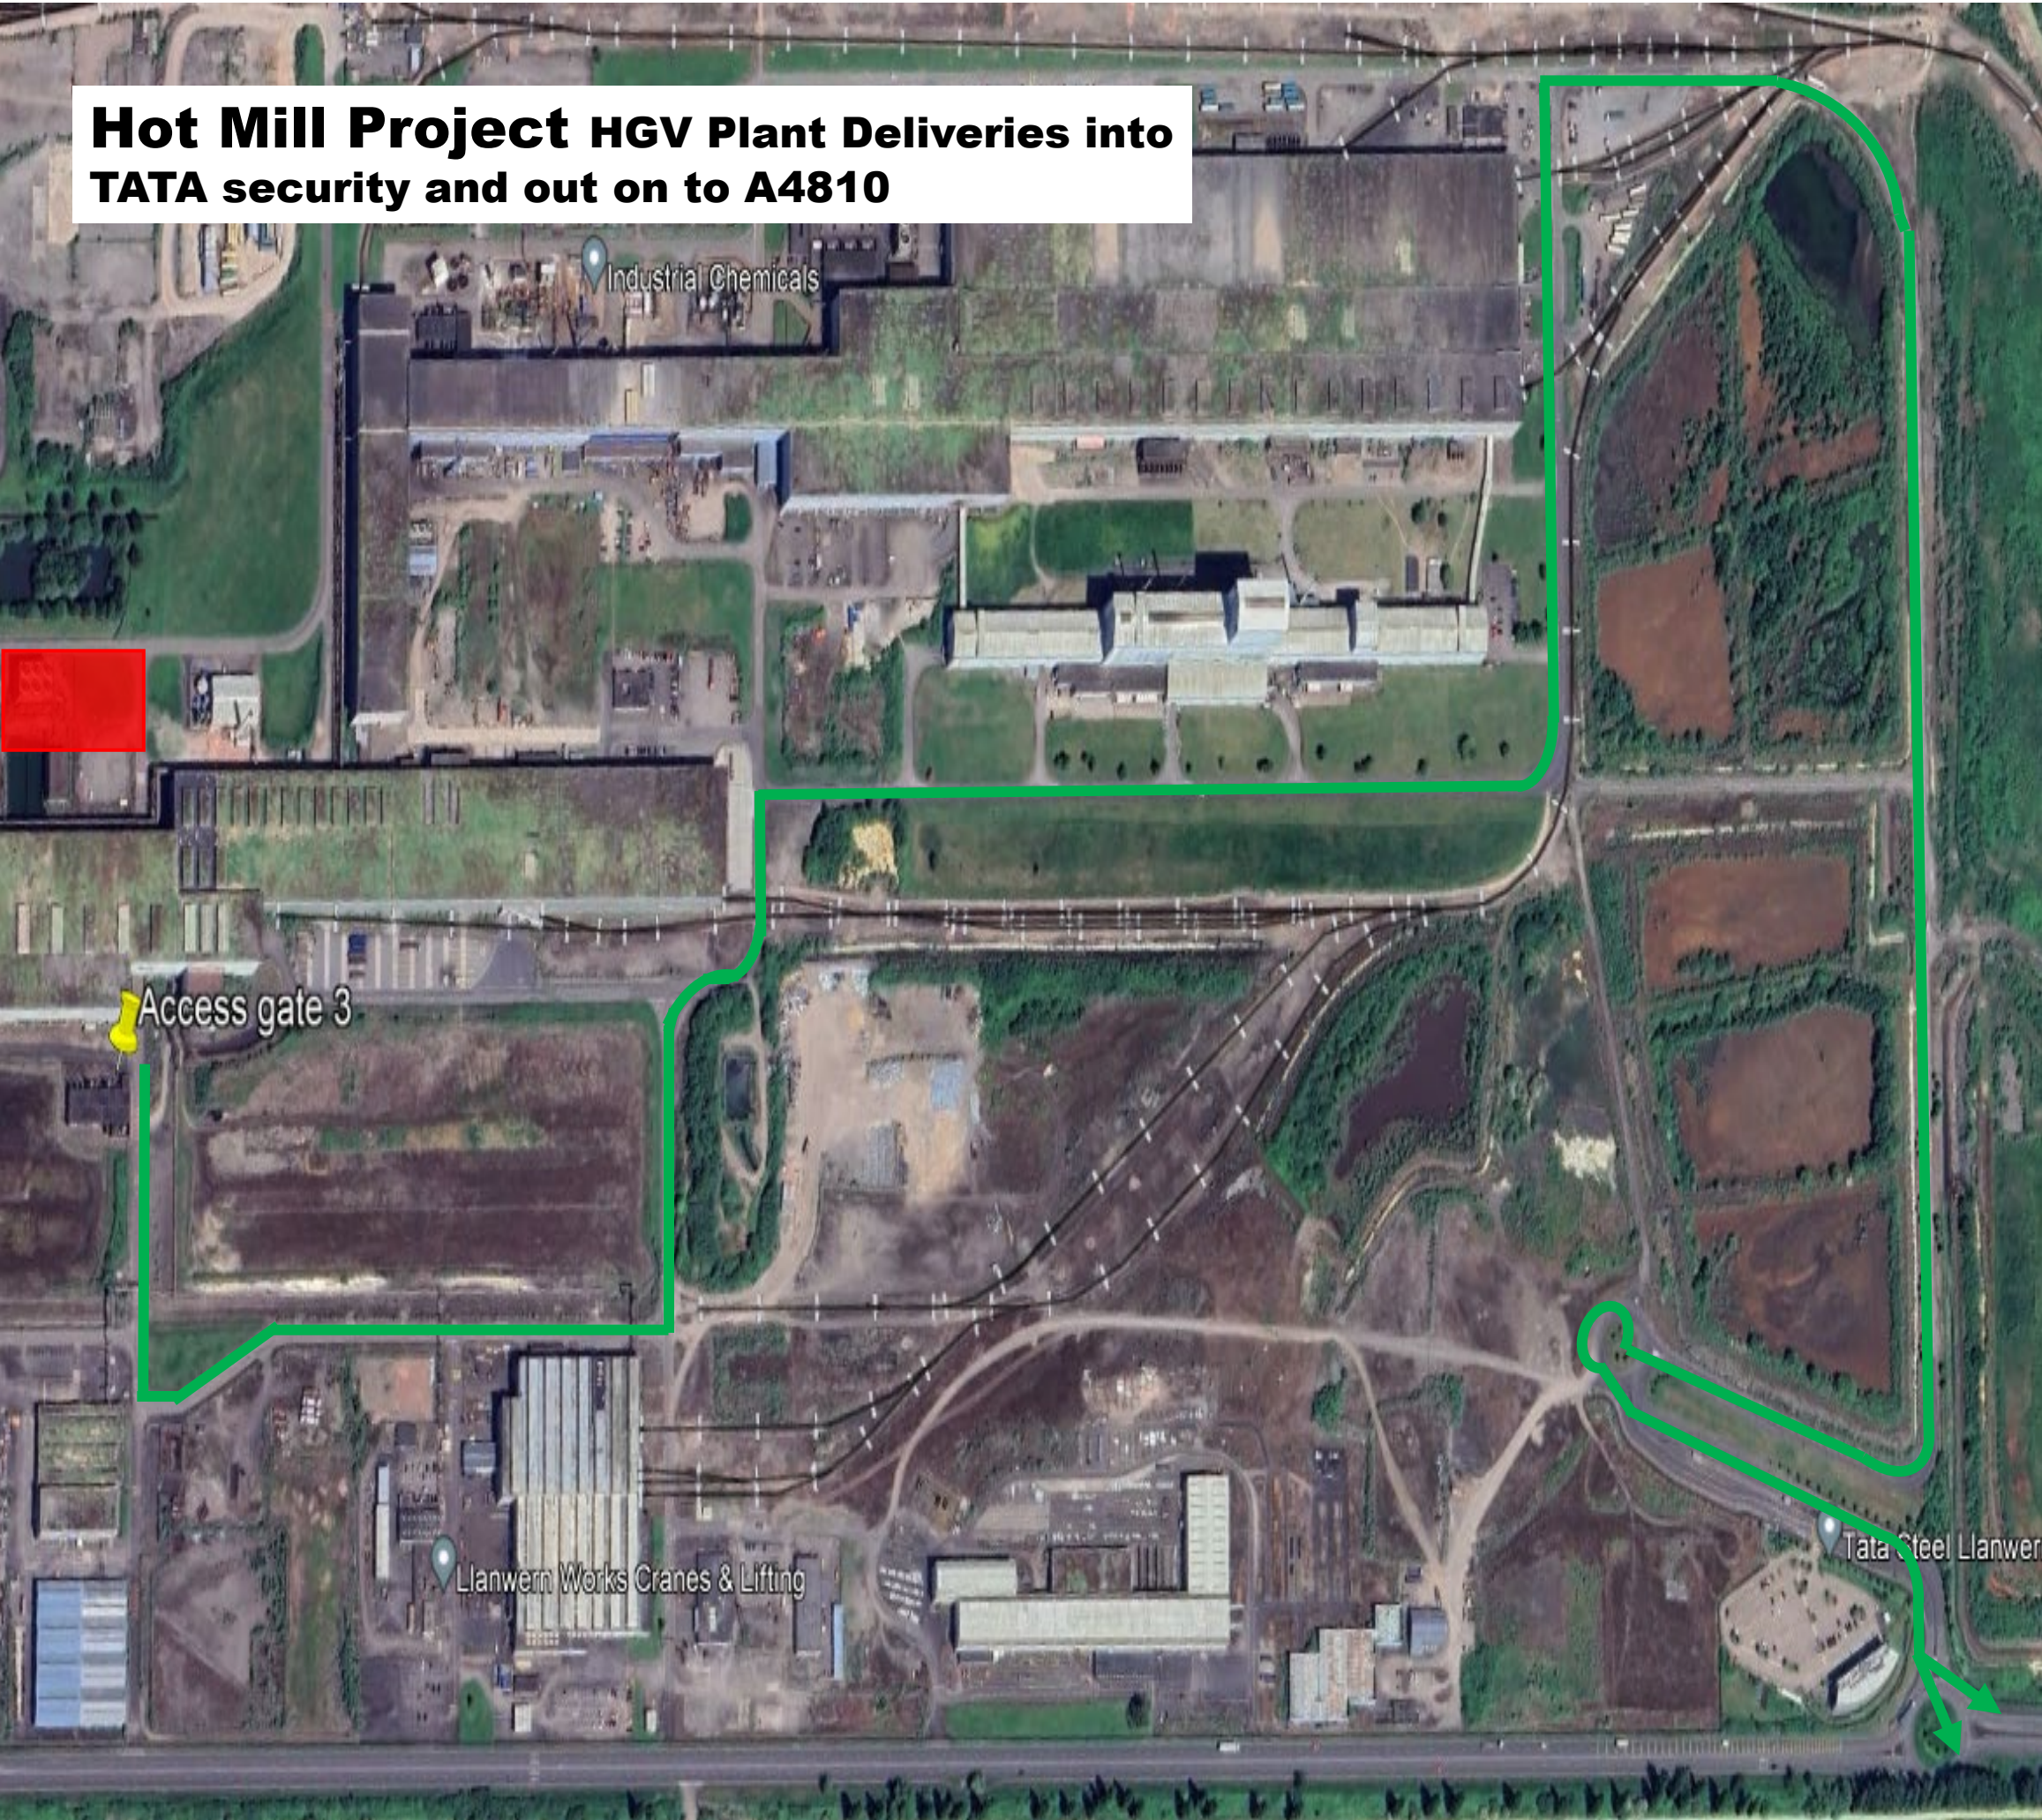

HCD Ltd Unit 14 Haywood Ind Complex, Wellington, Hereford, HR4 8DZ	
Drawing no. 01	Revision no.: 0
Contract No.: C0098	
C0059 Llanwern Hotmill Project Access routes	
Location: Llanwern Works, Newport NP19 4QZ	
Scheme: Demolition	
Scale: NTS	
Date:27/08/2025	
TMP by: D Cobern	
Checked by: J Musto	1