


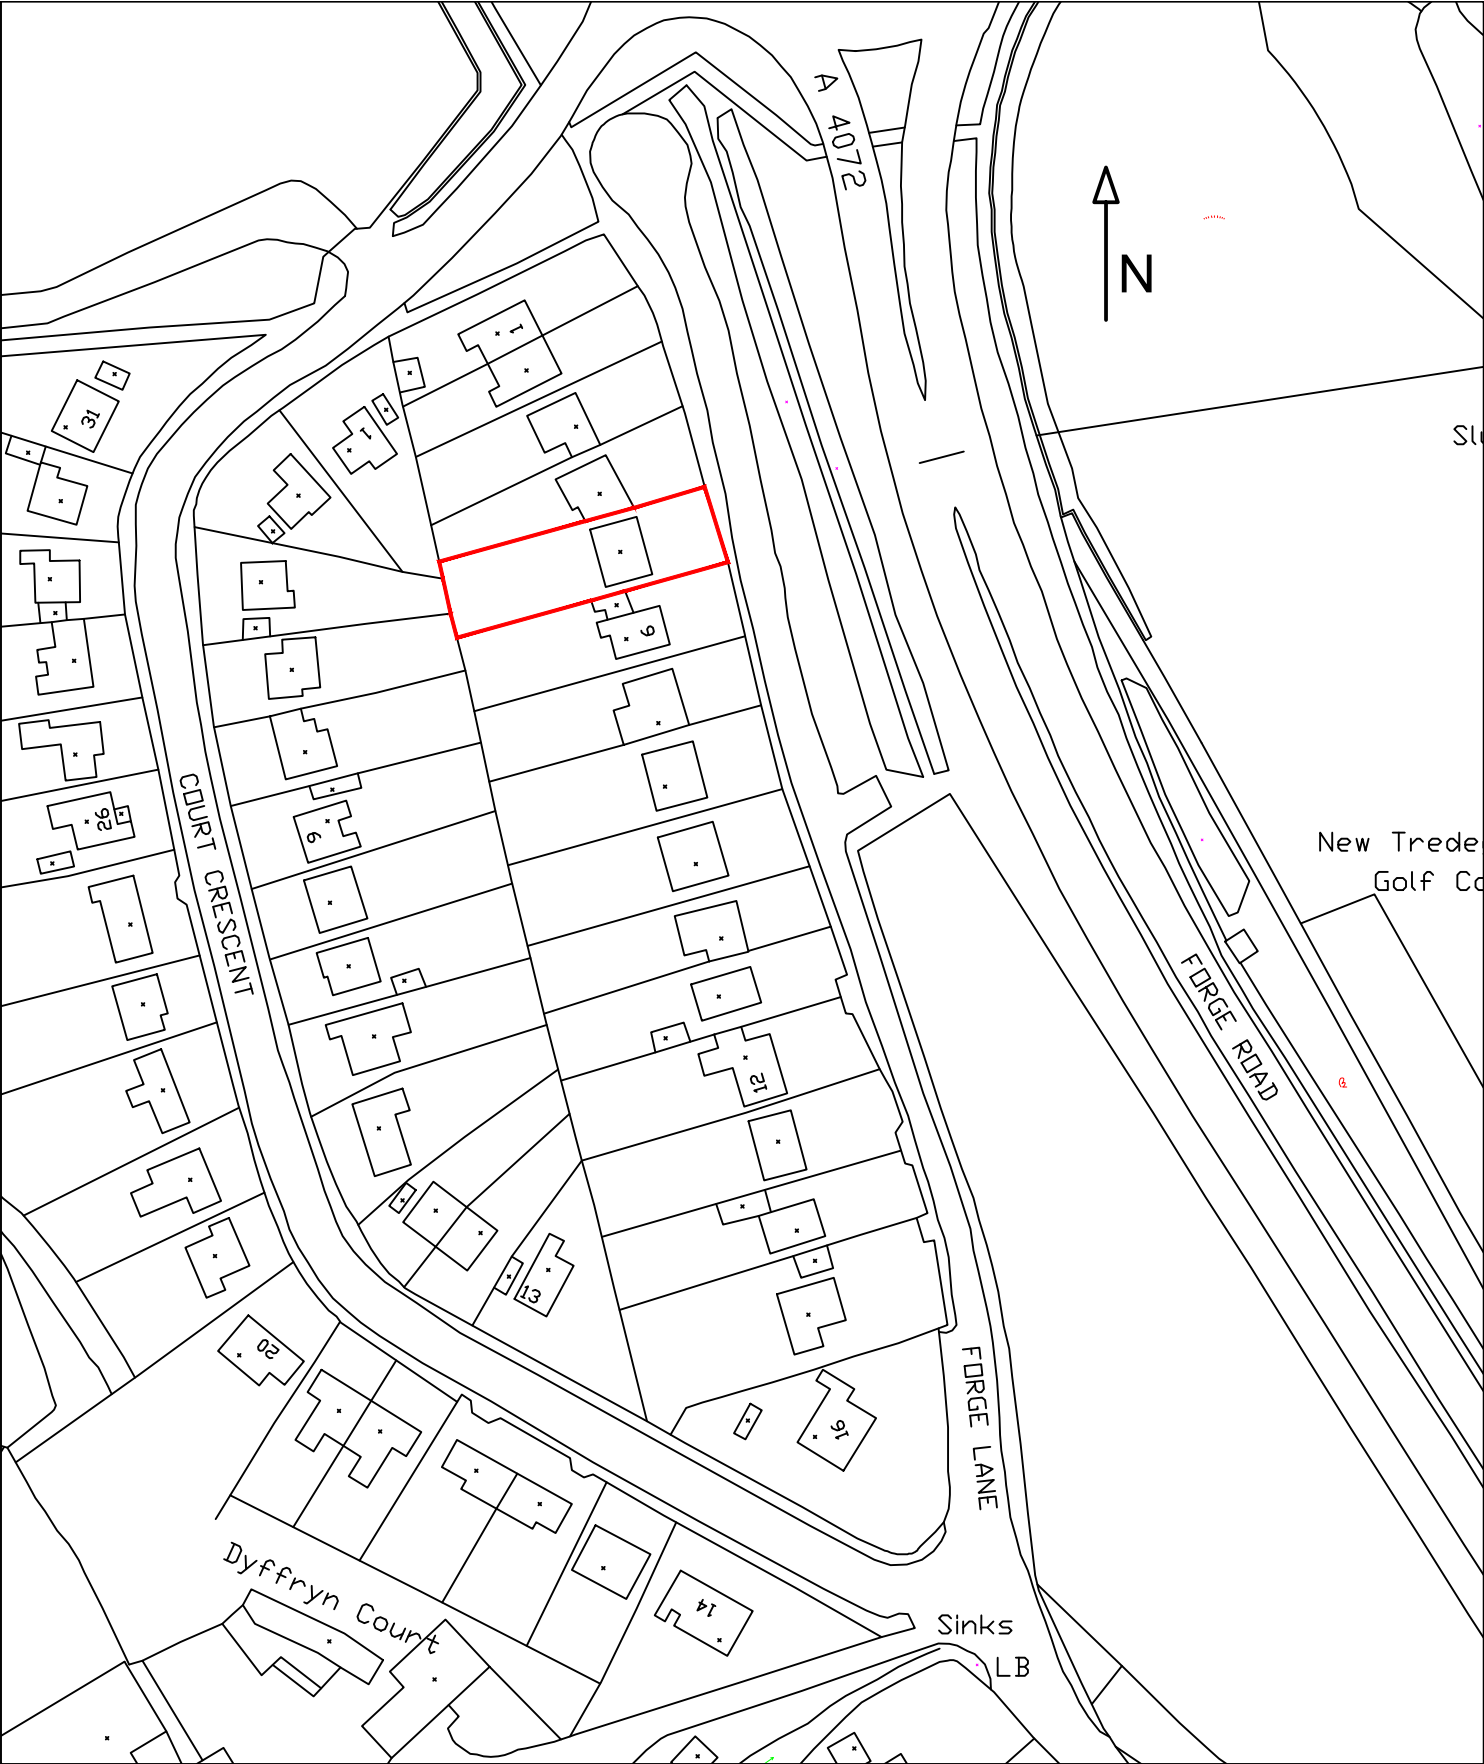

DRAWING REFERENCE
LOCATION PLAN
SITE ADDRESS
5 FORGE LANE, BASSALEG, NEWPORT, NP10 8NF – MR & MRS PALFRAMAN

DRAWN BY	DJLH
DATE	APRIL 2025
CH'D BY	
DATE	
STATUS	PLANNING

SCALE
1:1250 (A4)
DRAWING No.
24-2212-DWG-01

	Keystone House
	201 Risca Road
	Newport
	South Wales
	NP20 5AR
	01633 378058
	M 07947836245
Email dudley@keystone.co.uk	www.keystone.co.uk