


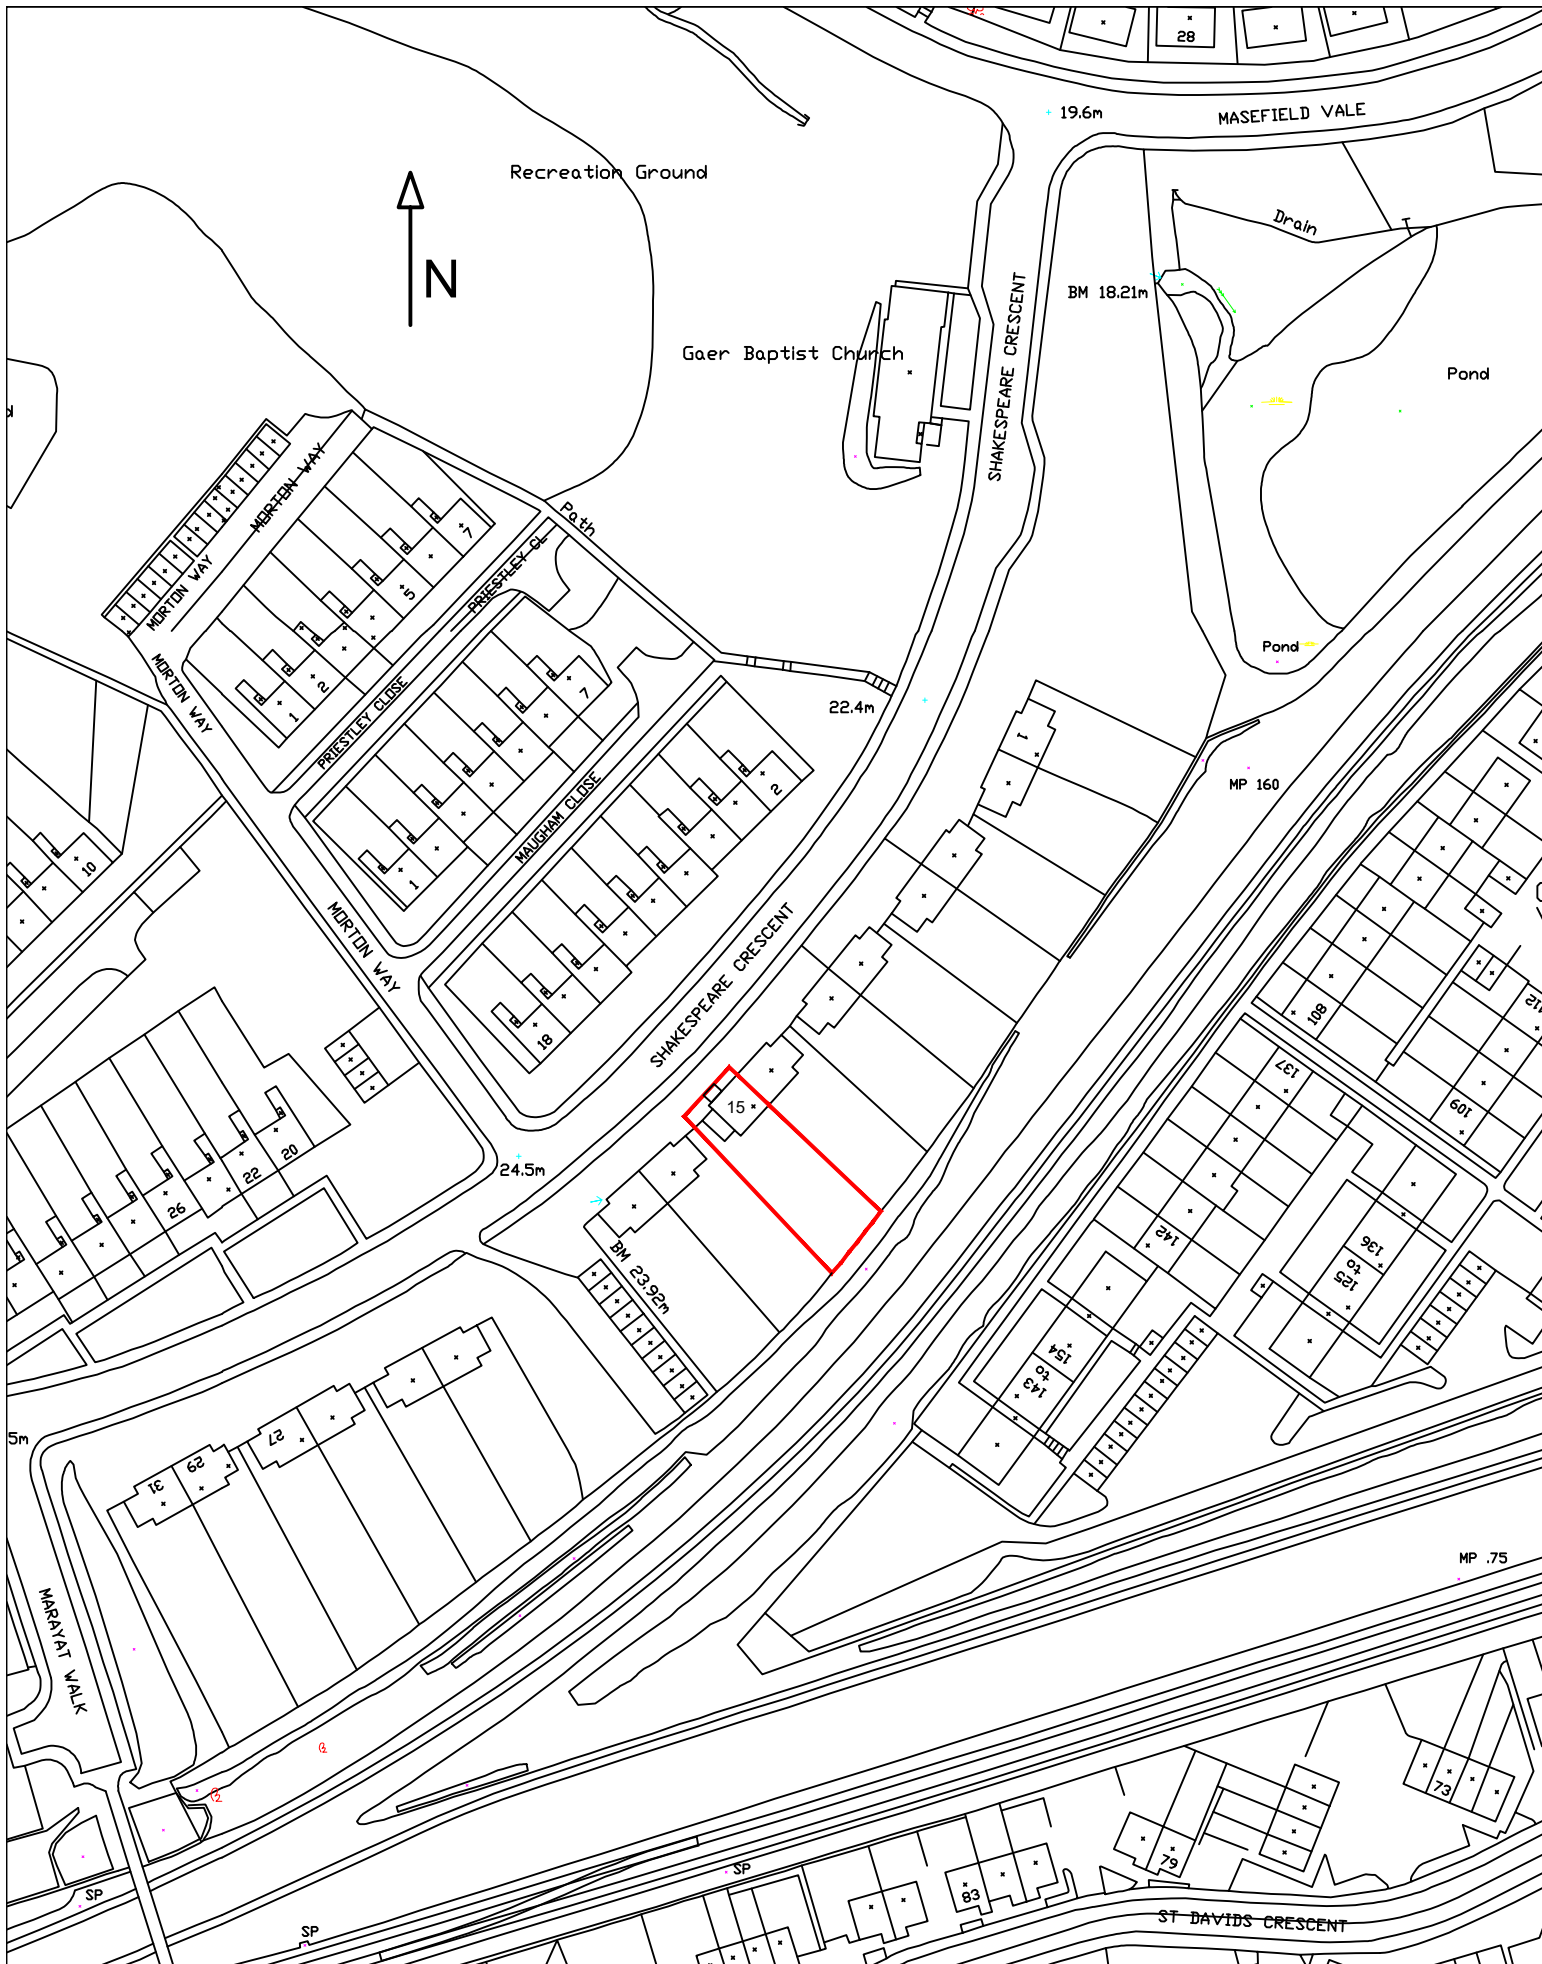

DRAWING REFERENCE  
**LOCATION PLAN**

SITE ADDRESS  
**15 SKAKESPEAR CRESCENT, NEWPORT,  
NP20 3LQ – MR & MRS MONKLEY**

DRAWN BY DJLH  
DATE APRIL 2025  
CHKD BY  
DATE  
STATUS

SCALE  
**1:1250 (A4)**  
DRAWING No.  
**25-2295-DWG-01**

**PLANNING**



**Keystone**  
Structural Engineering

Email [dudley@keystonese.co.uk](mailto:dudley@keystonese.co.uk)

Keystone House  
201 Risca Road  
Newport  
South Wales  
NP20 5AR  
T 01633 378058  
M 07947836245  
[www.keystonese.co.uk](http://www.keystonese.co.uk)