

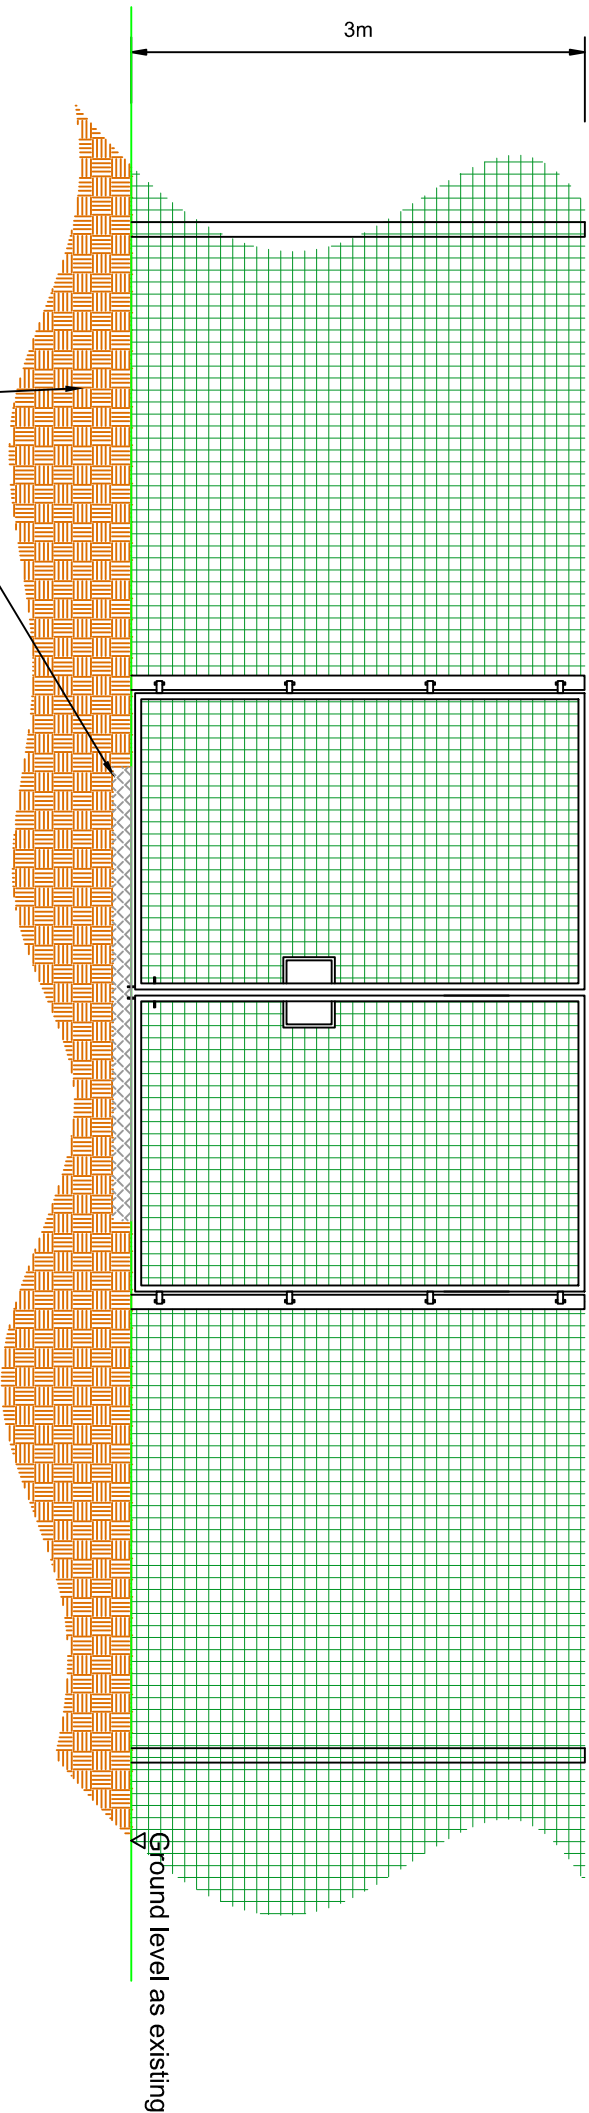


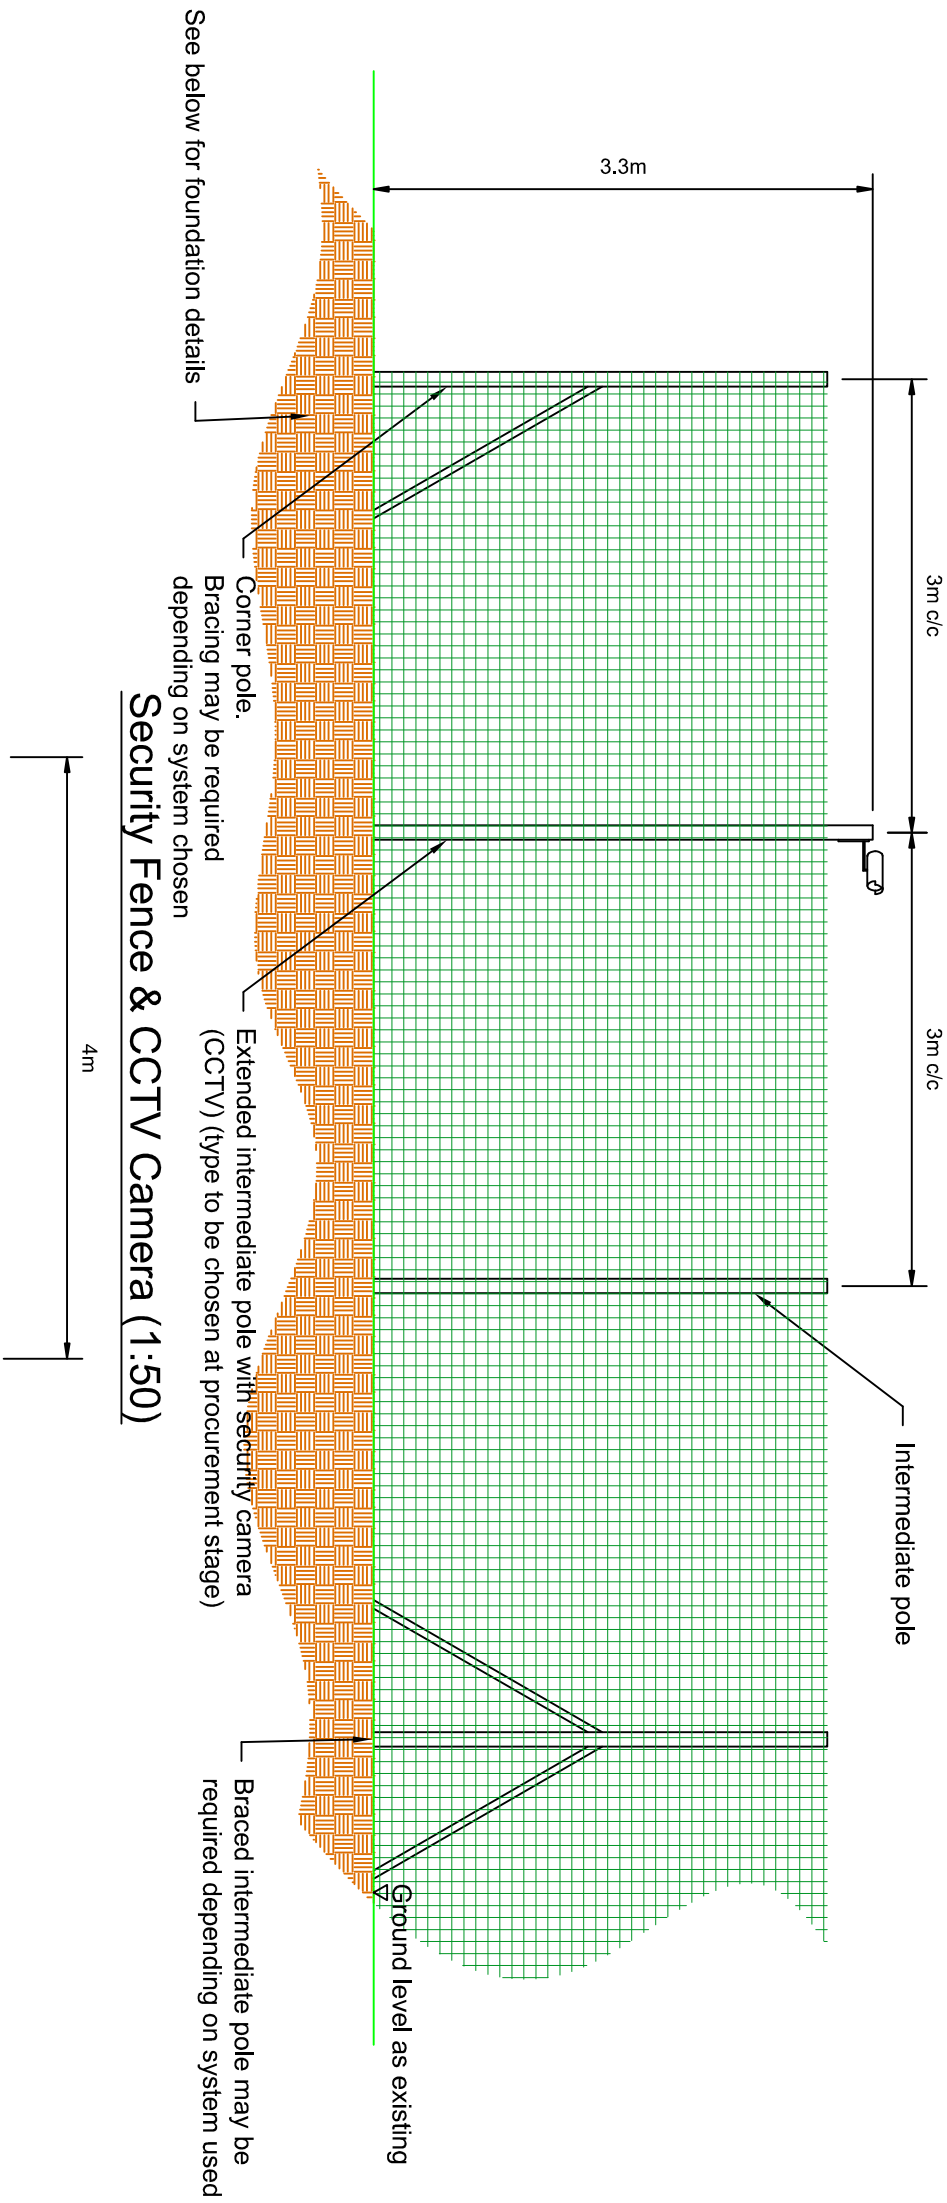

Security Fence - Gate Detail (1:50)

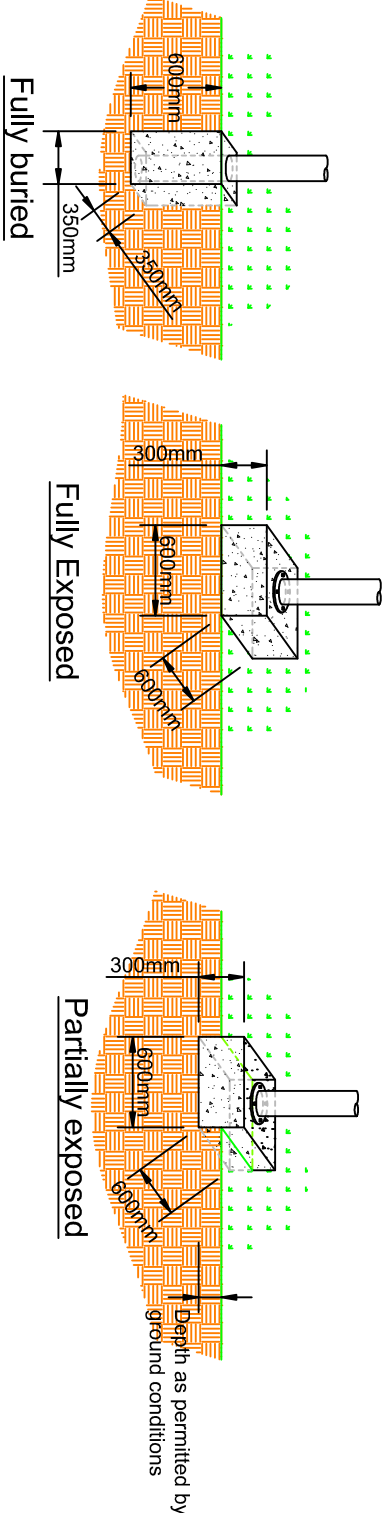

Foundation Details (N.T.S.)

NOTES

All dimensions in metres unless otherwise specified.
Detailed design of the foundation should be undertaken once a ground investigation survey has been undertaken.
External colour and finish of fencing to be advised.

Scale (@ A3) As shown		Date: 03 Jan 2024	
Prepared by:			
Client: Newport City Council			
Project: Docksway Solar Farm			
Figure 005 - Security Fence, Gate and CCTV Camera			
Drawn by: CW	Checked by: ASC	Version: A issue1	
Every effort has been made to ensure the accuracy of the information provided on this figure. Dulas Ltd cannot be held responsible for any omissions or errors in the data supplied by third parties and hereby expressly disclaims any responsibility for any losses, disappointment, negligence or damage caused by reliance on the information contained on this figure.			