


36 RONALD ROAD NEWPORT GWENT

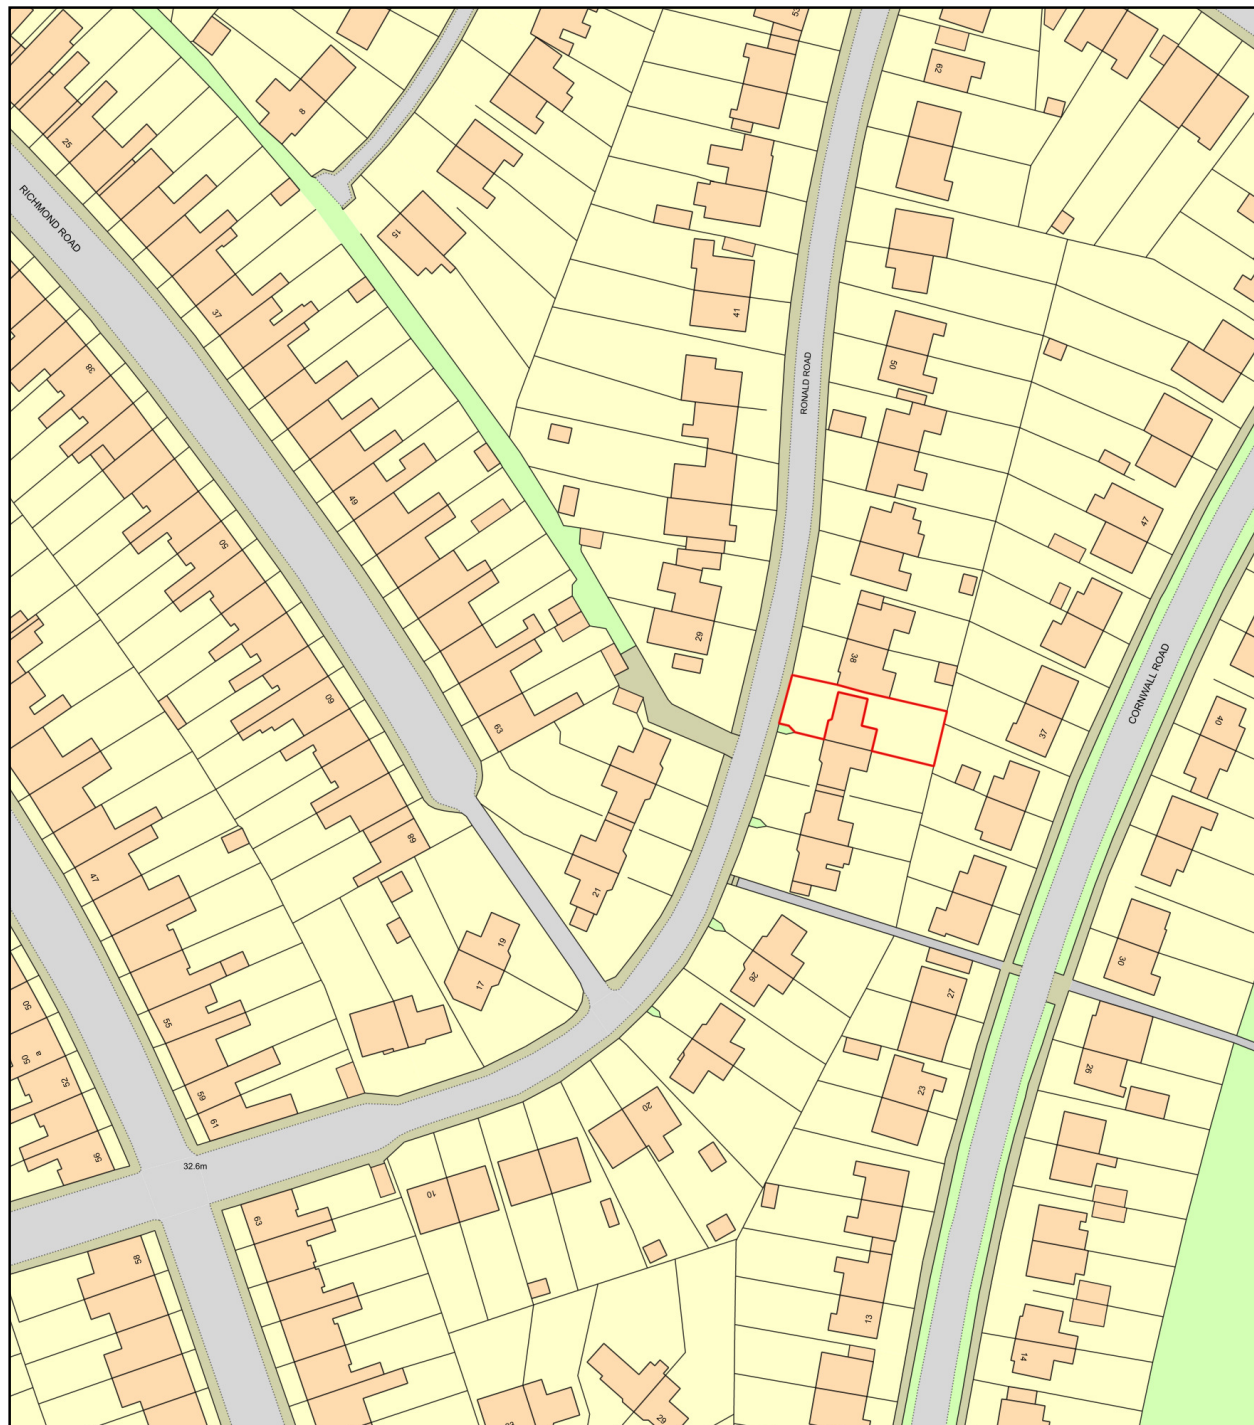

0 50
Metres



Plan Produced for: CARREG DESIGN LTD

Date Produced: 17 Dec 2024

Plan Reference Number: TQRQM24352145341452

Scale: 1:1250 @ A4