



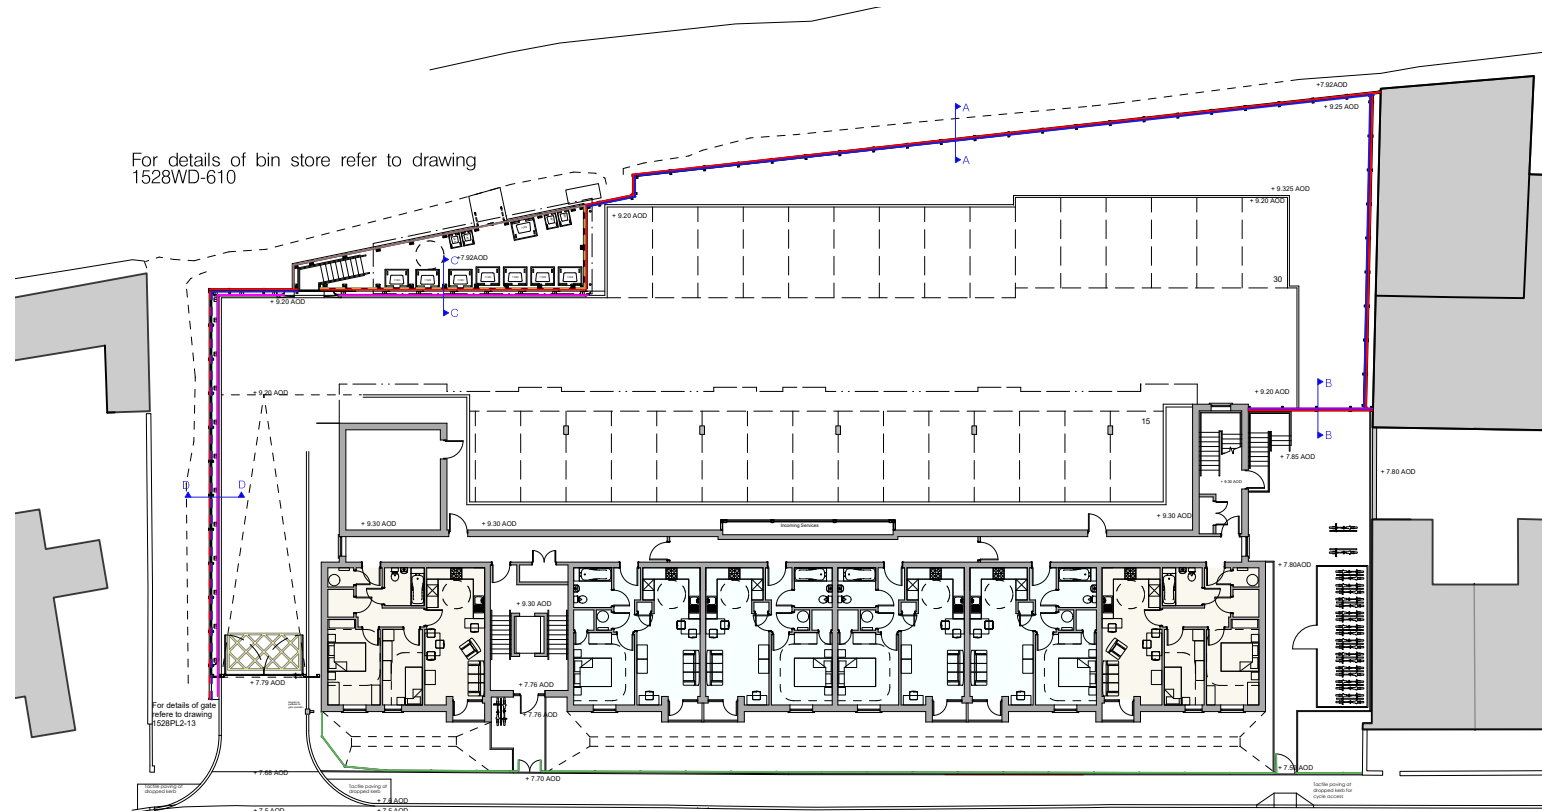

Boundary Treatment Types:

- 1100mm high Hoop Top Fence and gates to front boundary
- King Post retaining wall, slate finish with black posts approx 1300-1500mm high (see elevations)
- King Post retaining wall, slate finish with black posts stepped to suit ramp (see elevations)
- 1100mm close boarded fence integrated on top of King Post retaining wall
- 1500mm close boarded fence integrated on top of King Post retaining wall
- Stepped close boarded fence integrated on top of King Post retaining wall (see elevations)
- Close boarded fence and gates to bin store facing Herbert Road
- Armco Vehicle barrier at approx 600mm height

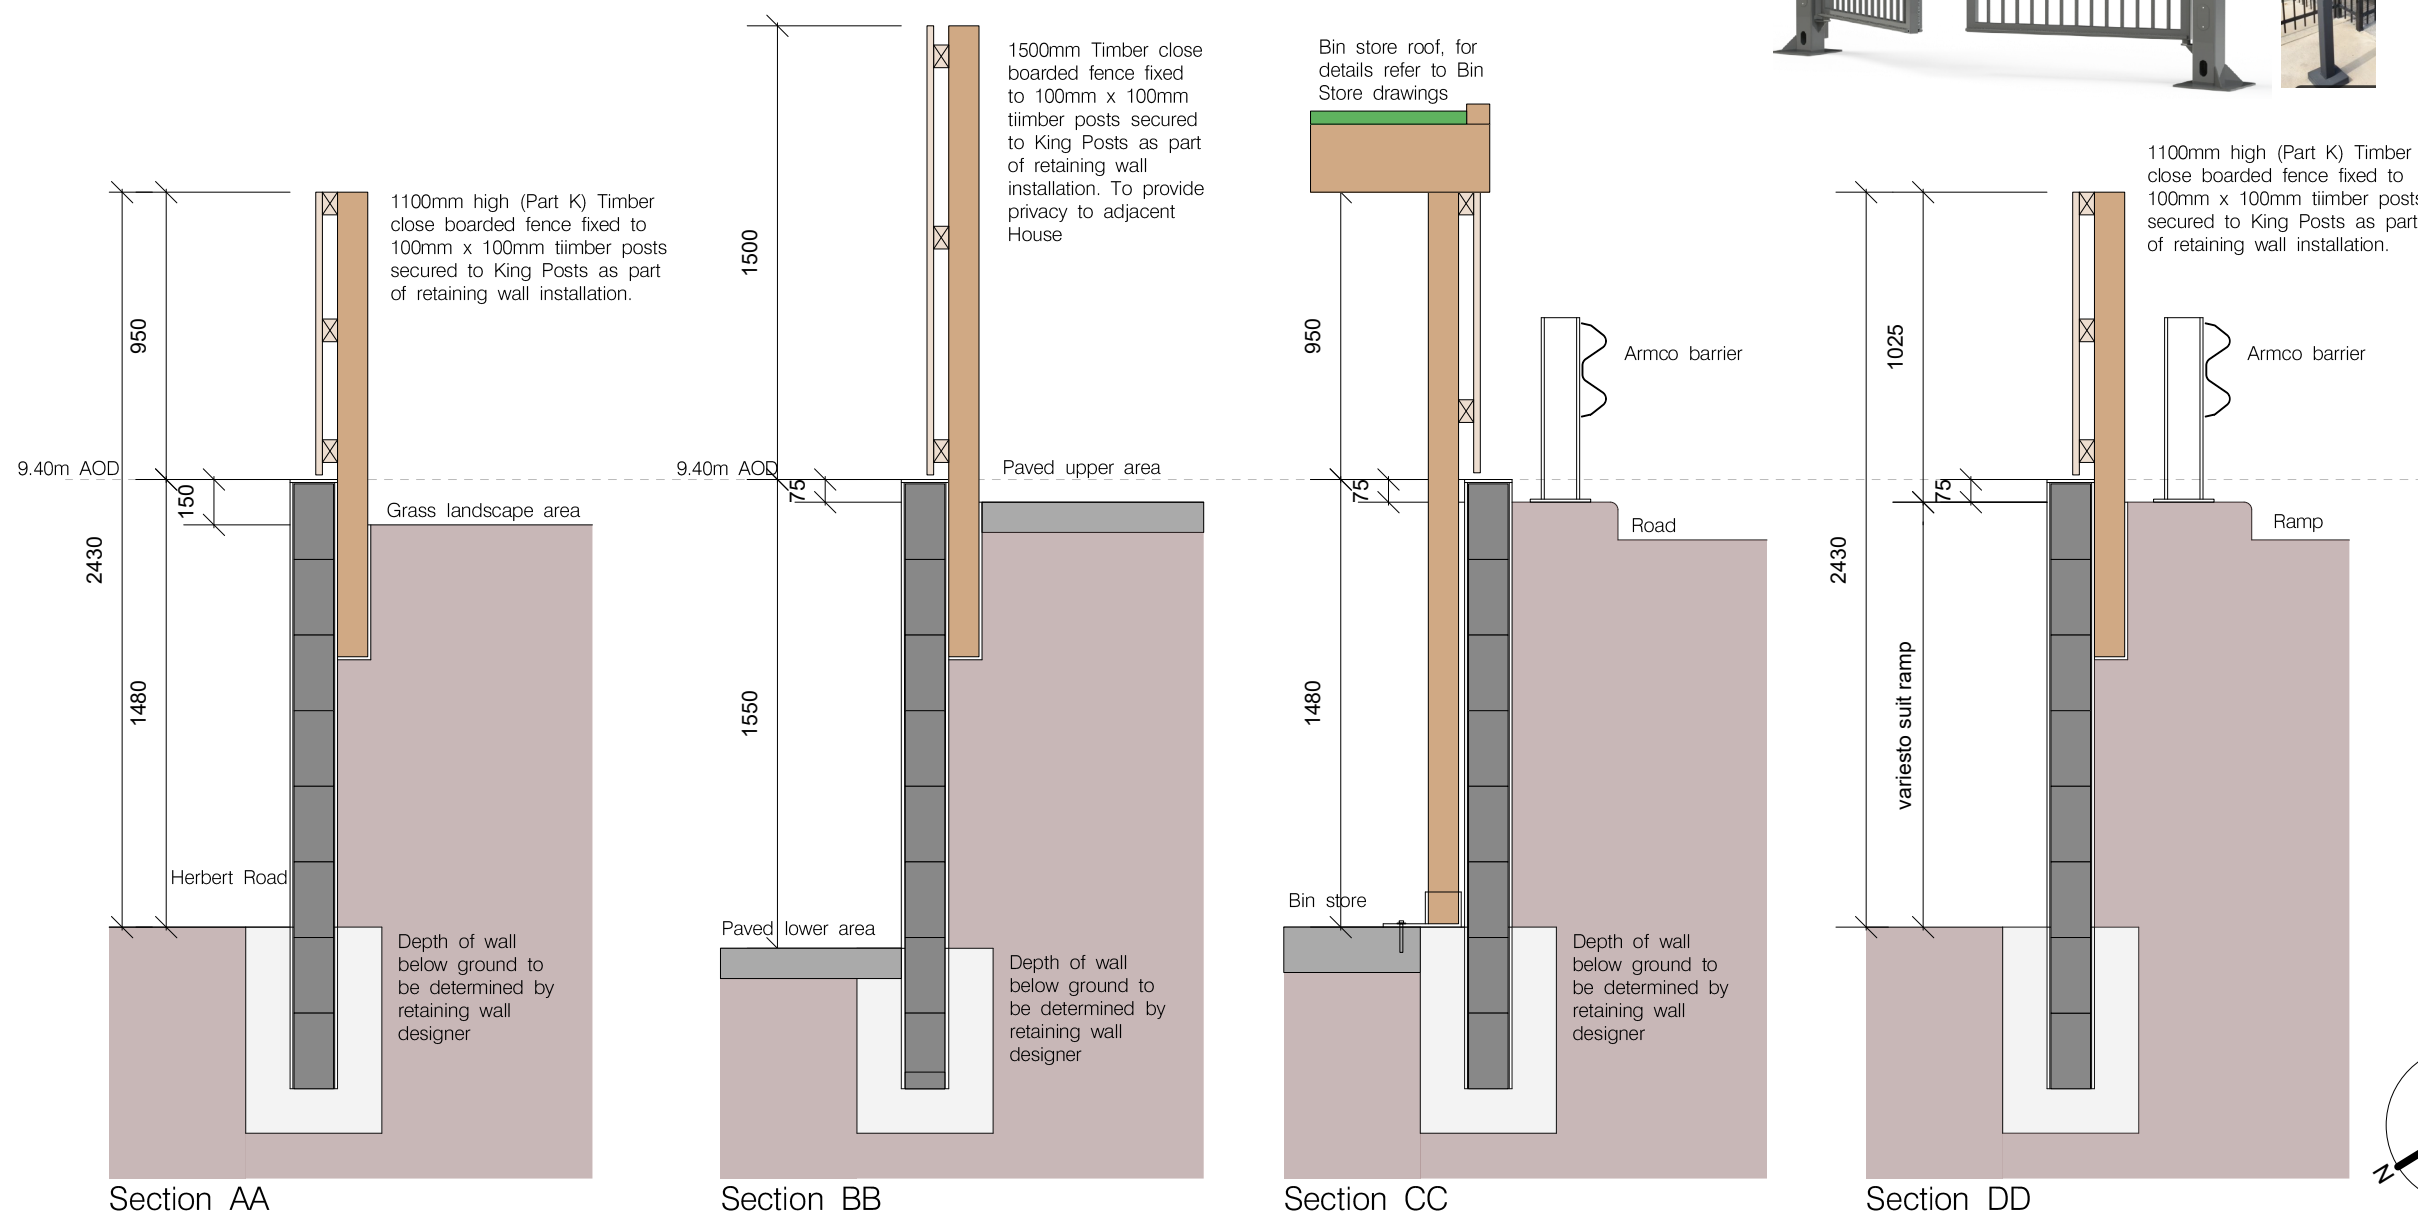

Products:



1100mm high powder coated metal bow topped railings and gates to front boundary



King post retaining wall with slate finish and black painted posts. 1300-1500mm high as per elevations



King post retaining wall with close boarded timber fence above. Height varies as per elevations. Note King post finish to be as image above and exposed timber rails on inside of site



Galvanised steel Armco vehicle barrier to protect fencing adjacent to vehicle circulation routes.

Rev A 09/02/26 Vehicle gate added



Kennedy James Griffiths
Chartered Architects and Project Managers
Project



**Crawford Street
Newport**

T 02920 545100
10 Victoria Park Court
516 Cowbridge Road East
Cardiff
CF5 1DB

Title Date
Boundary Treatments 15 05 2023

Status Scale @ A3
Conditions Application 1:400
1:50

Drawing Number Revision Drawn by
1528-PL2-12 A CKG

Use figured dimensions where possible. Do not scale for construction purposes.
This drawing is copyright.