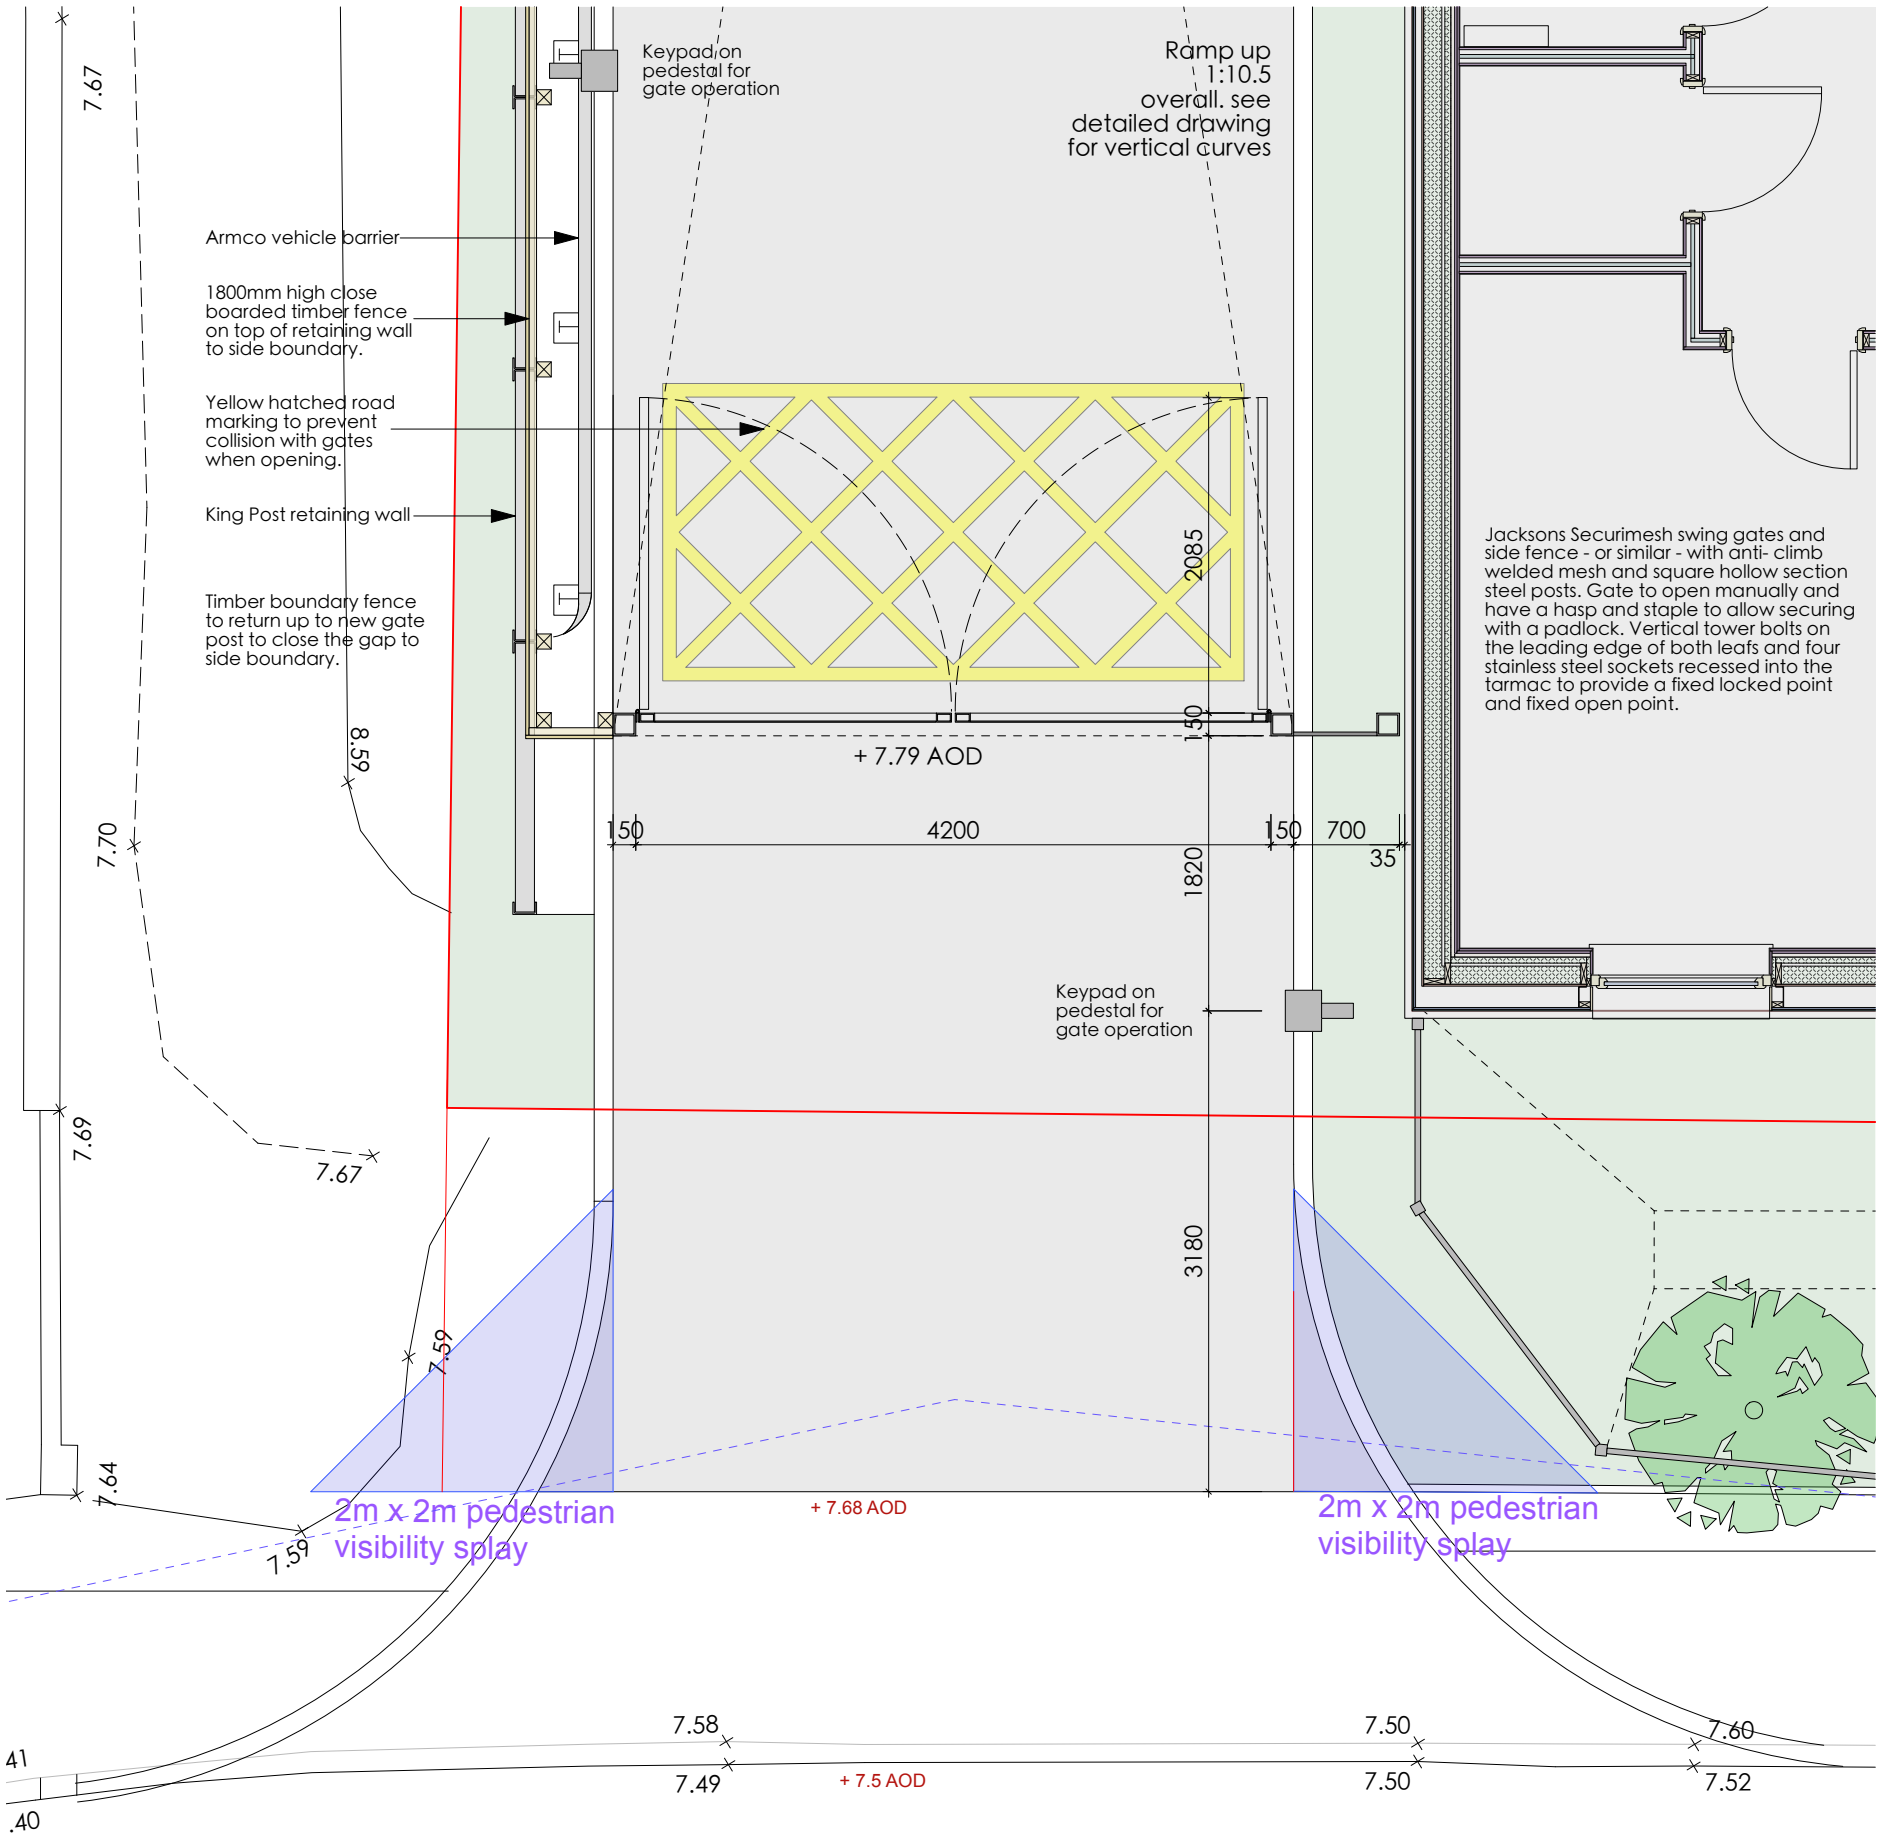

PLAN

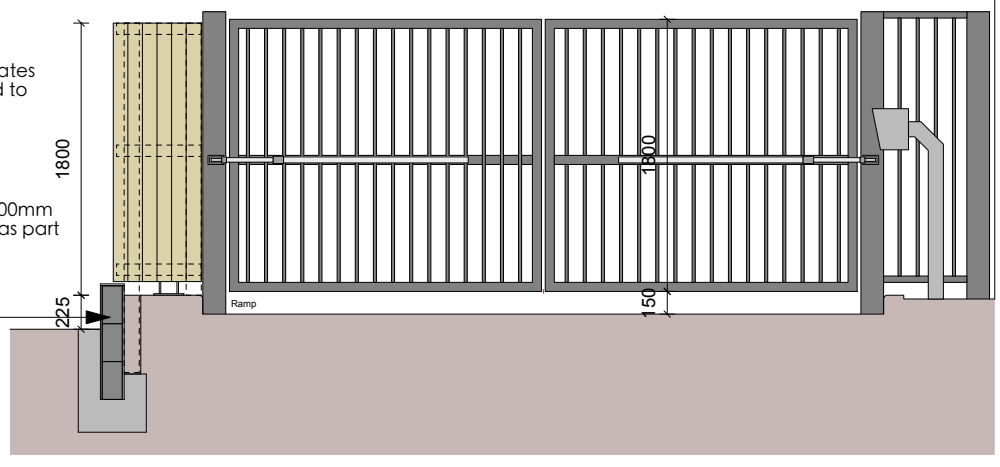

D6000 Electrically operated powered gates by industrial door services, made up using steel box sections frame and vertical bar infil. One ram operator per gate at mid height. Gates to be powder coated black

Steel mesh security gates to be Secure By Design compliant

2000mm high security mesh steel gates with side fence. Bracing as needed to be designed by fabricator.

1800mm high (Part K) Timber close boarded fence fixed to 100mm x 100mm tiimber posts secured to King Posts as part of retaining wall installation.

King Post retaining wall increases as ramp rises

Matching side panel steel fence to close gap between gate and building

Key pad operation for electrically powered gates One internal and one external on opposite side of roadway.

Key pad and pedestal powder coated black

ELEVATION

0 1 2 3m

Kennedy James Griffiths
Chartered Architects and Project Managers
T 02920 545100
10 Victoria Park Court
516 Cowbridge Road East
Cardiff
CF5 1DB

Project
Crawford Street
Newport

Title
Vehicle Gate

Date
23 09 2025

Status
Planning

Scale @ A3
1:50

Job Number
1528-PL2-13

Revision

Drawn by
DKB

Use figured dimensions where possible. Do not scale for construction purposes.
This drawing is copyright.