


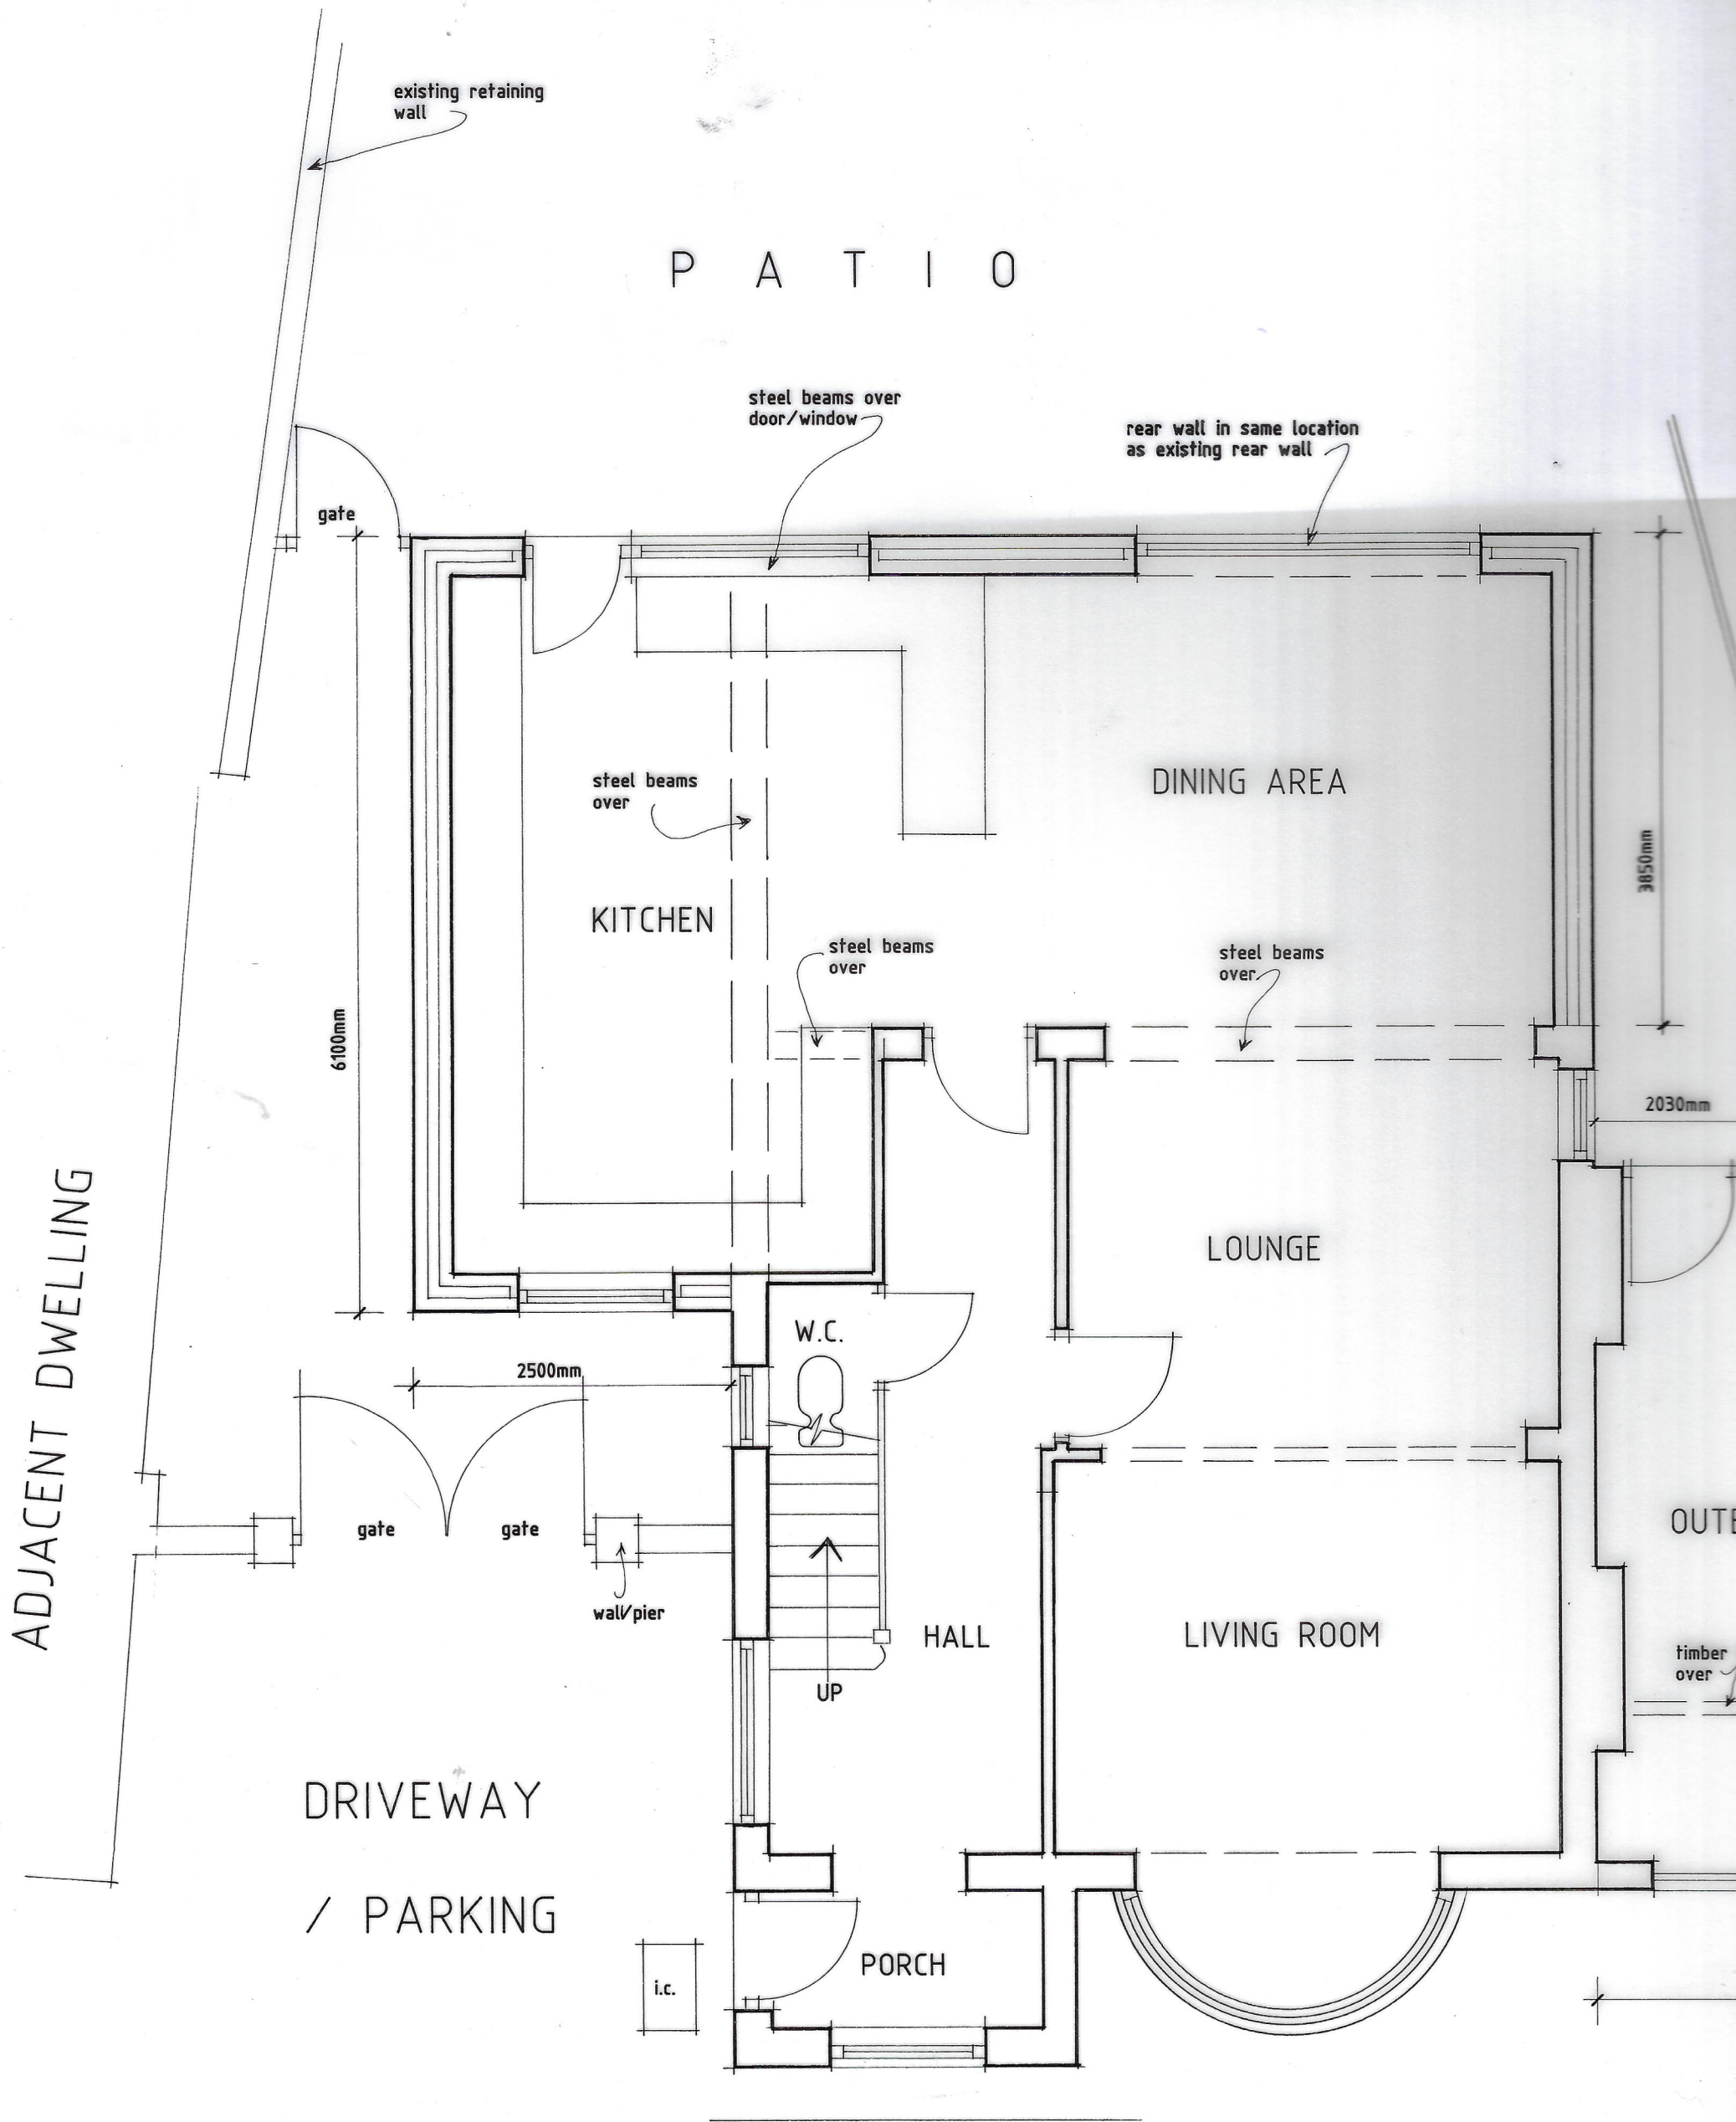

PROPOSED GROUND FLOOR PLAN

22, REDBROOK ROAD, NEWPORT.

KD2012/2 AUG. 2025

SCALE-1:50