



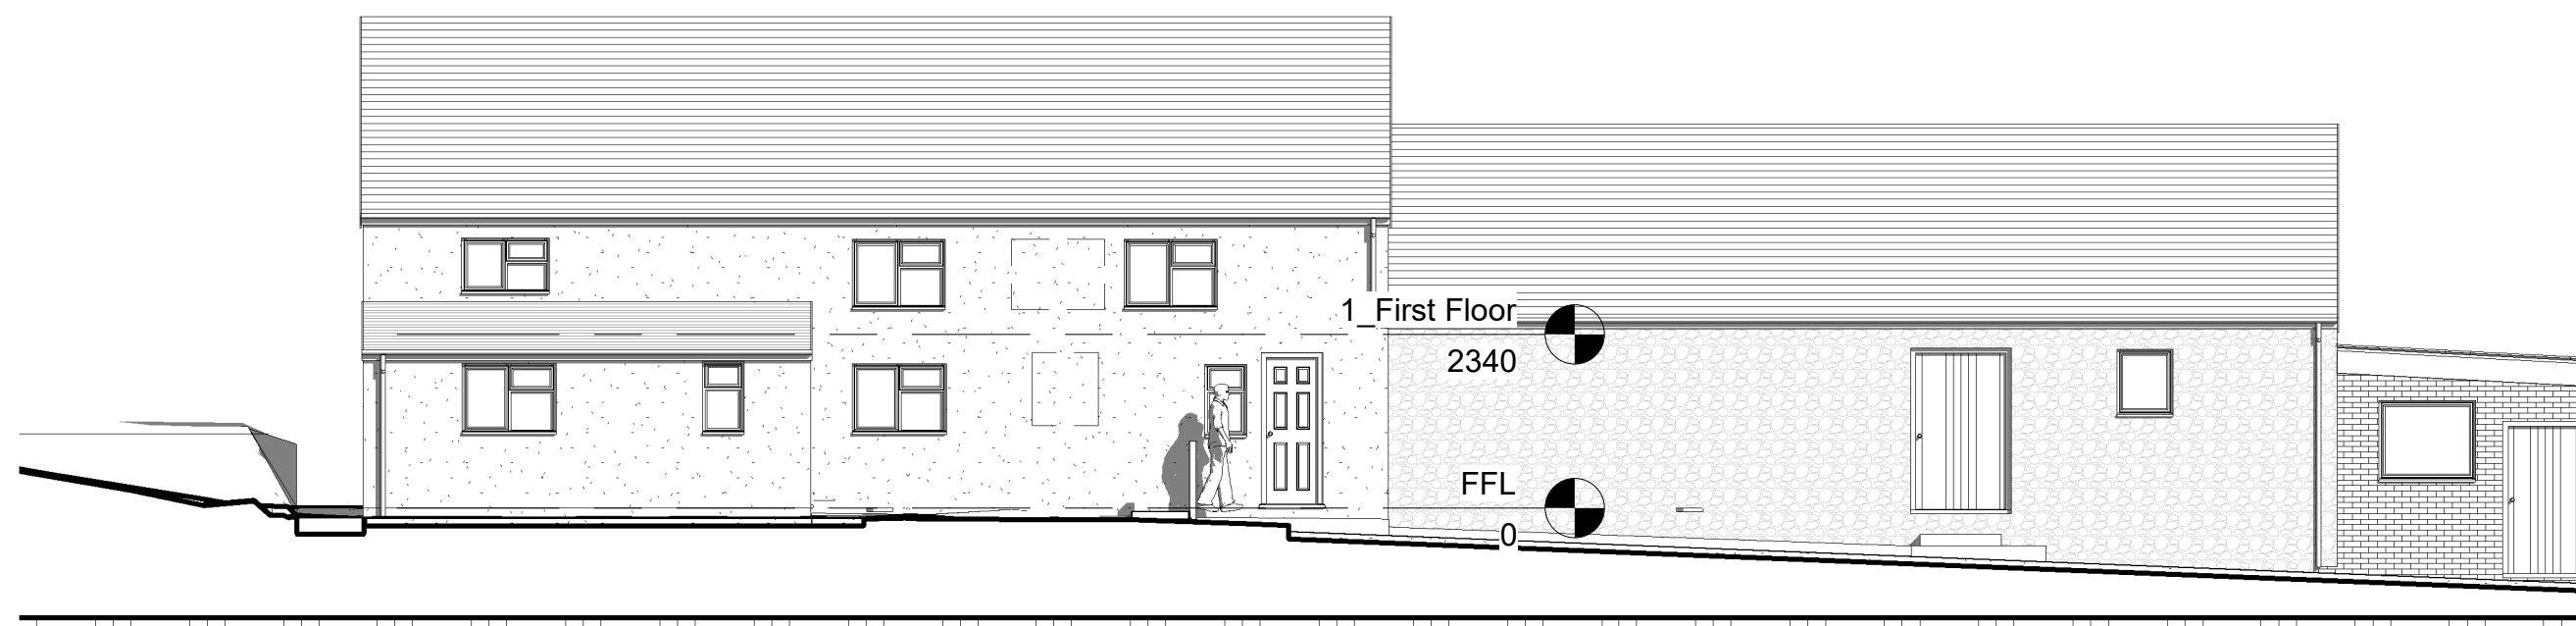


3 FRONT
1 : 100




6 SIDE BARN
1 : 100

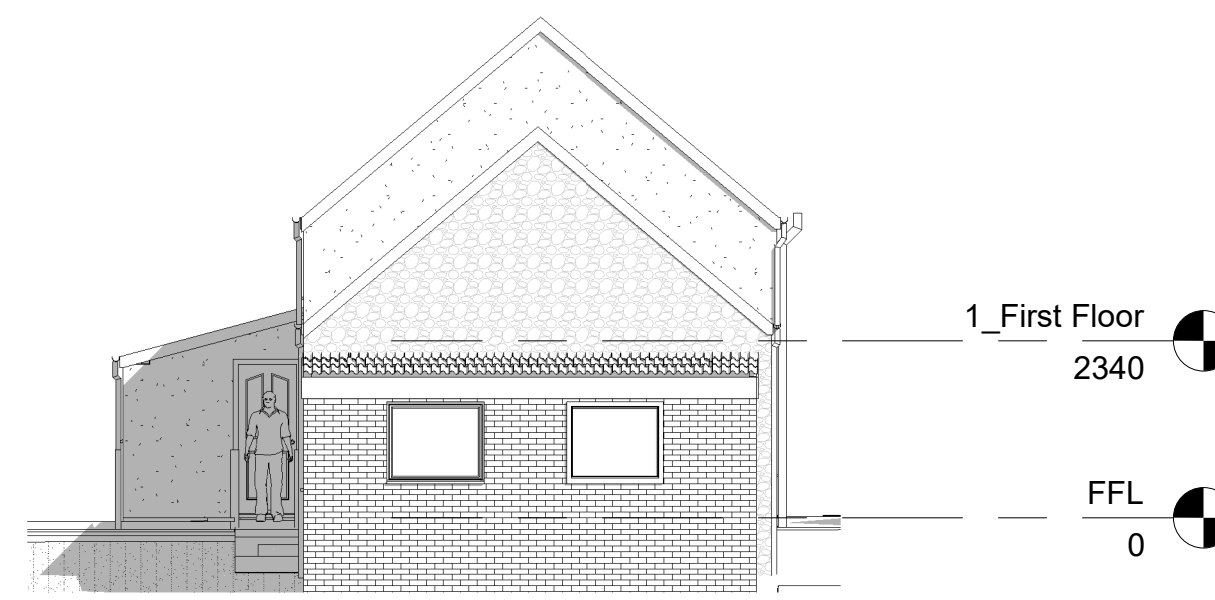

5 SIDE
1 : 100

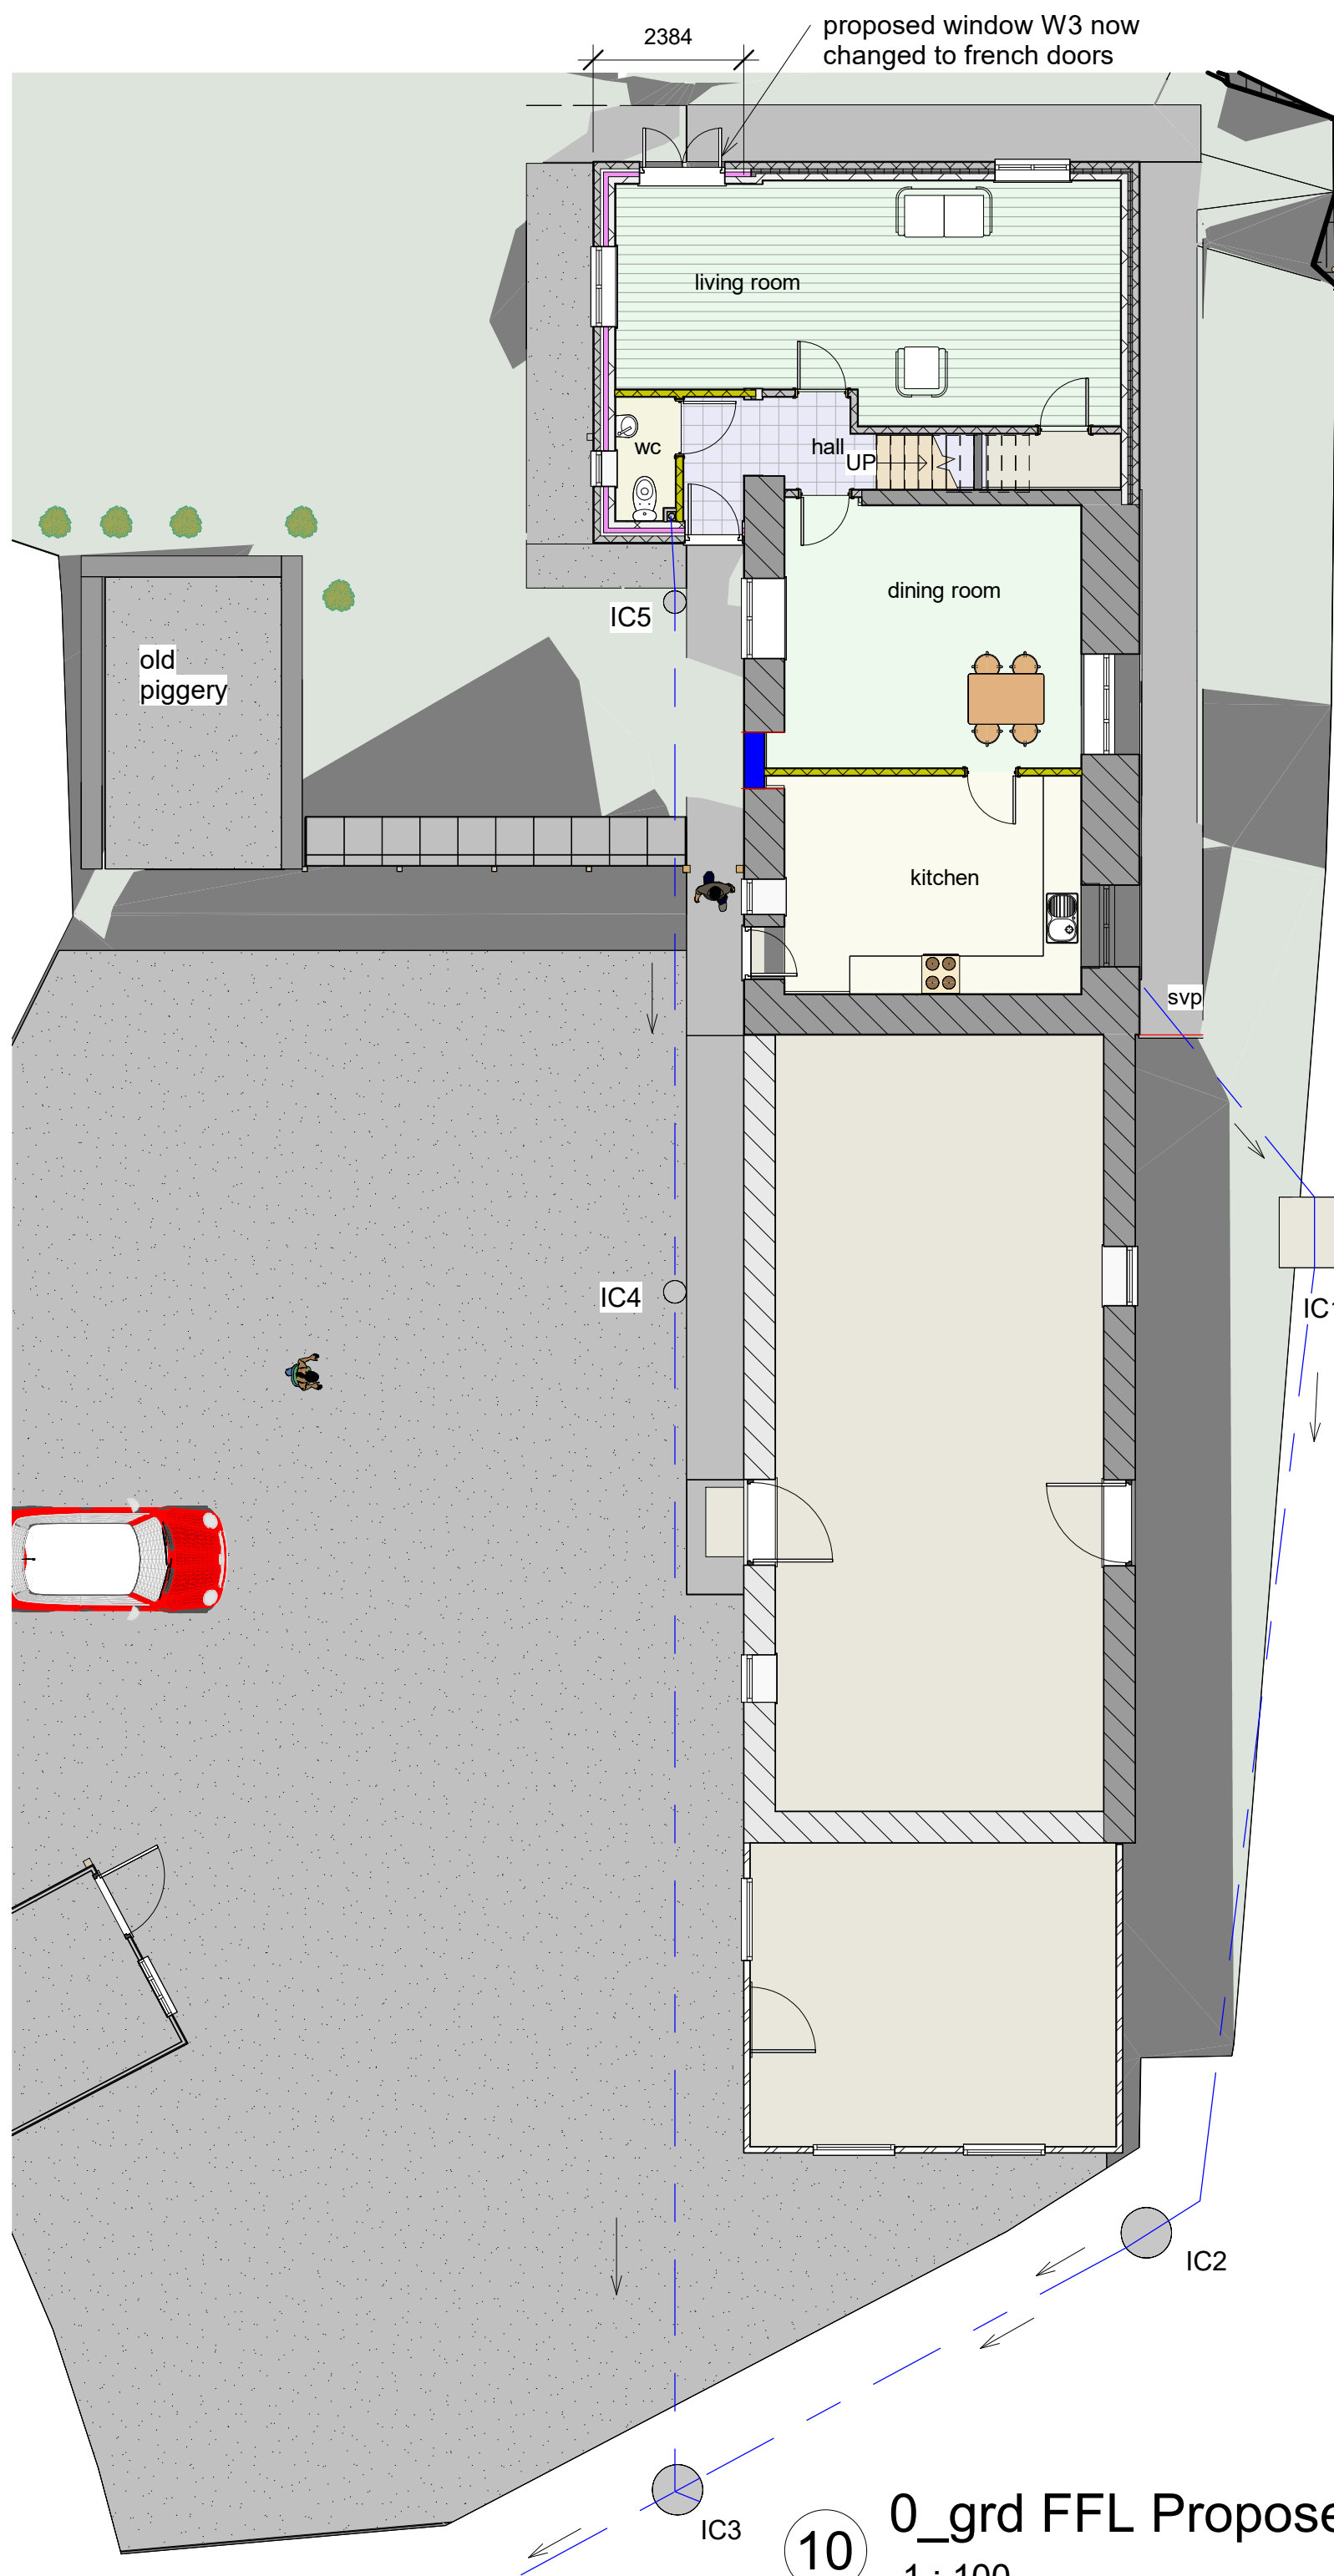

10 0_grd FFL Proposed
1 : 100

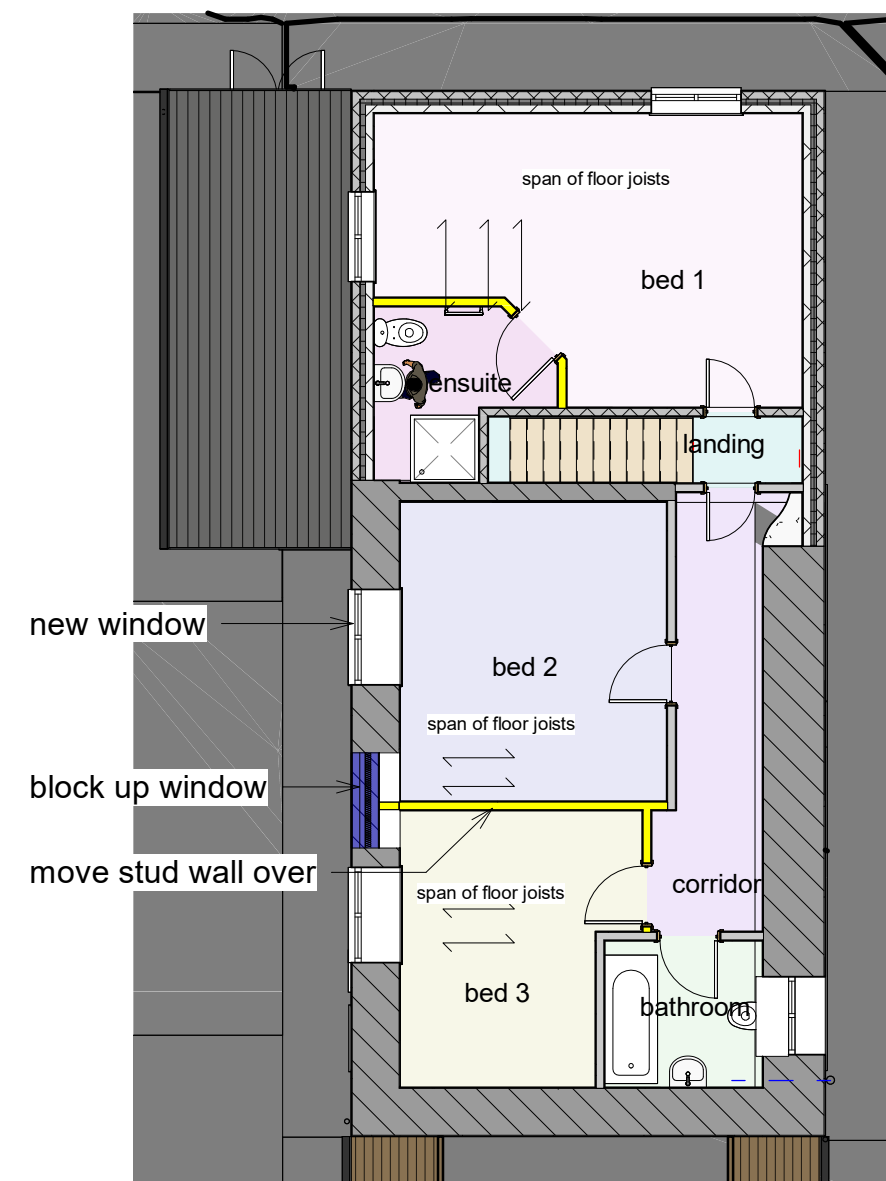

2 1_First Floor
1 : 100



8 Front 3D

Ecology Enhancements to provide biodiversity net gain
Schwegler Woodstone Barcelona Open bird nest box
situated 2.5m - 4m high on the gable wall of the house

Plum tree to rear garden
by gardenature.co.uk

D	5-3-25	Heat pump and its retaining wall removed
C	71-01-25	Retaining wall around 3 sides now removed but only around Heat pump on rear elevation as shown
B	28-12-24	window in extension now to be french doors and existing window to bed 1 made 100 smaller in height
A	4-7-24	retaining garden wall added and ensuite added to Bed 1

rev	date	description
Planning	24/0042	Building Regs FP/2024/0186
Maison Design		
architectural practice		
25 Caldicot Road tel 01291 422712		
Rogiet E mail		
Monmouthshire mark@maisondesign.biz		
NP26 3SE WEB www.maisondesign.biz		
Copyright of this drawing or part thereof is by Maison Design and not to be copied		

Project	Proposed Layout
Name	Roger Thomas Heol Andrew Farm Bishton NP18 2DZ
Date	January 2024
	MH-9857

9 A1 Scale
1 : 100