



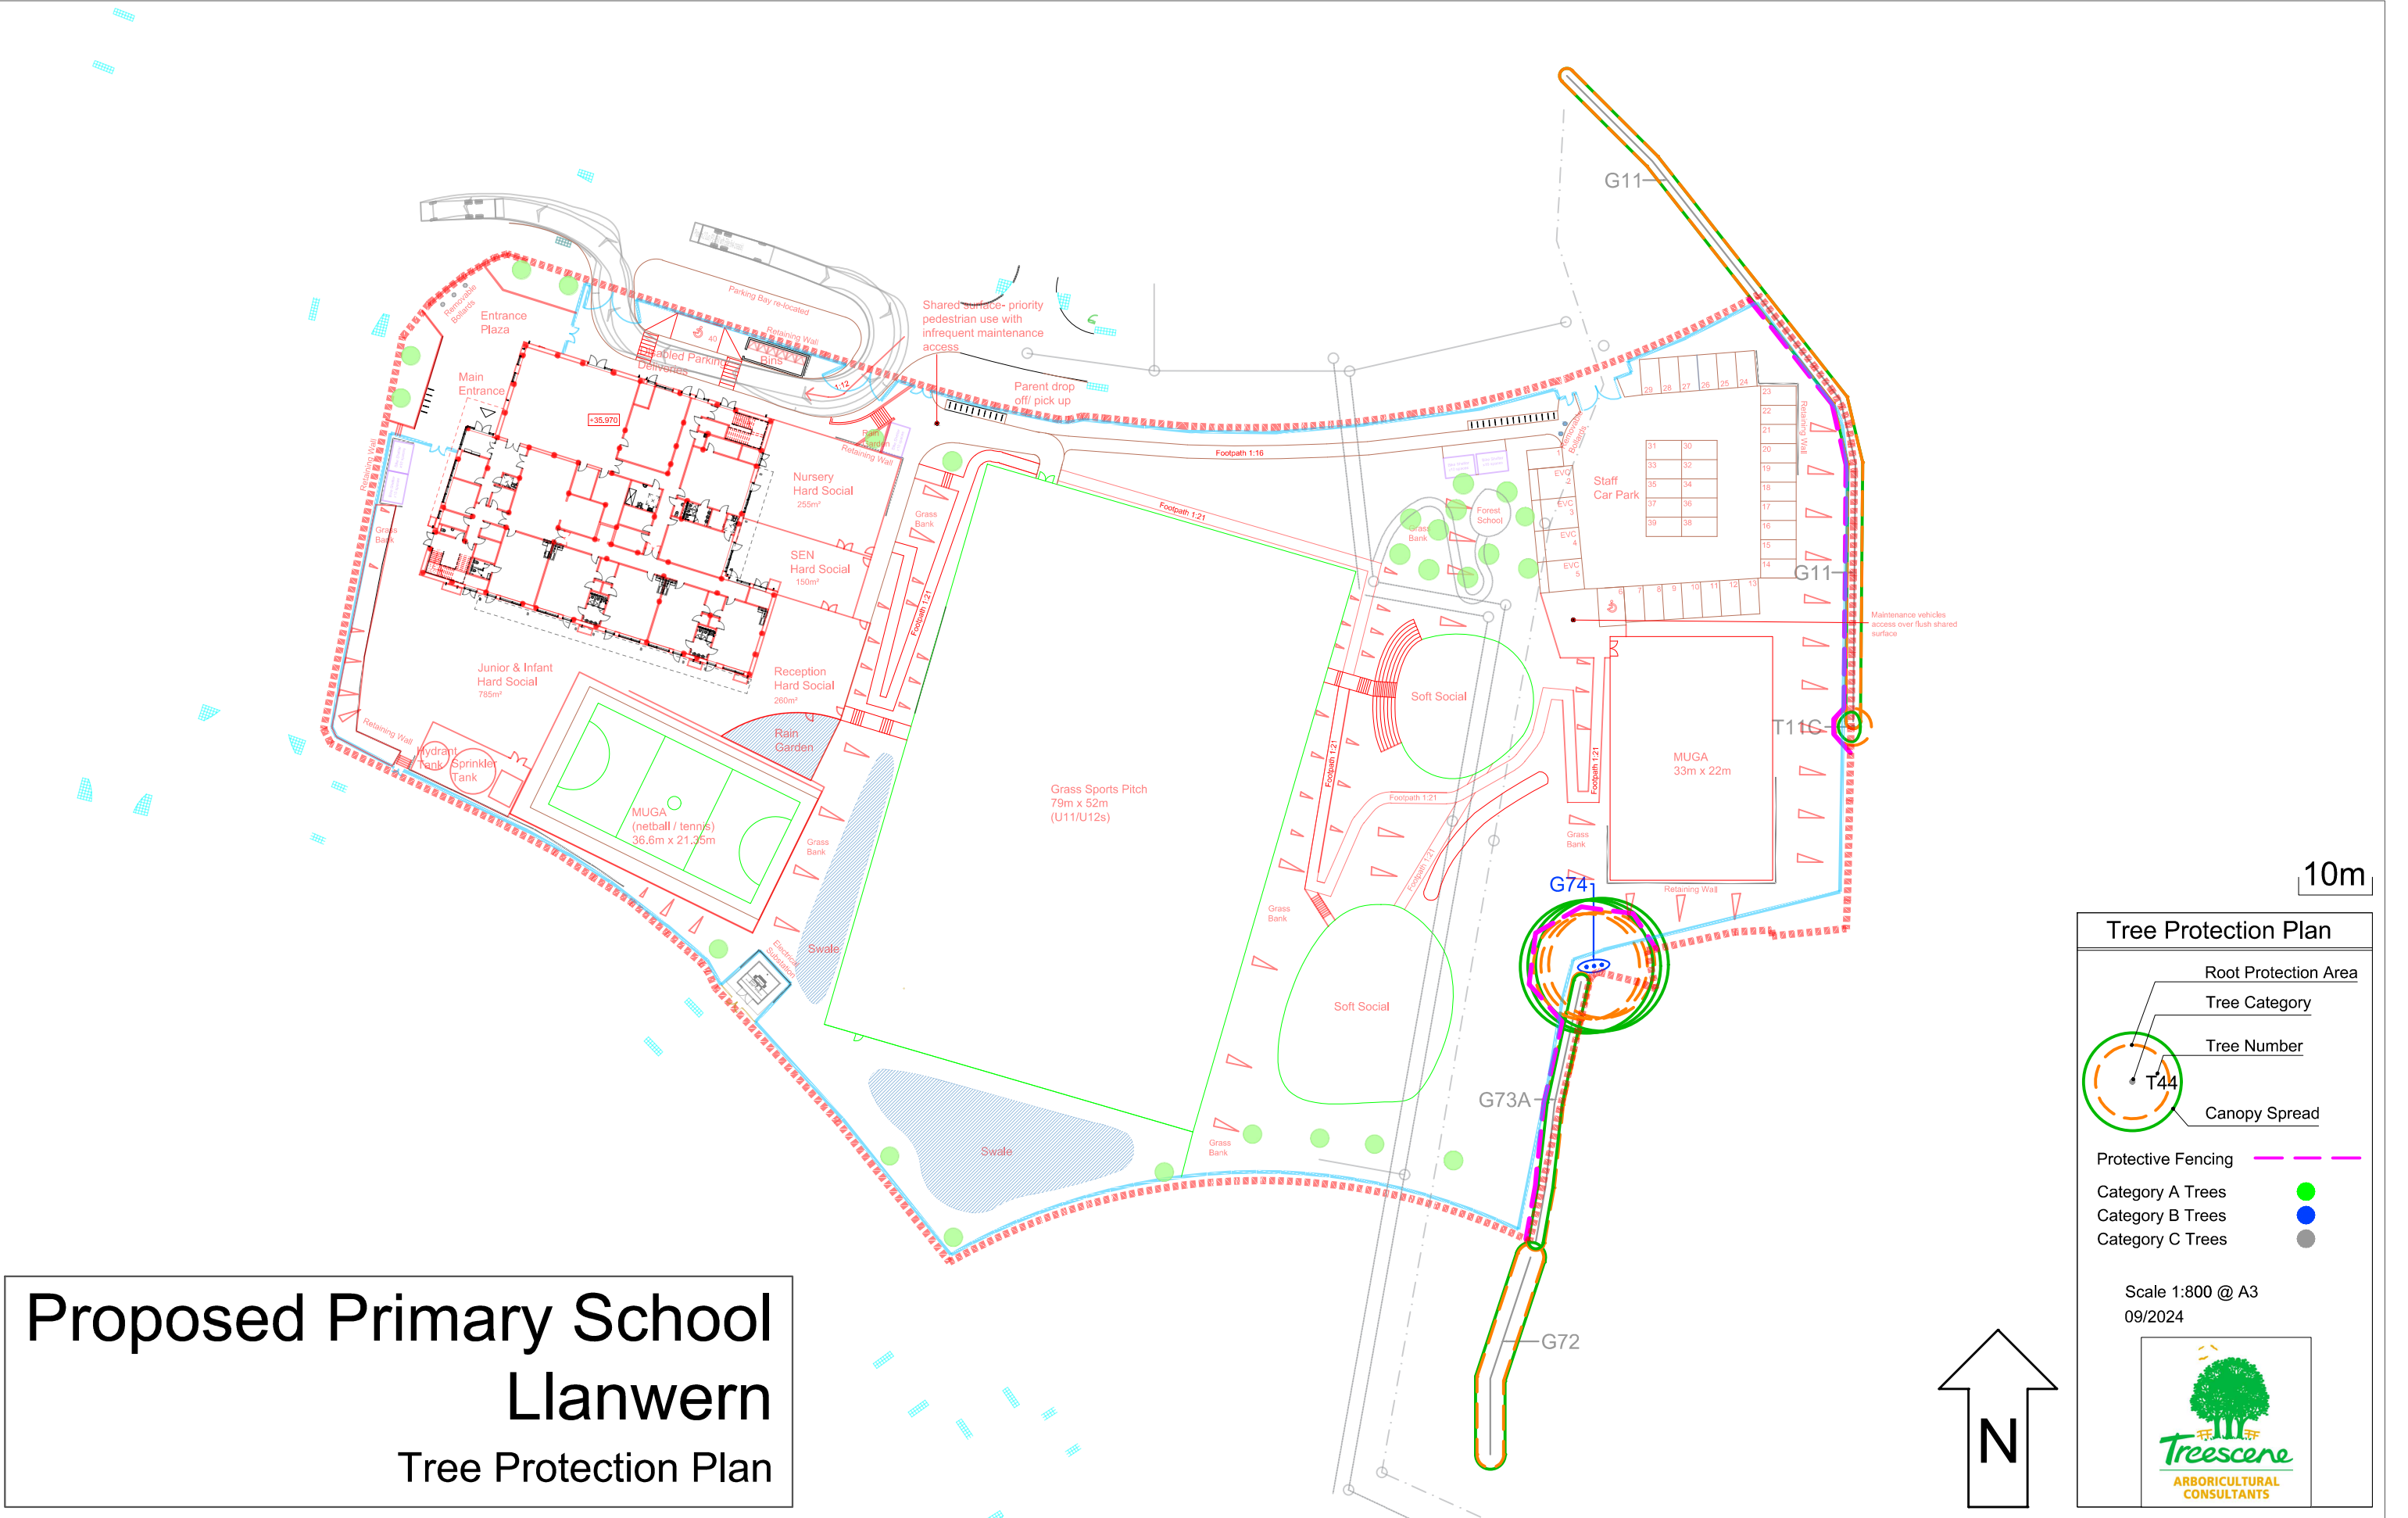

Proposed Primary School
Llanwern
Tree Protection Plan

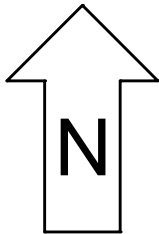

Tree Protection Plan

Root Protection Area

Tree Category

Tree Number

Canopy Spread

T44

Protective Fencing

Category A Trees

Category B Trees

Category C Trees

Scale 1:800 @ A3

09/2024




Treescene
ARBORICULTURAL
CONSULTANTS

10m

Proposed Primary School Llanwern

Tree Protection Plan

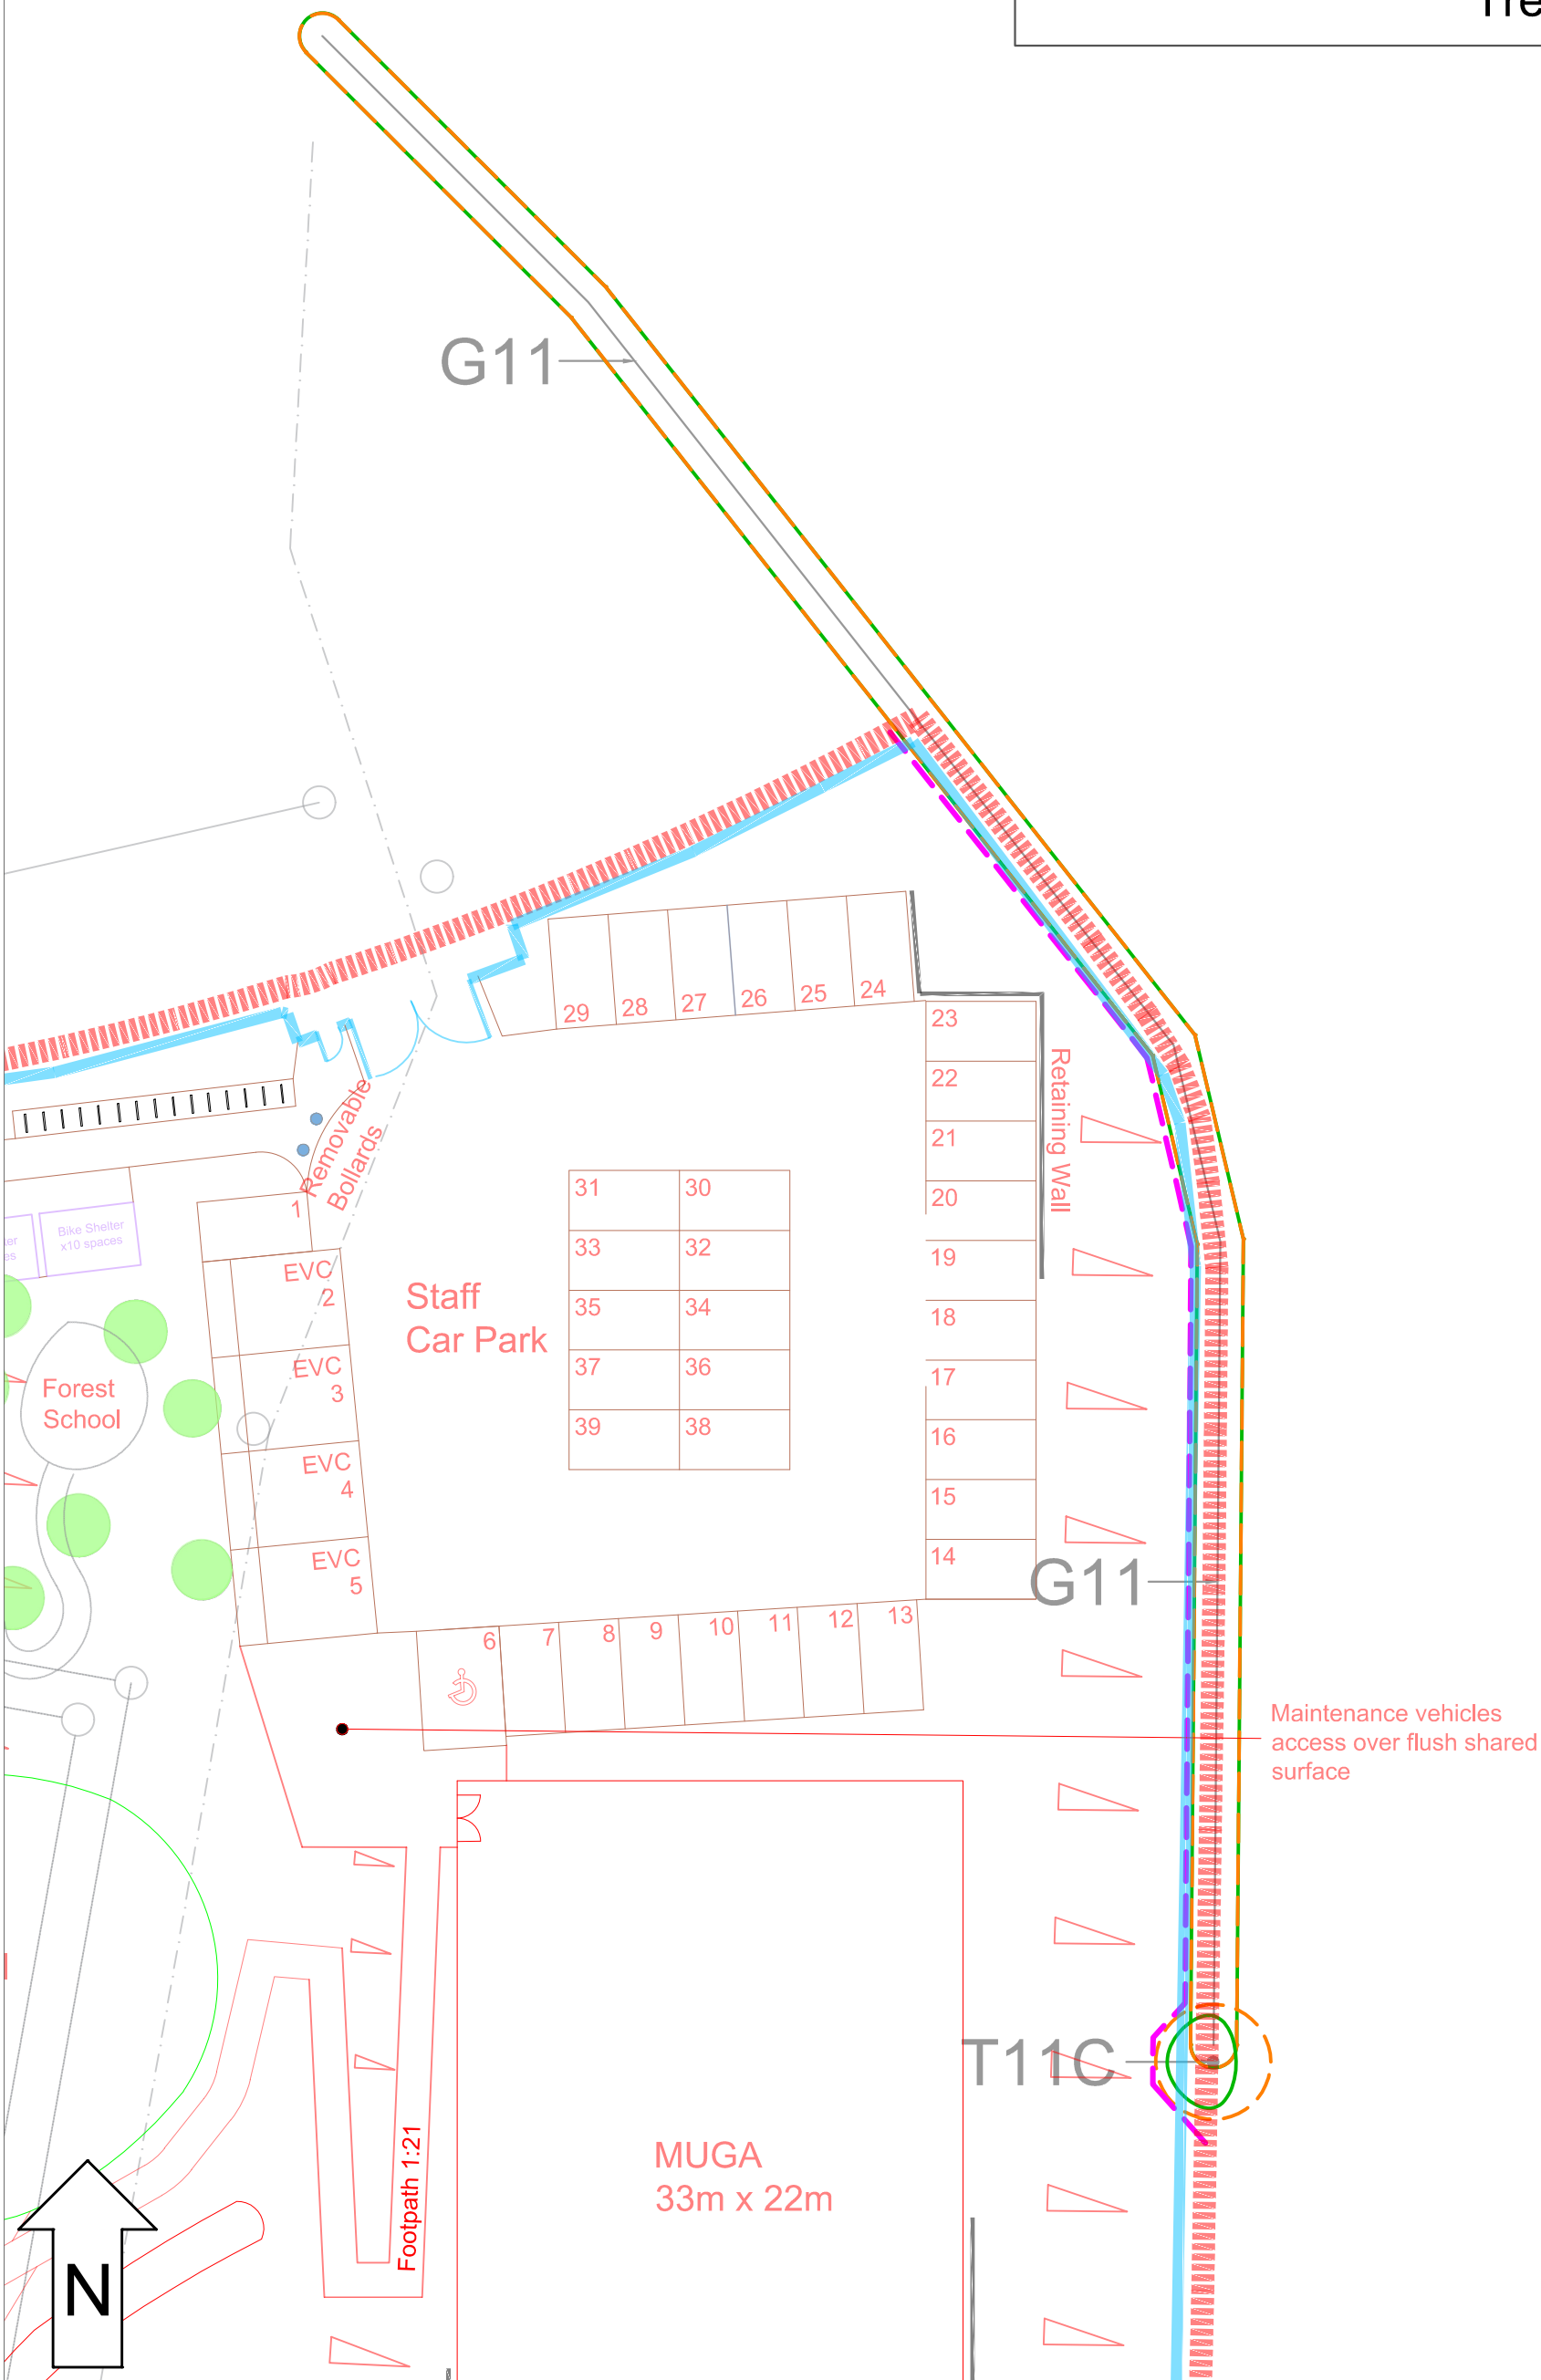

10m

Tree Protection Plan

Root Protection Area
Tree Category
Tree Number
Canopy Spread

T44

Protective Fencing


Category A Trees
Category B Trees
Category C Trees

Scale 1:300 @ A3
09/2024

The Treescene logo features a stylized green tree with a yellow sun-like shape above it. Below the tree, the word 'Treescene' is written in a green, cursive font, and 'ARBORICULTURAL CONSULTANTS' is written in a smaller, black, sans-serif font below that.

Proposed Primary School Llanwern

Tree Protection Plan

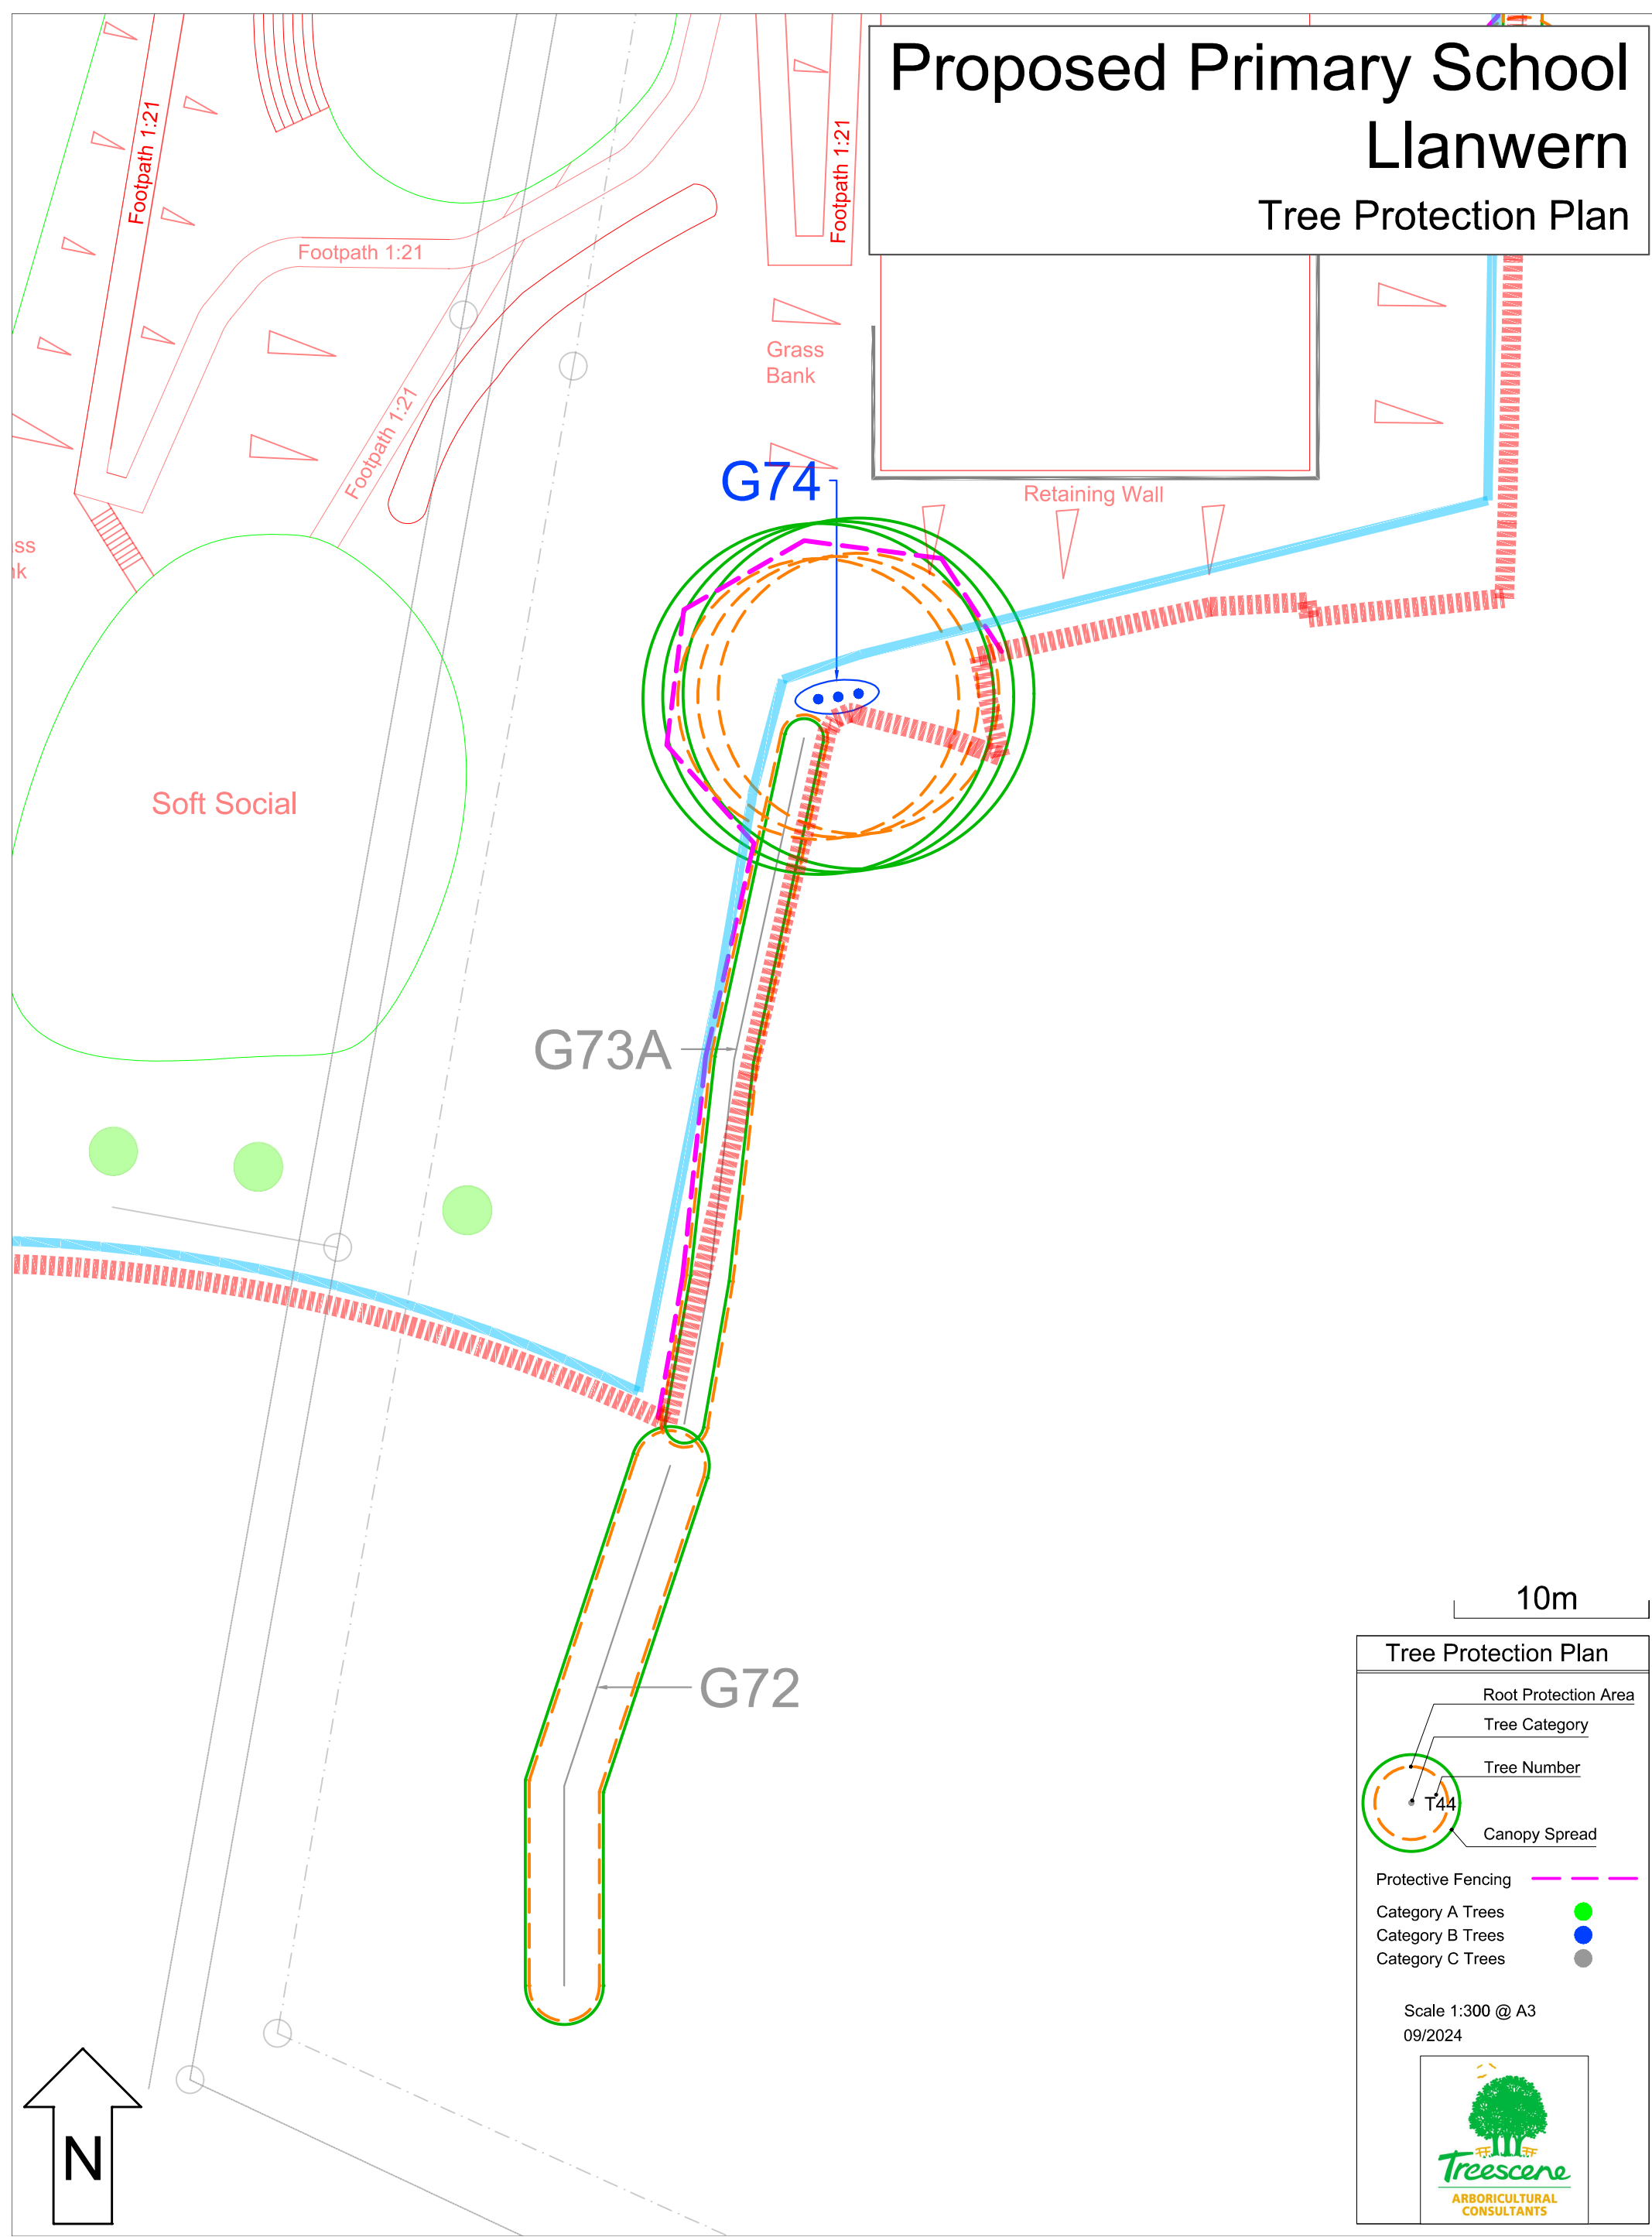

10m

Tree Protection Plan

- Root Protection Area
- Tree Category
- Tree Number
- Canopy Spread



- Protective Fencing
- Category A Trees
- Category B Trees
- Category C Trees

Scale 1:300 @ A3
09/2024

