



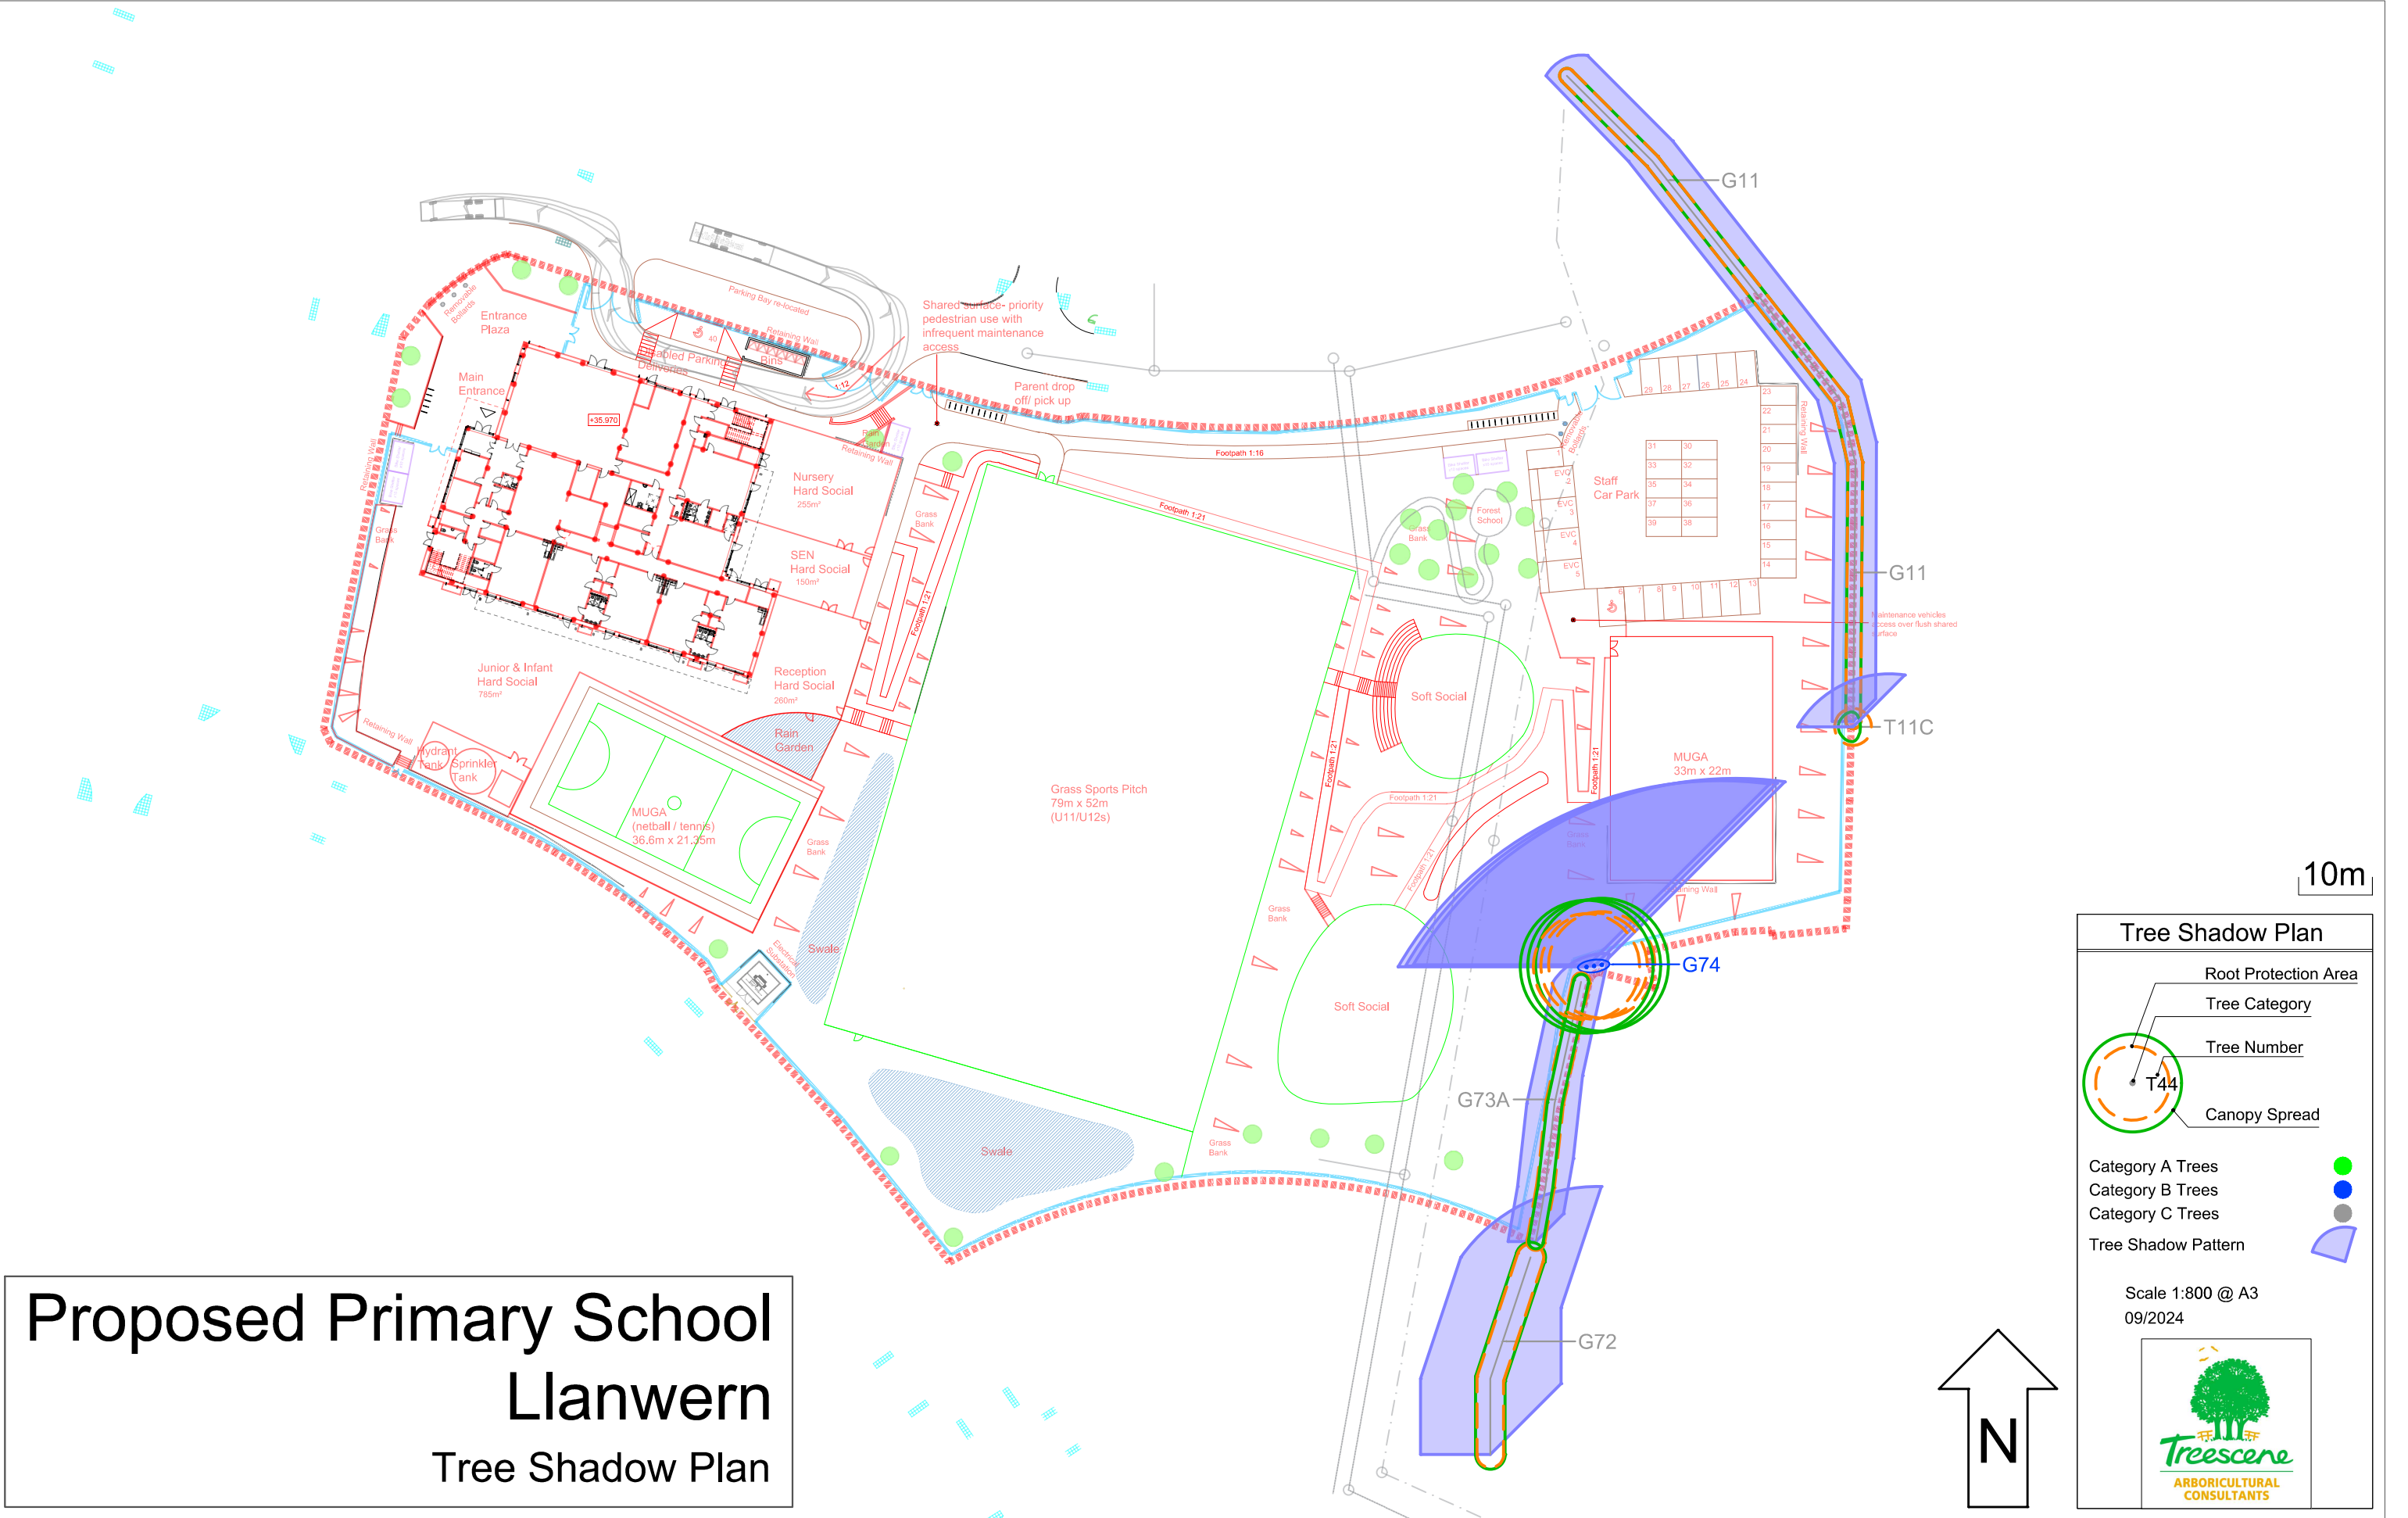


# Proposed Primary School Llanwern

## Tree Shadow Plan

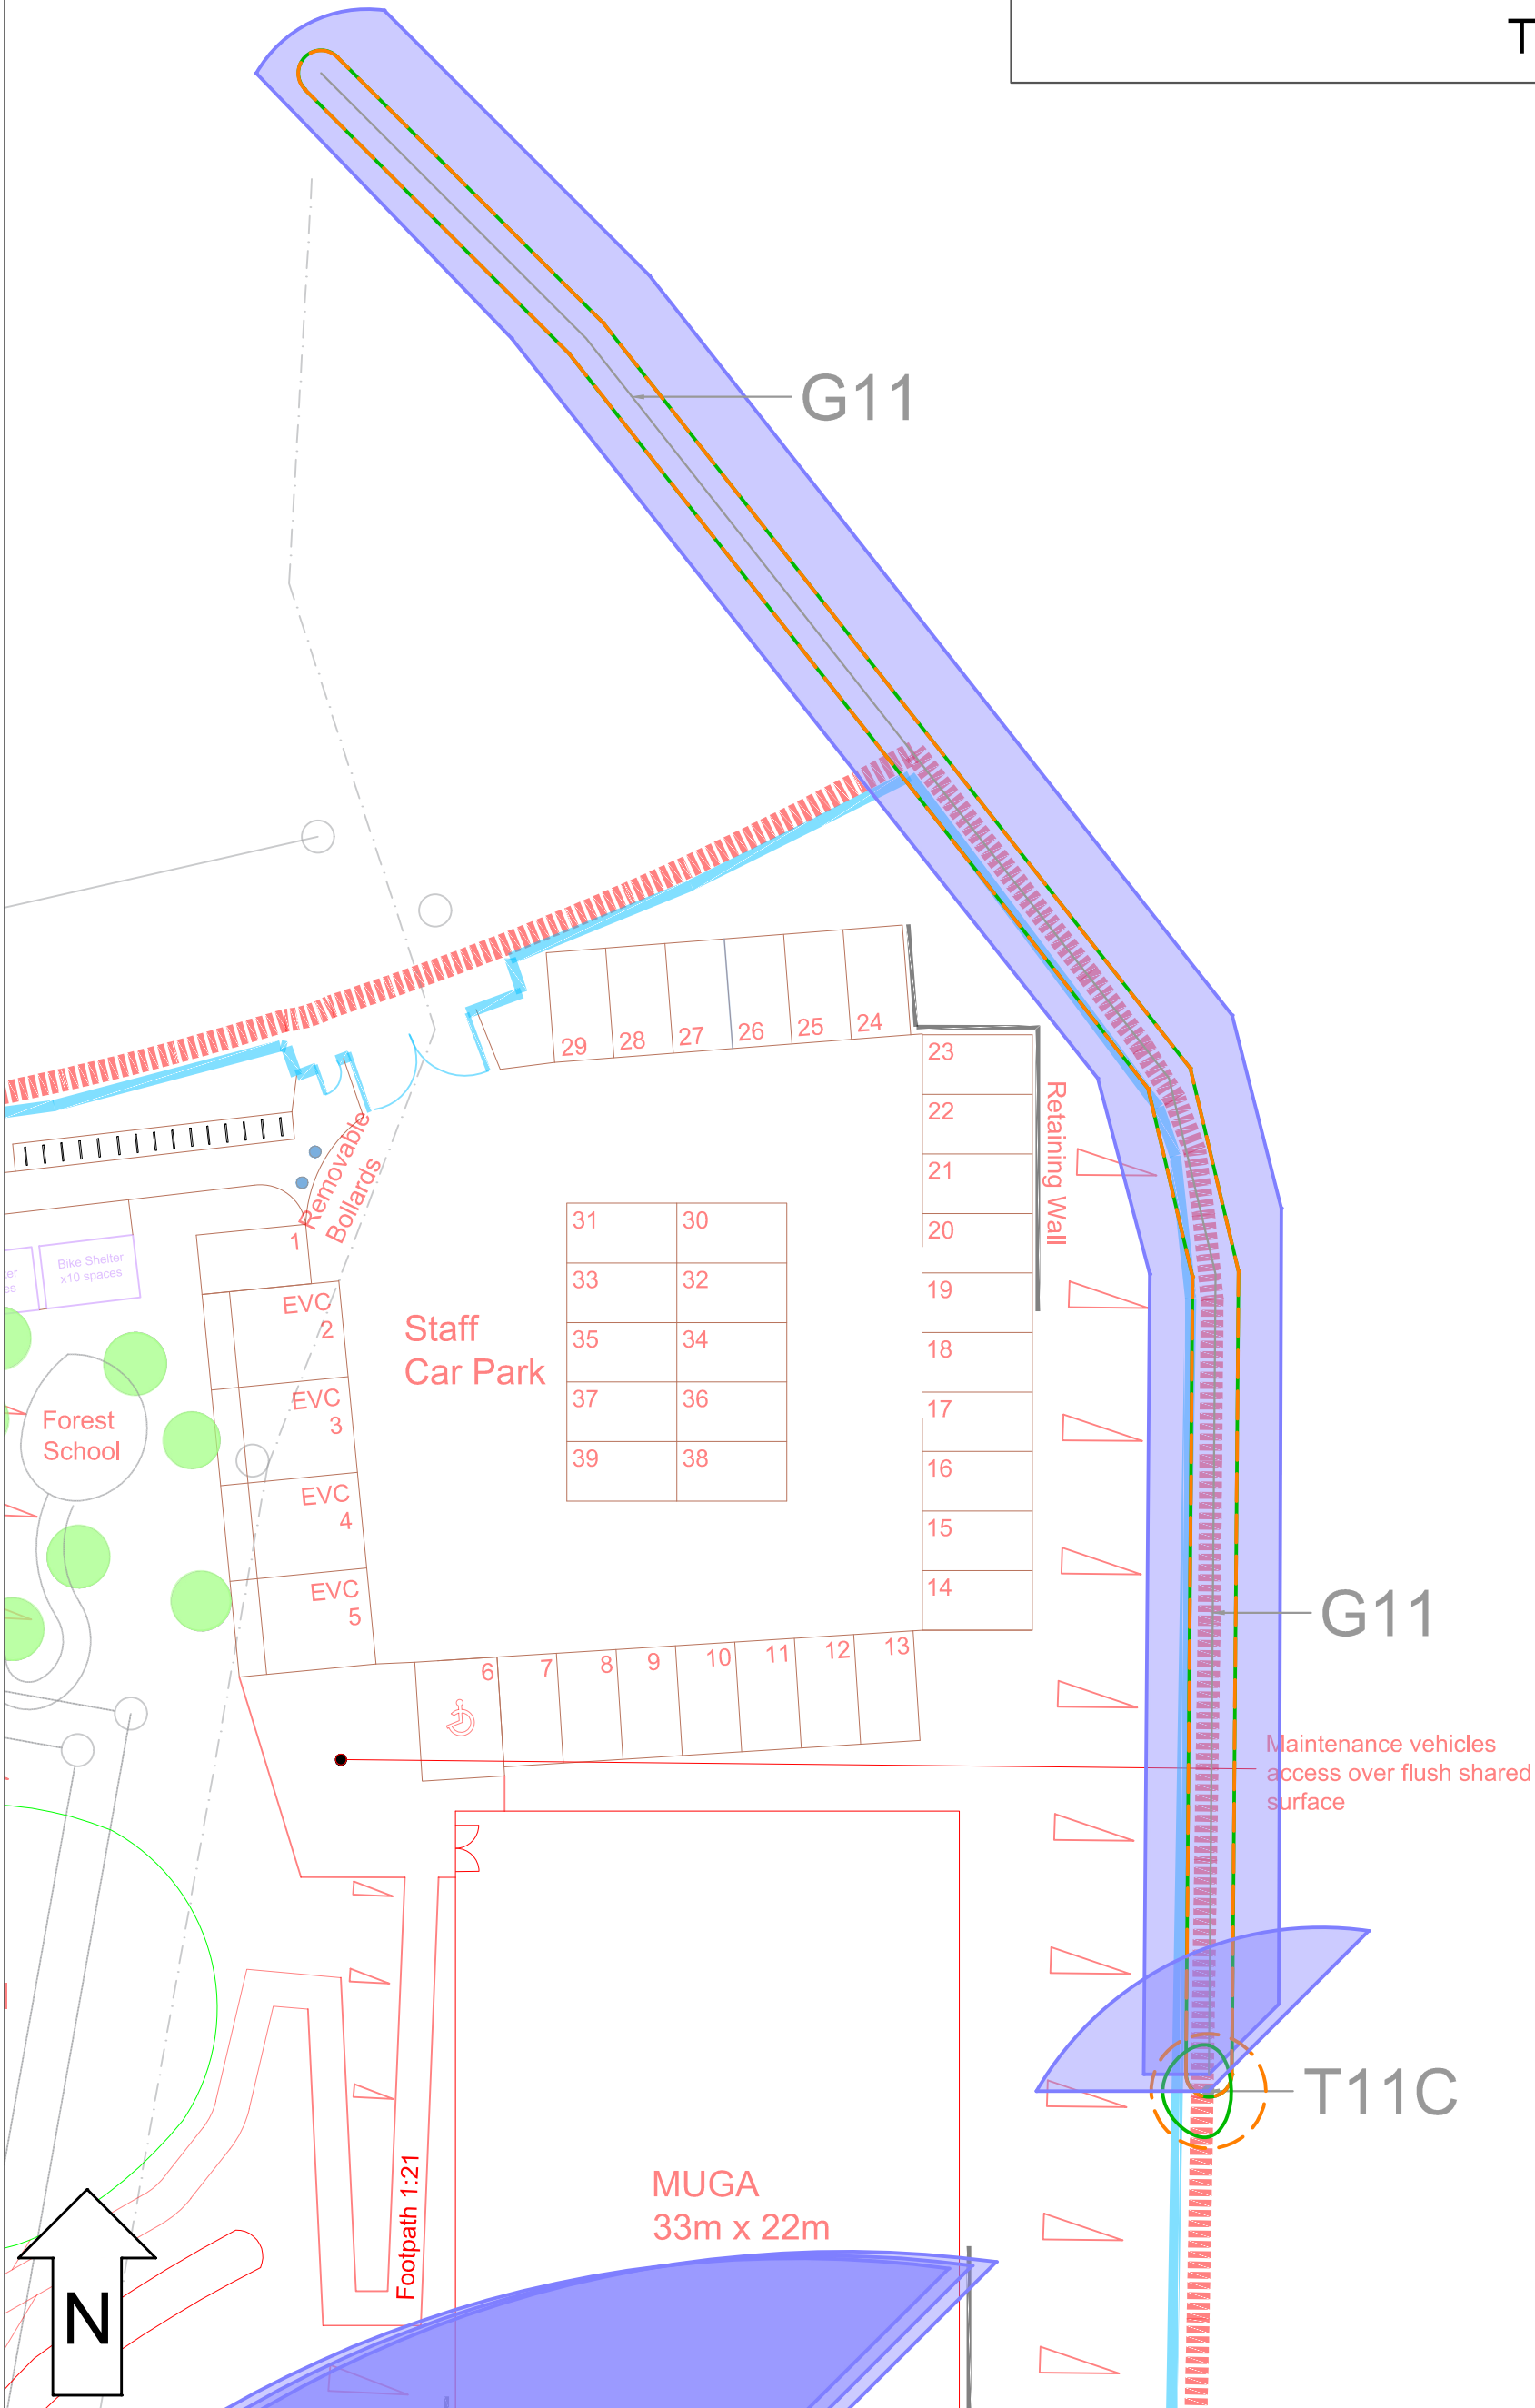

10m

### Tree Shadow Plan

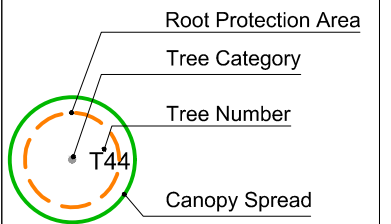

Category A Trees  
Category B Trees  
Category C Trees




Tree Shadow Pattern

Scale 1:300 @ A3  
09/2024




# Proposed Primary School Llanwern

## Tree Shadow Plan

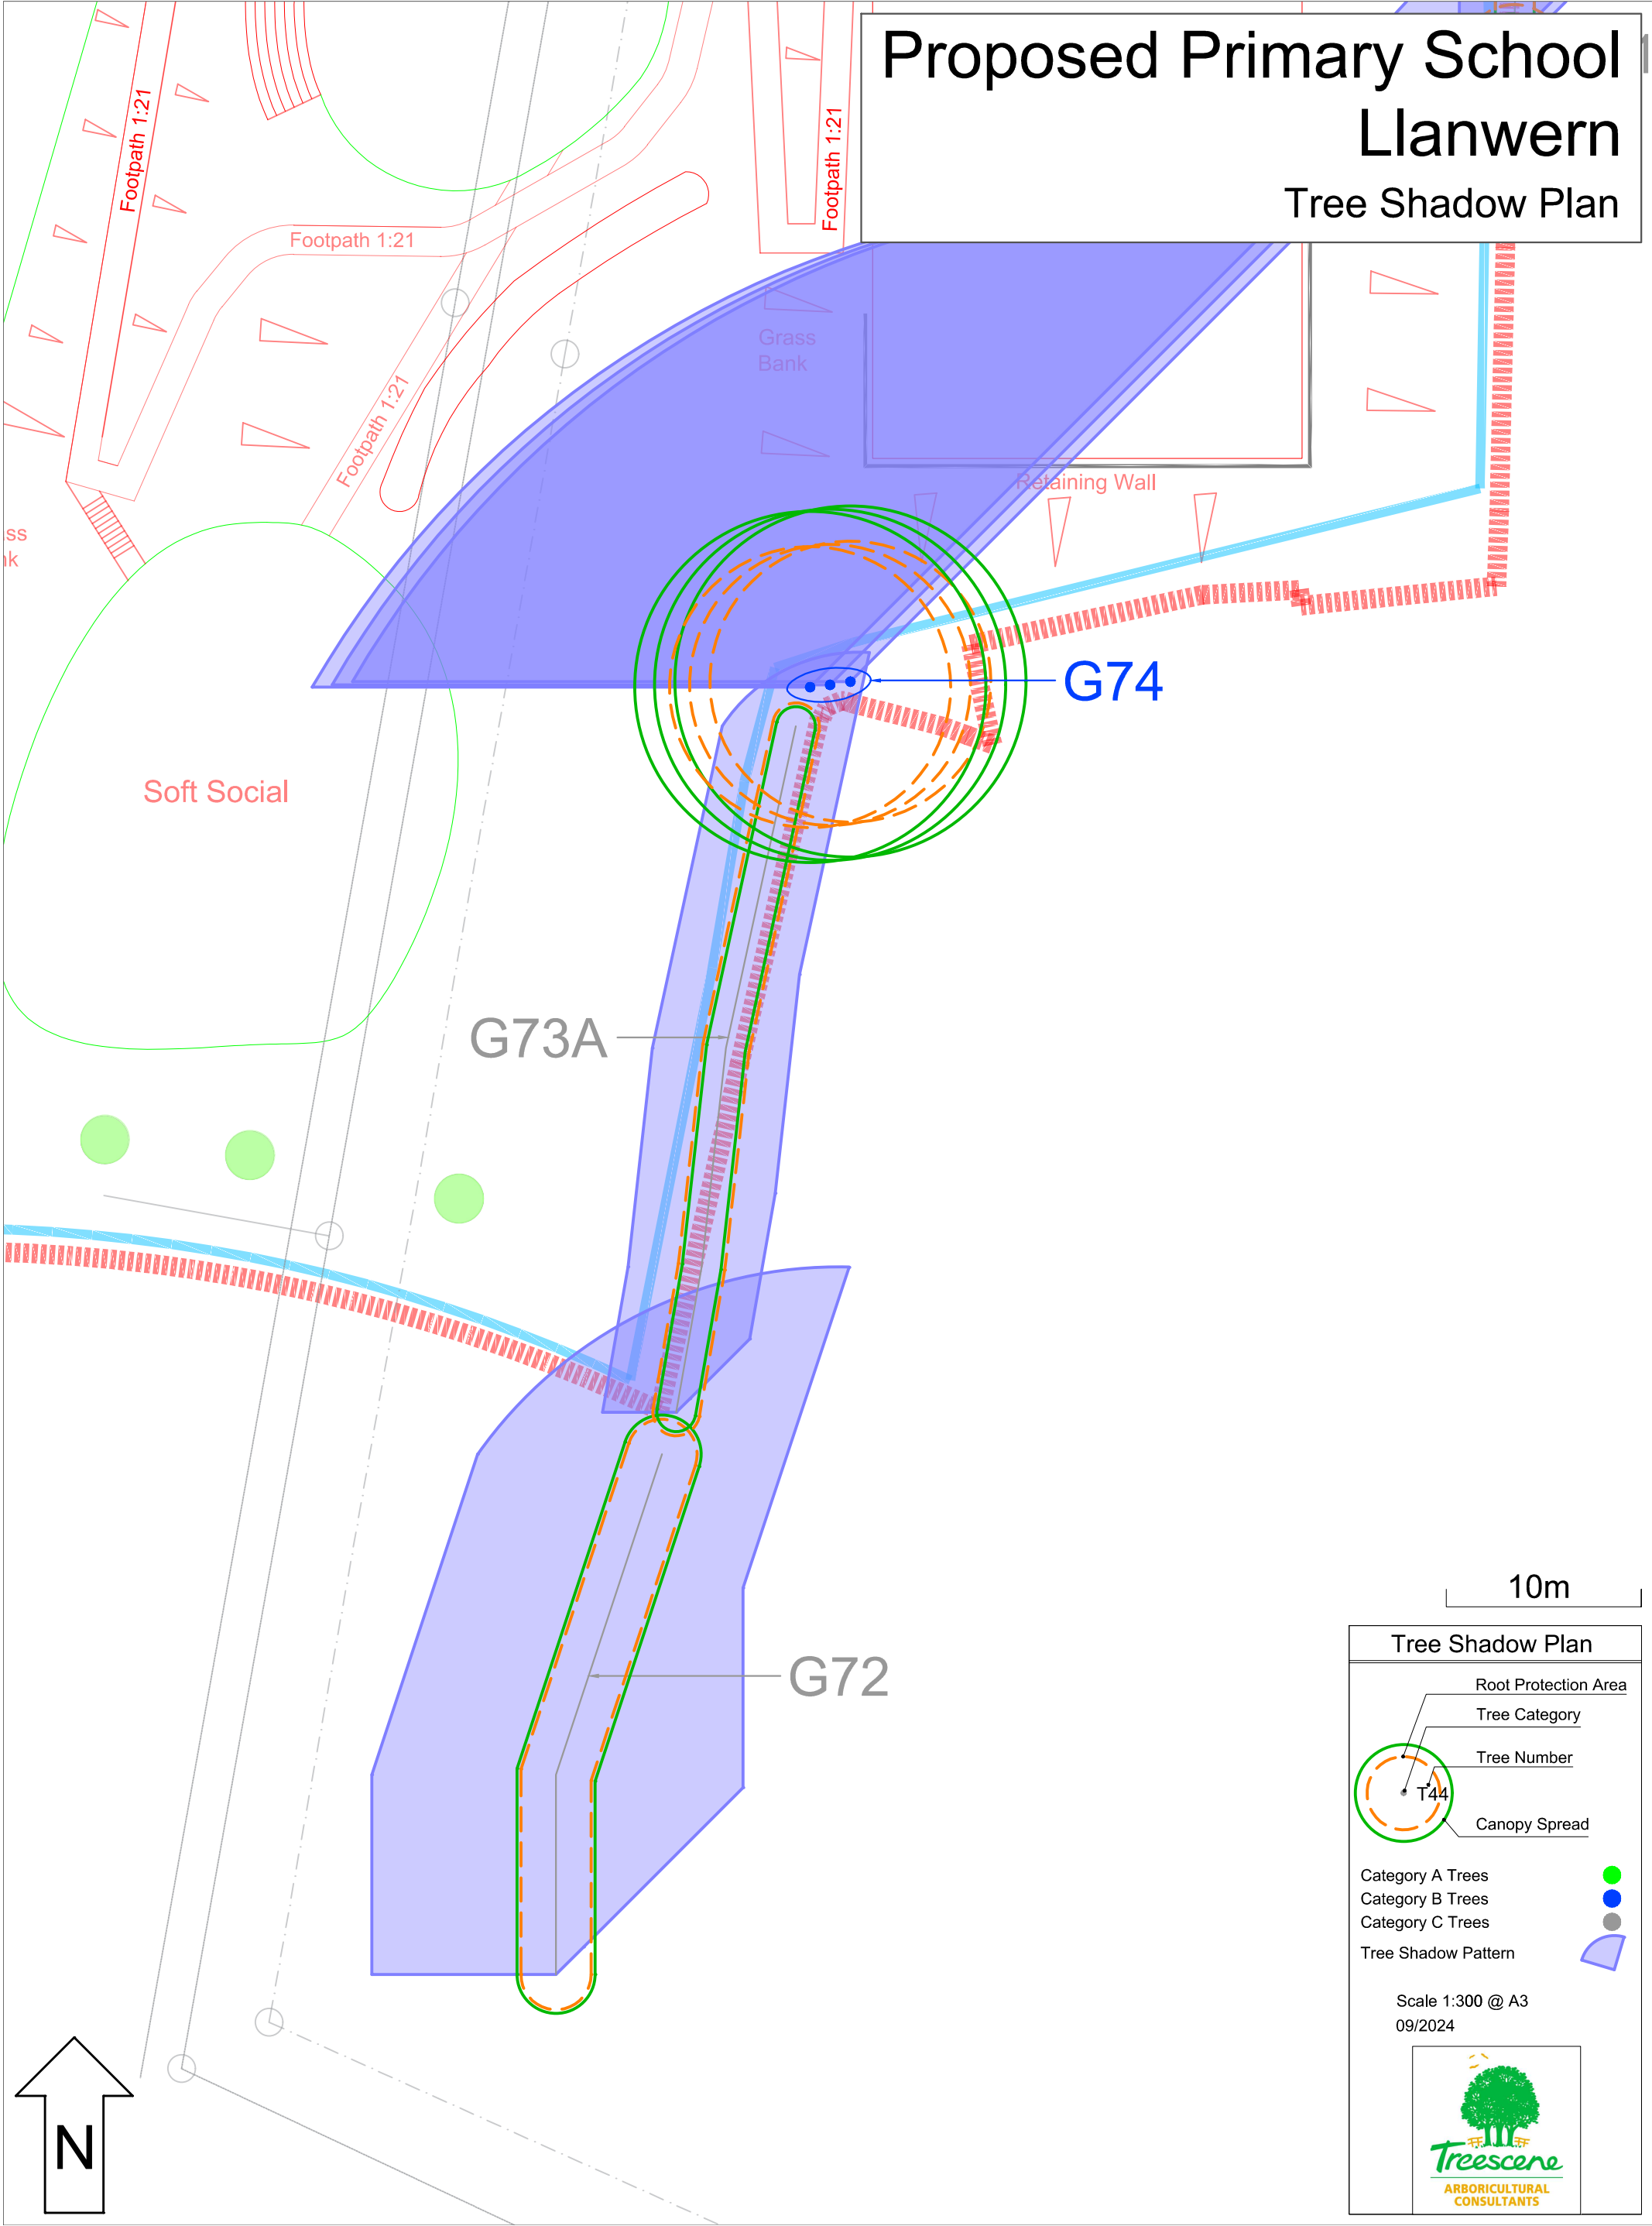

10m

### Tree Shadow Plan

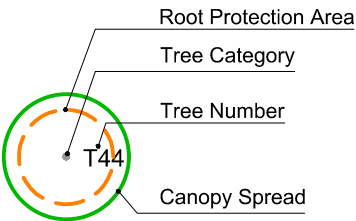

- Category A Trees
- Category B Trees
- Category C Trees
- Tree Shadow Pattern

Scale 1:300 @ A3  
09/2024

