


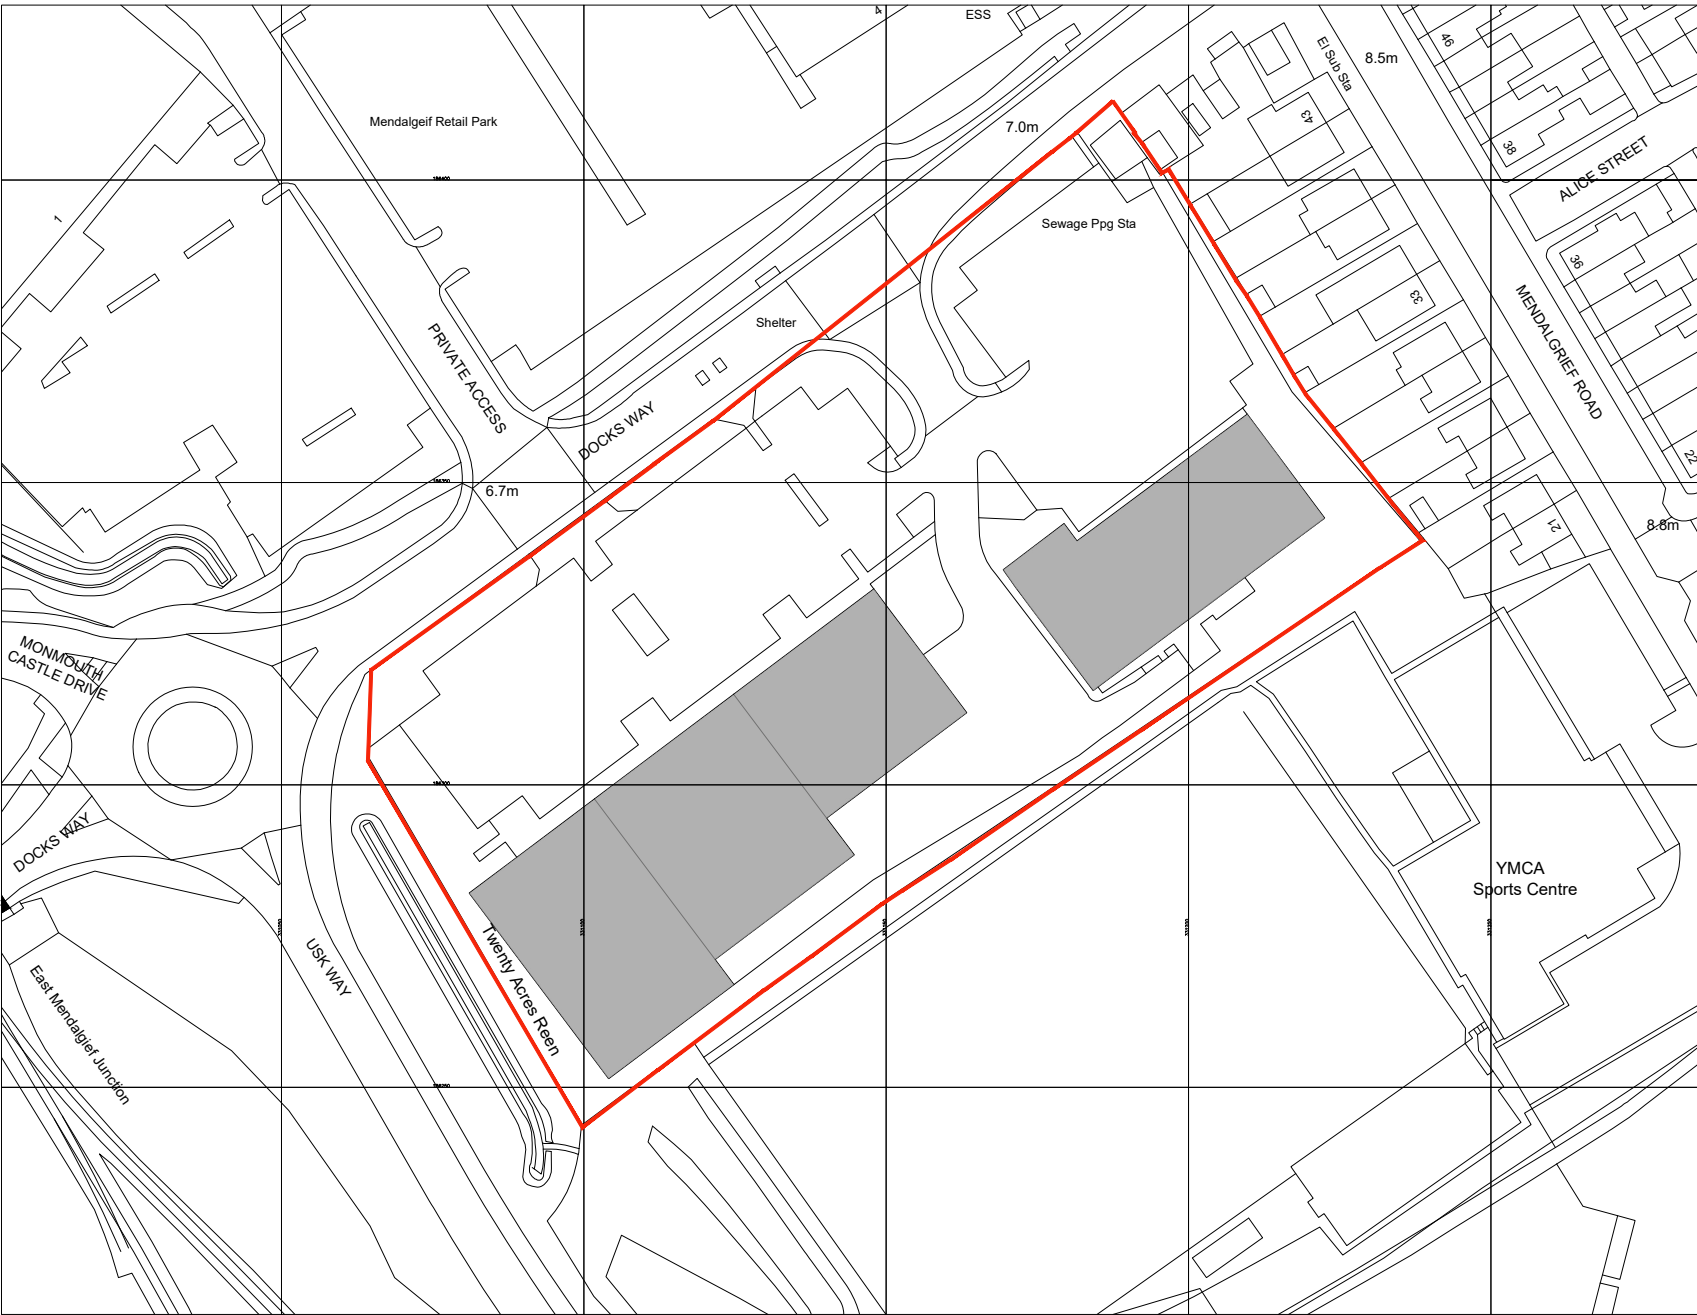

Ordnance Survey, (c) Crown Copyright 2021. All rights reserved. Licence number 100022432
RED LINE = OWNERSHIP BOUNDARY

Drawing is subject to building
surveys.



home

bargains

TOP BRANDS - BOTTOM PRICES

Planning

REV.	DATE	AMENDMENT
WPL WPL Consulting LLP 1 Airport West Lancaster Way Leeds LS19 7ZA Tel: 0113 202 9444 Fax: 0113 202 9333 E-mail: mail@wplconsulting.co.uk		
PROJECT TITLE West Retail Park Docks Way Newport NP20 2NS For Home Bargains		
DRAWING TITLE Site Location Plan		
PROJECT No: 8658	DRAWING No: LC01	REVISION:
SCALE: 1:1250@A3	DATE: Nov 22	DRAWN BY: TR
CHECKED BY:		DATE: