


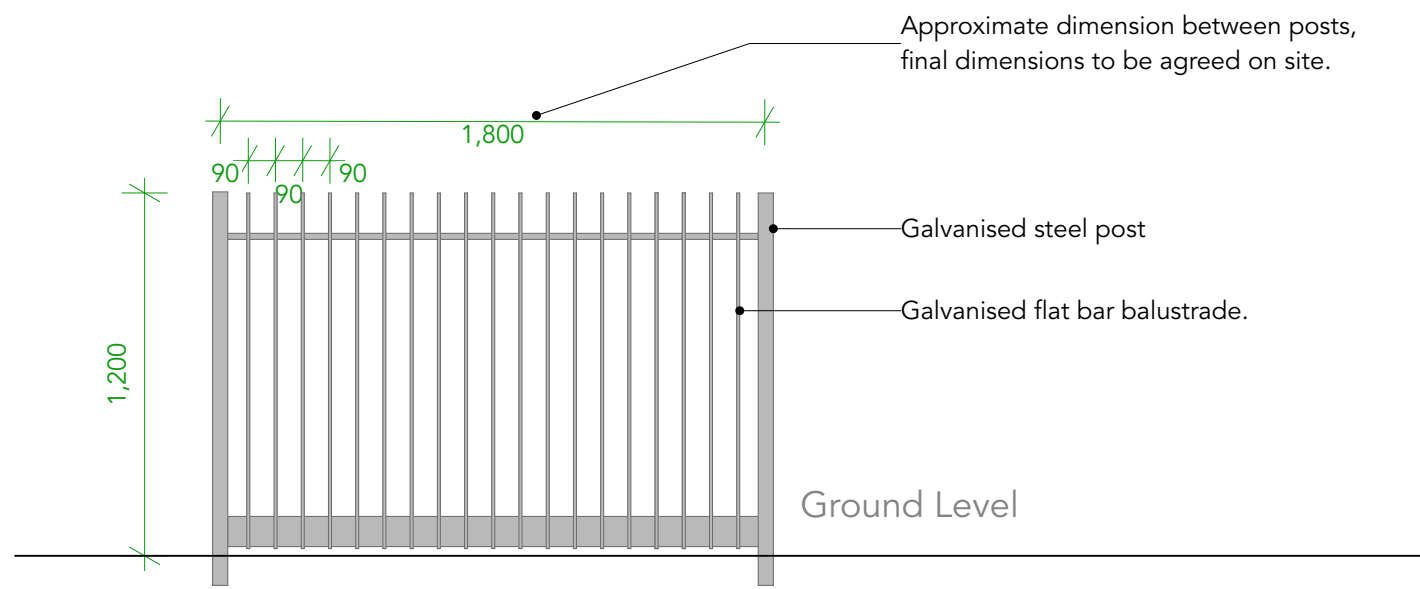


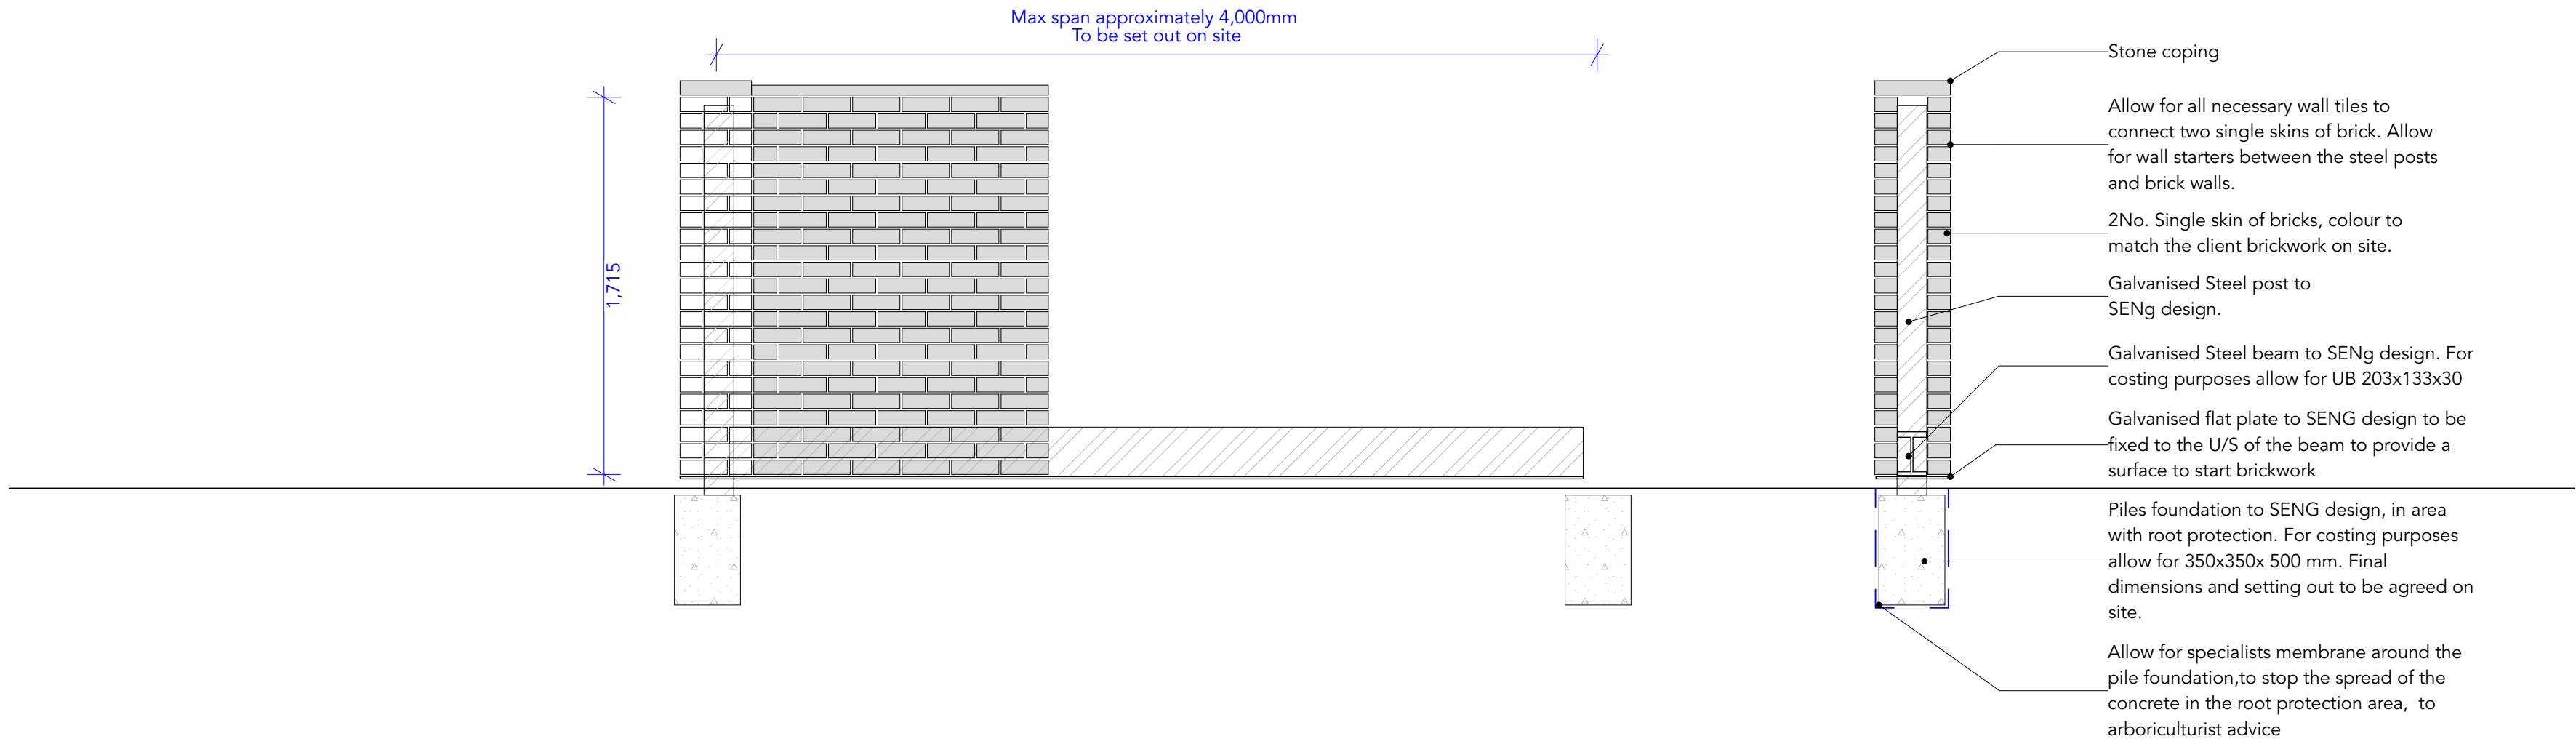

Metal fence design

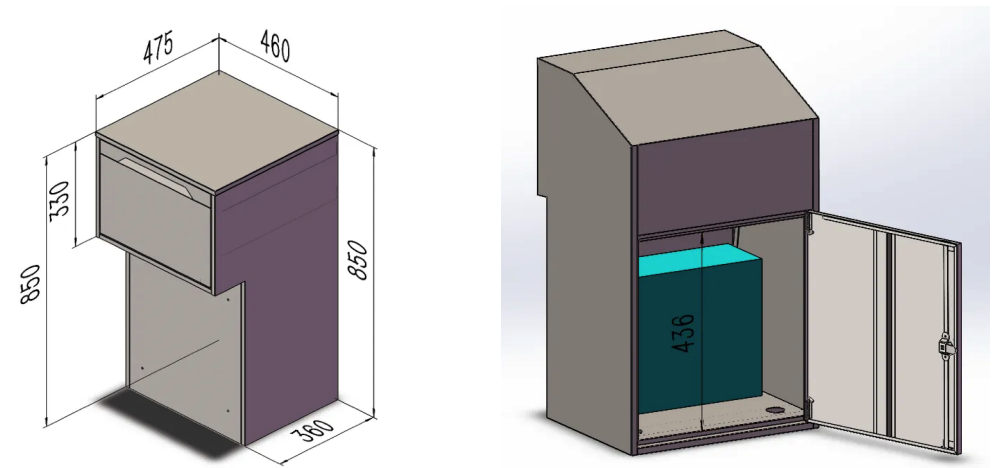

Parcel box

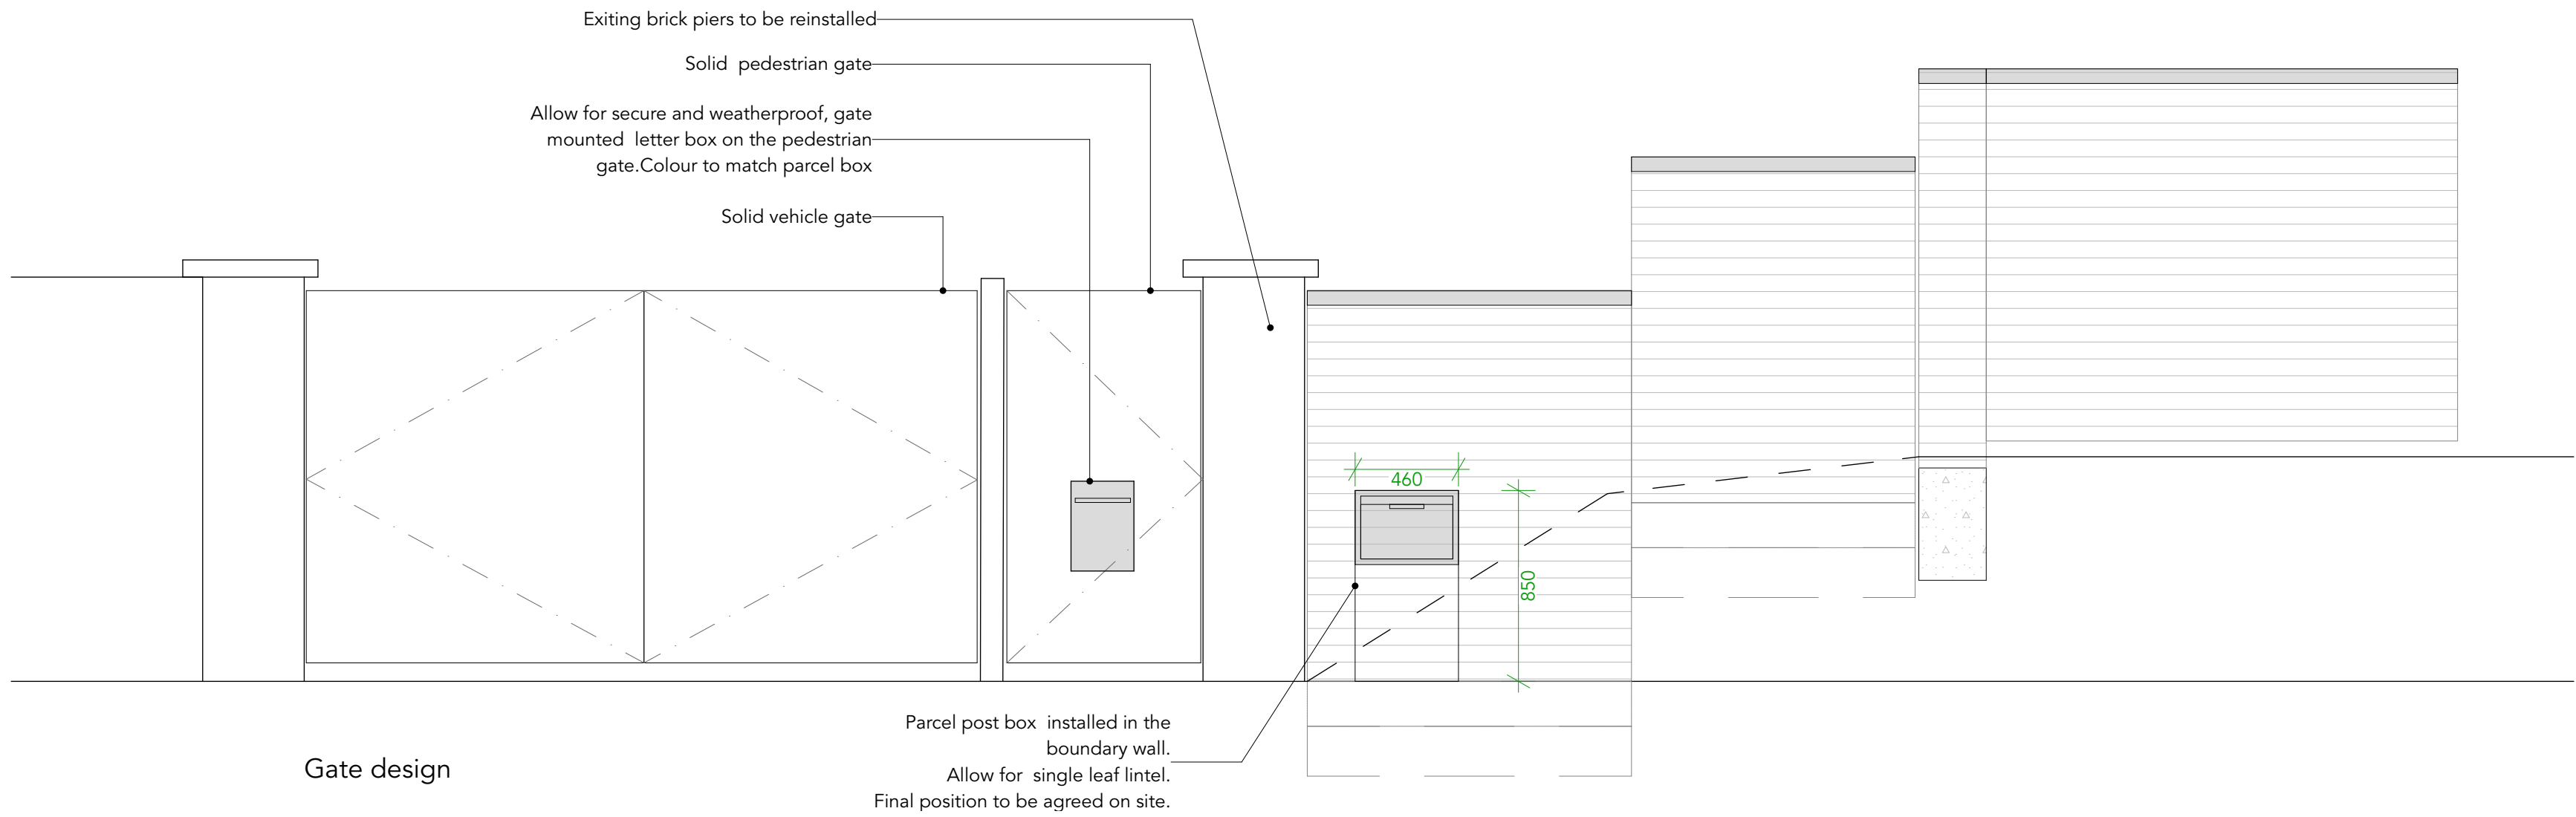

Gate design

A	Planning Condition discharge	BA	15.07.25
Rev	Description	Issued by	Date
Originator			

BENHAM ARCHITECTS
13 St Andrews Crescent
Cardiff CF10 3DB
07579 855 735
info@benhamarchitects

Scale	Status
1:25 @A2	Costing
Project	

4 WESTFIELD ROAD

Client
Jess and Tomos Ashfield

Drawing Title
Proposed Boundary treatment- details- condition discharge

Drawing Number
2206 - P - 3005 - A