
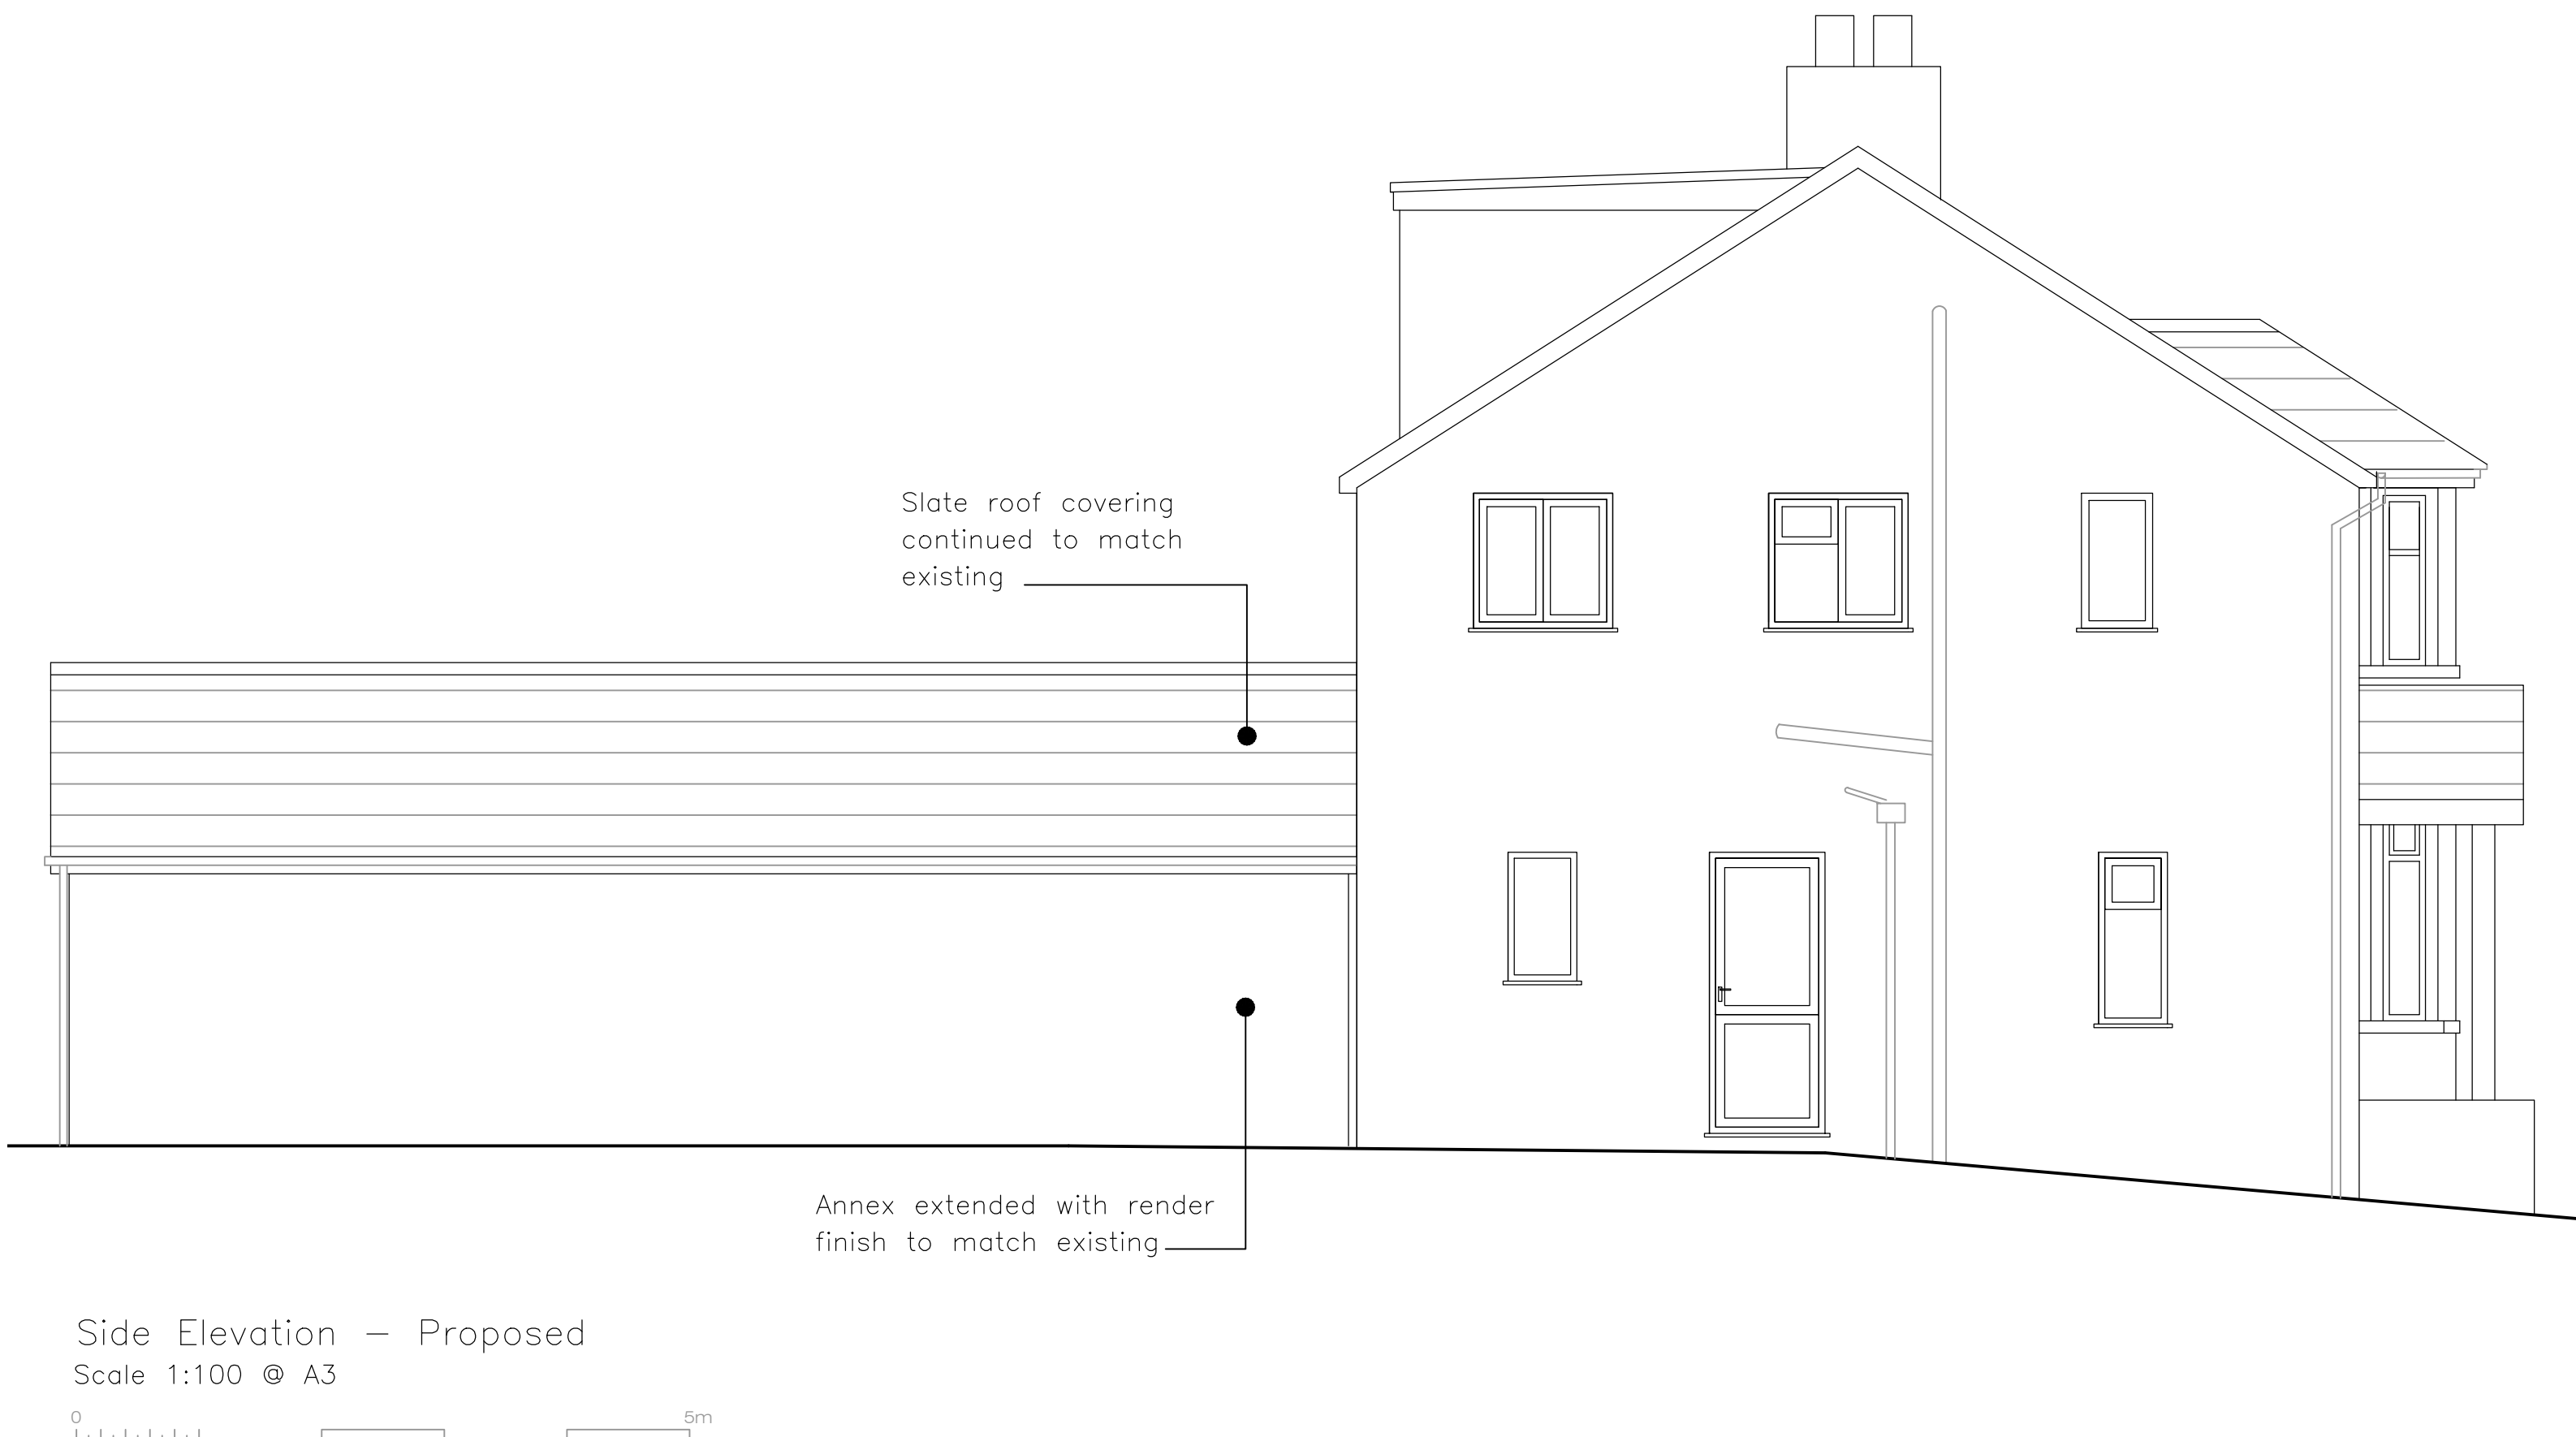
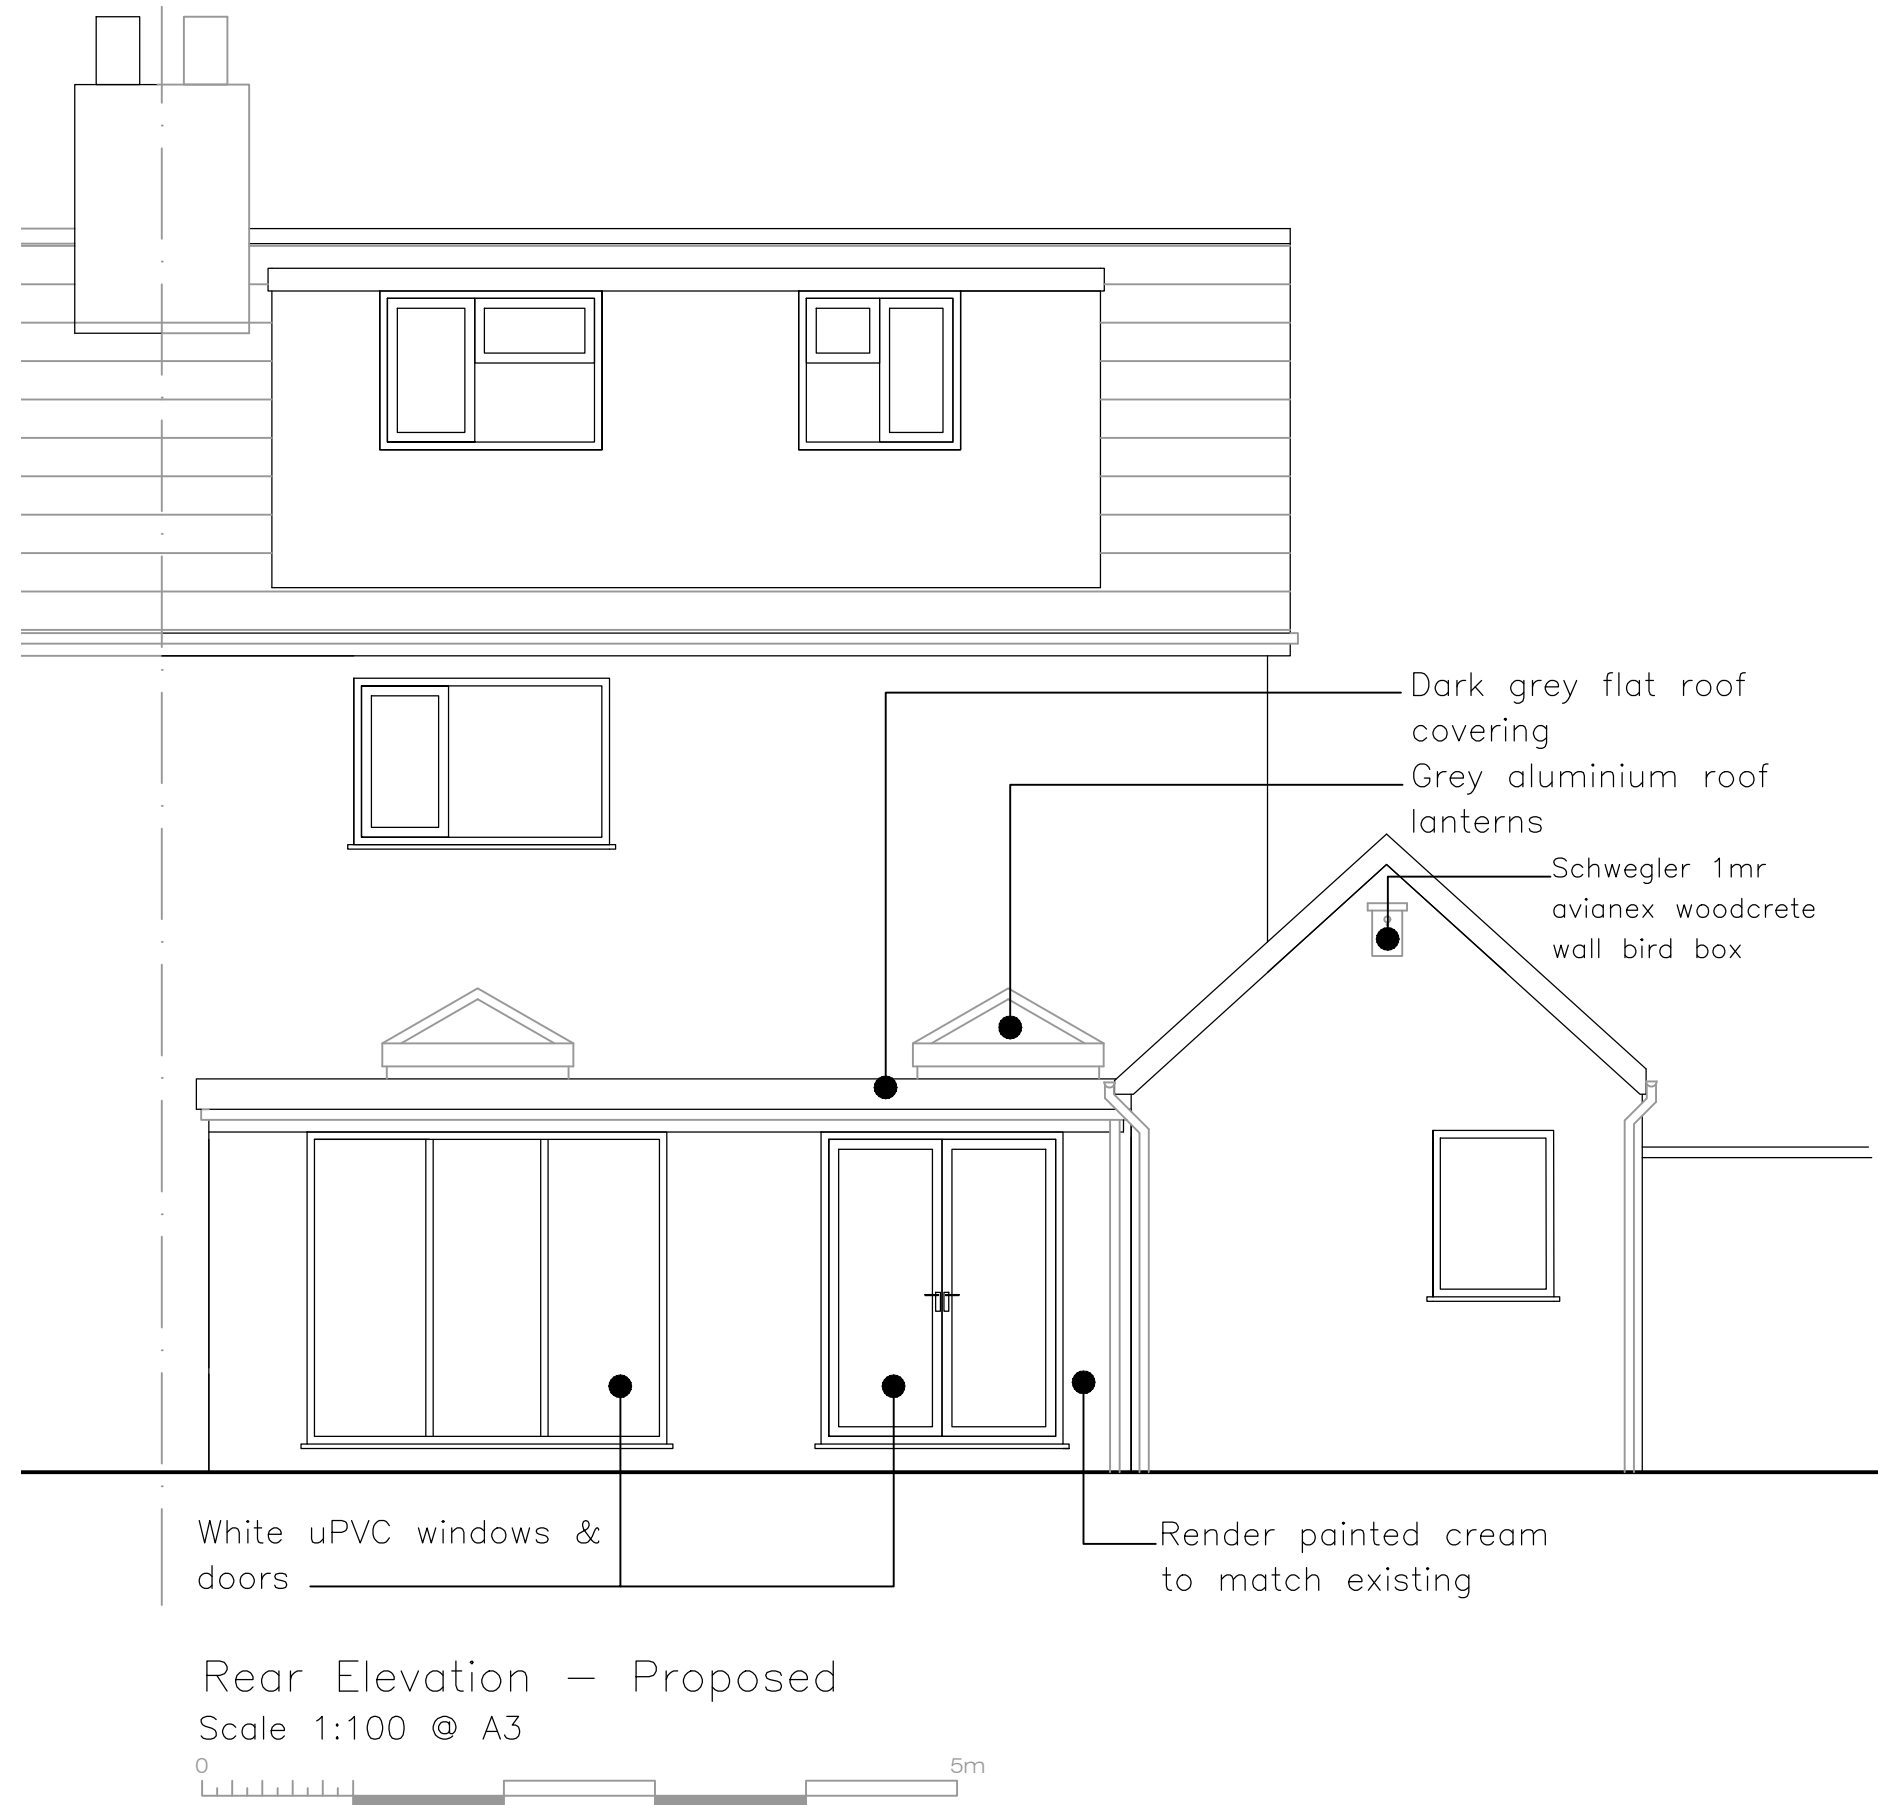


Notes
Do not scale this drawing.
Any discrepancy or query concerning this drawing should be referred to SJ ARCHITECTURE.
Copyright of this drawing is reserved by SJ ARCHITECTURE
Contractors must check all dimensions from site.

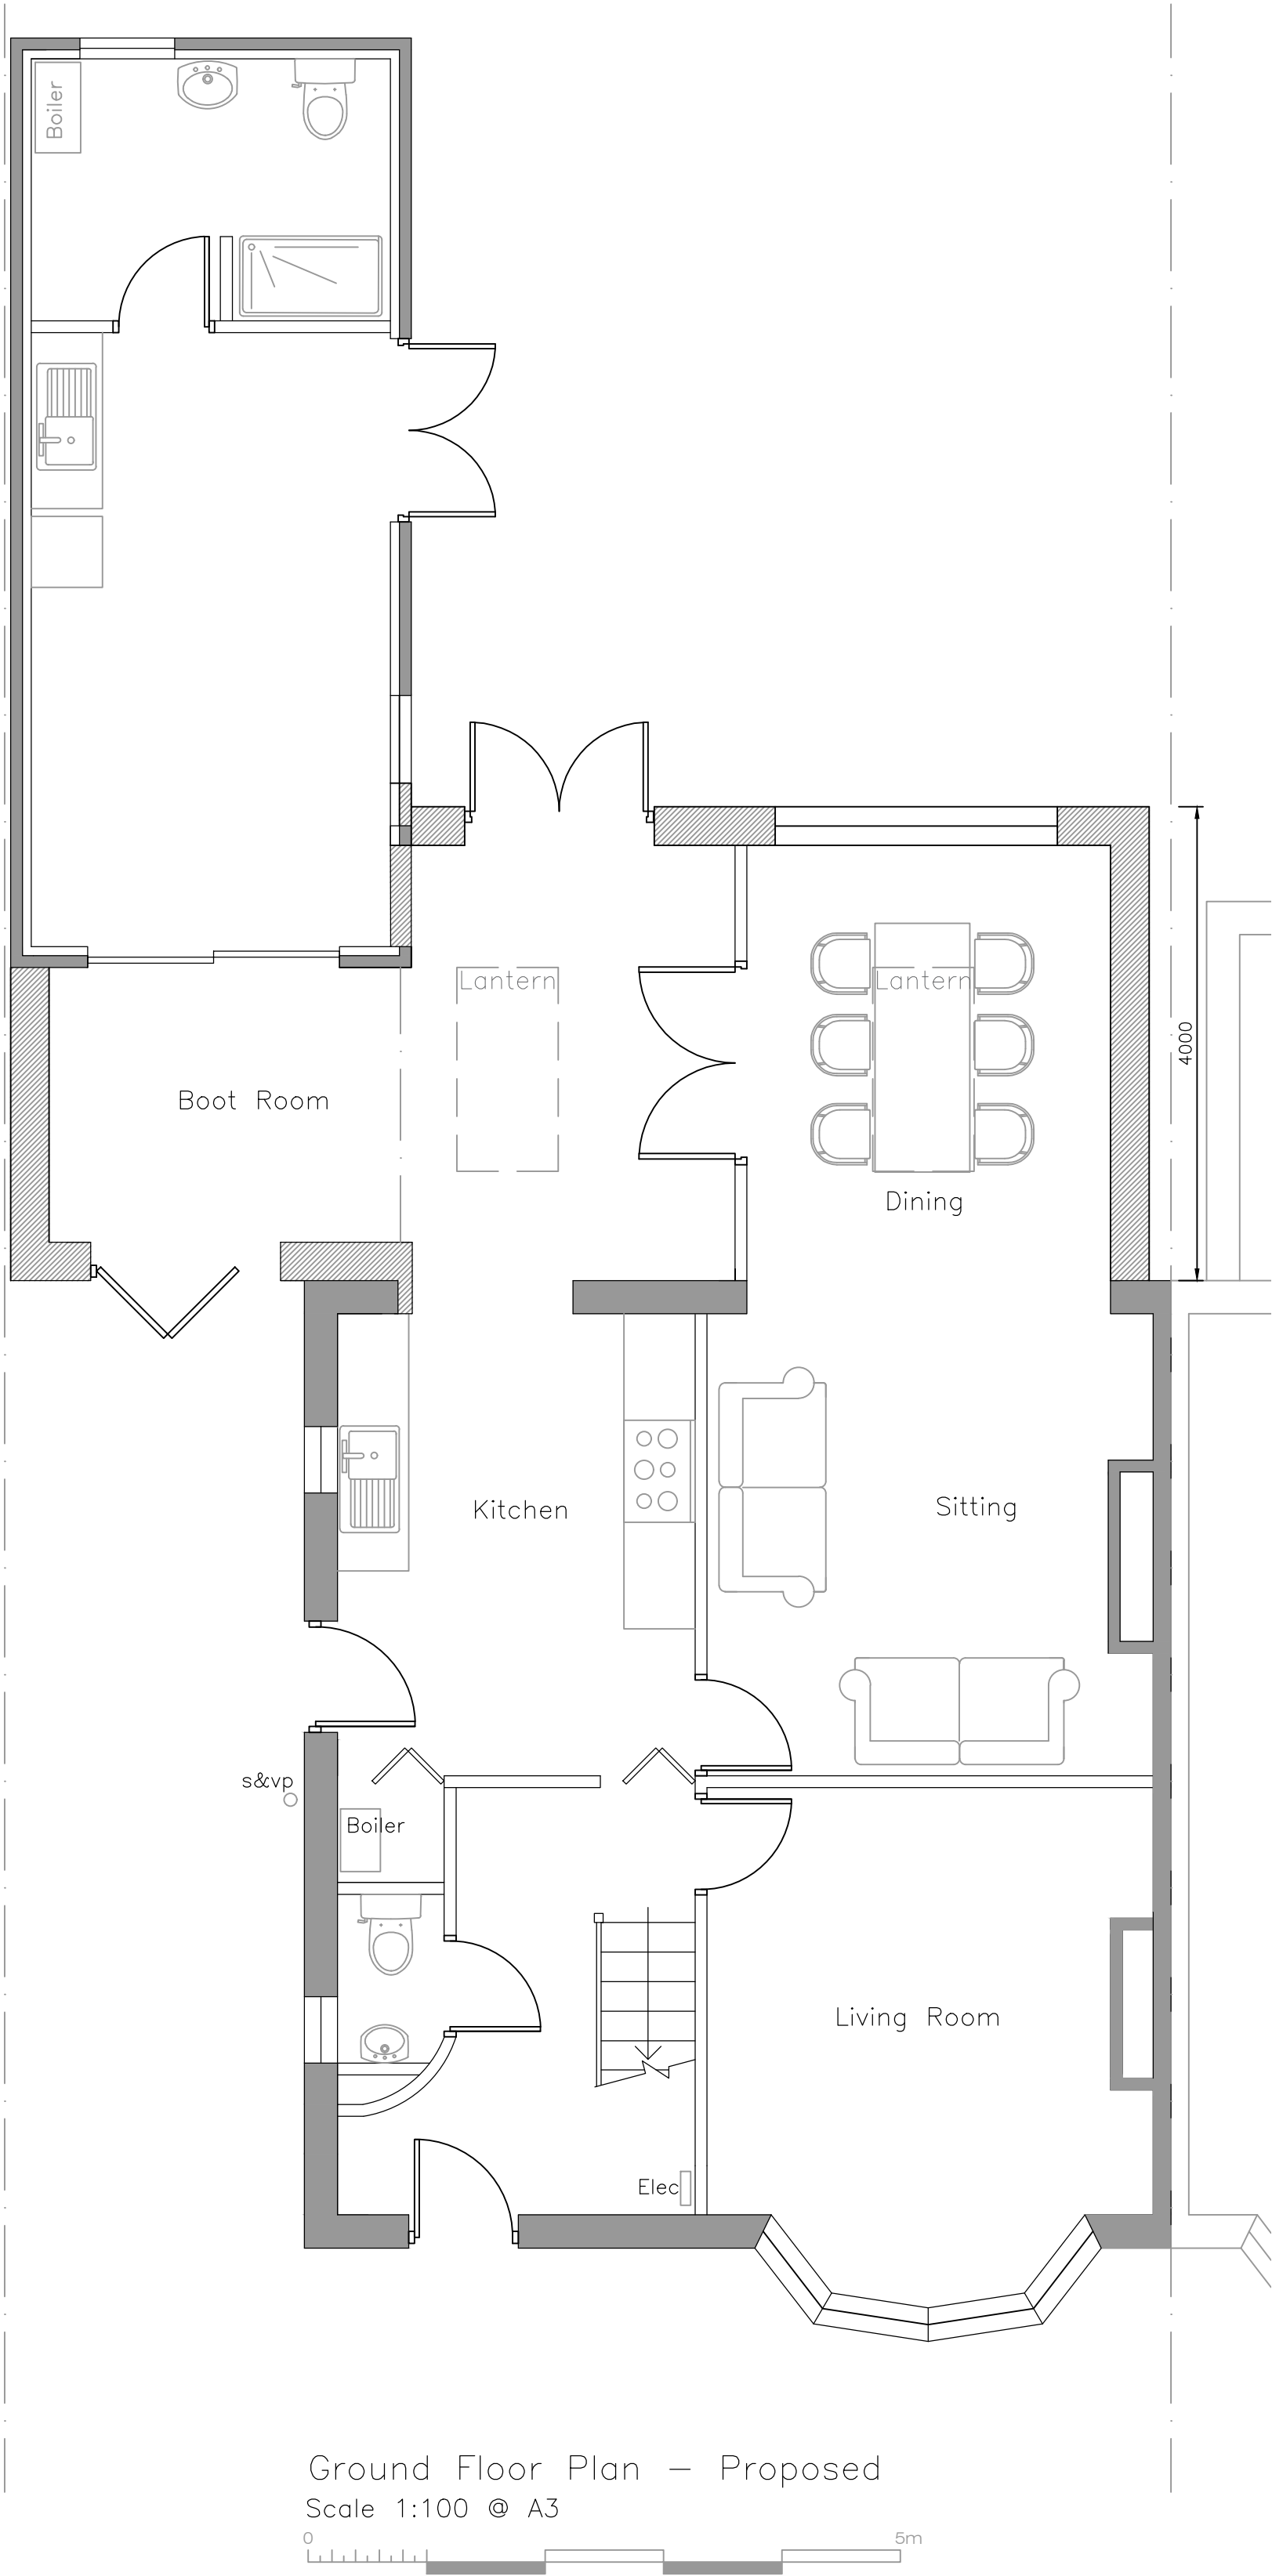

B	06:03:25	SJ	Revised to remove soffit overhang to neighboring property
A	07:01:25	SJ	Revised to client's comments
RV	Date	Init	Ch
REVISIONS			

FOR PLANNING

Project
2 Blaen-y-Plant, Av Malpas, Newport
Single story rear & side extension
Drawing Title
Floorplans & Elevations
Proposed
drawn by date scale Do not scale this drawing
SJ Dec 2024 1:50@A1 & 1:100 @A3
SJ Architecture
tel: 07761641505
email: info@sjarchitecture.co.uk
web: www.sjarchitecture.co.uk
Job No Drawing No Revision
2421 20-200 B